



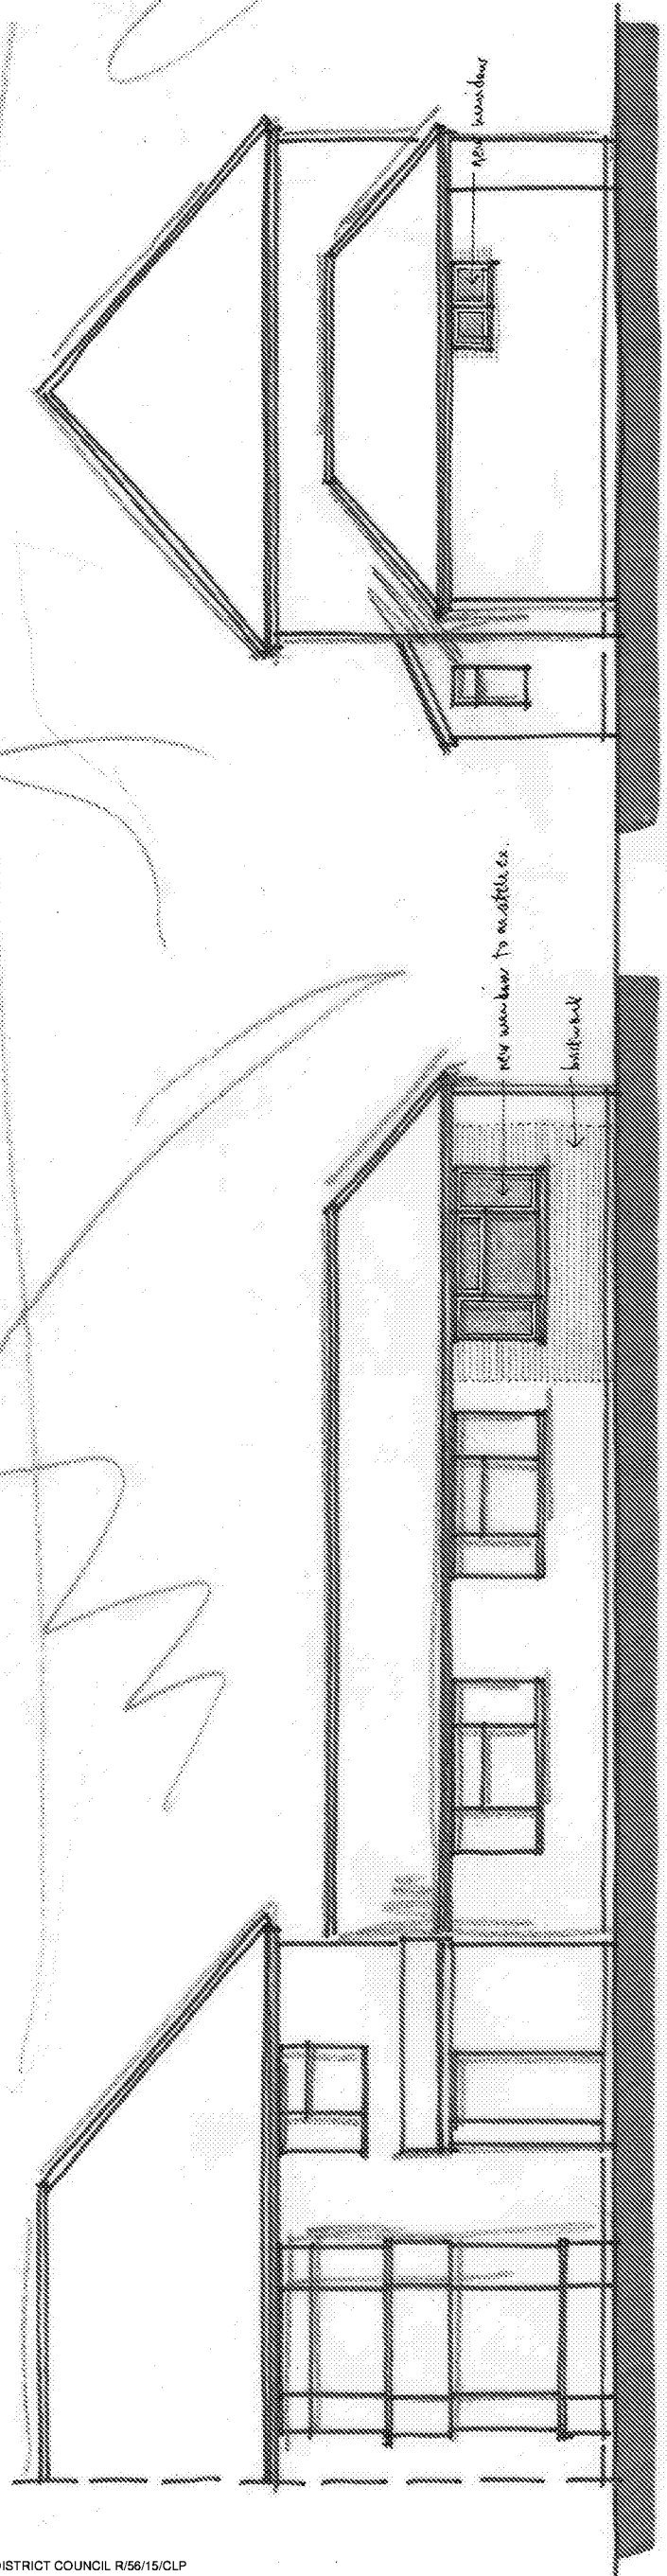


SIDE

FRONT ELEVATION 1:100

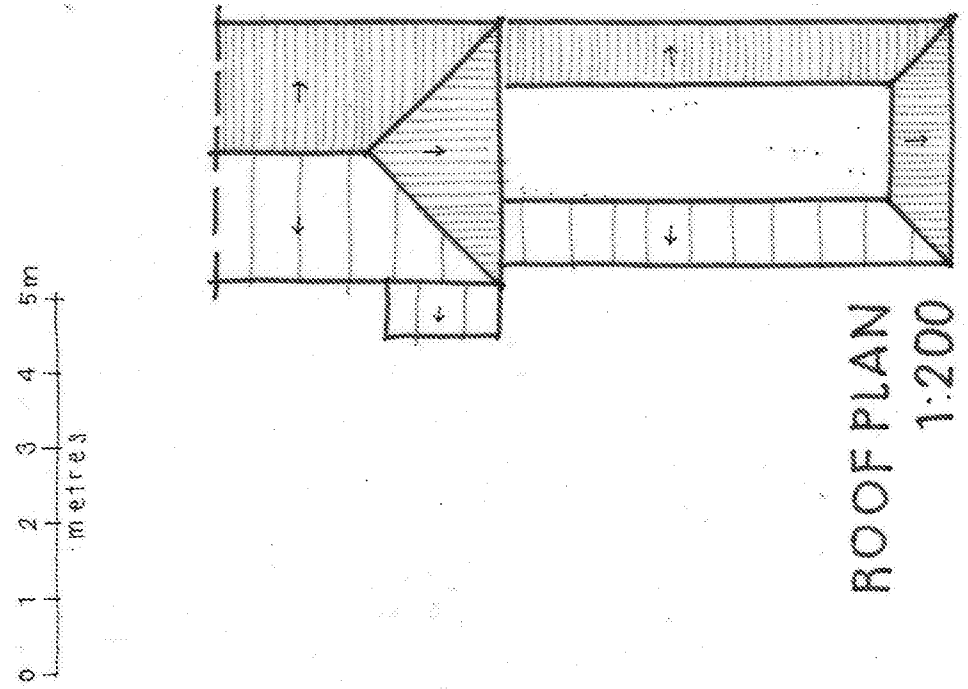

ROOF PLAN
1:200

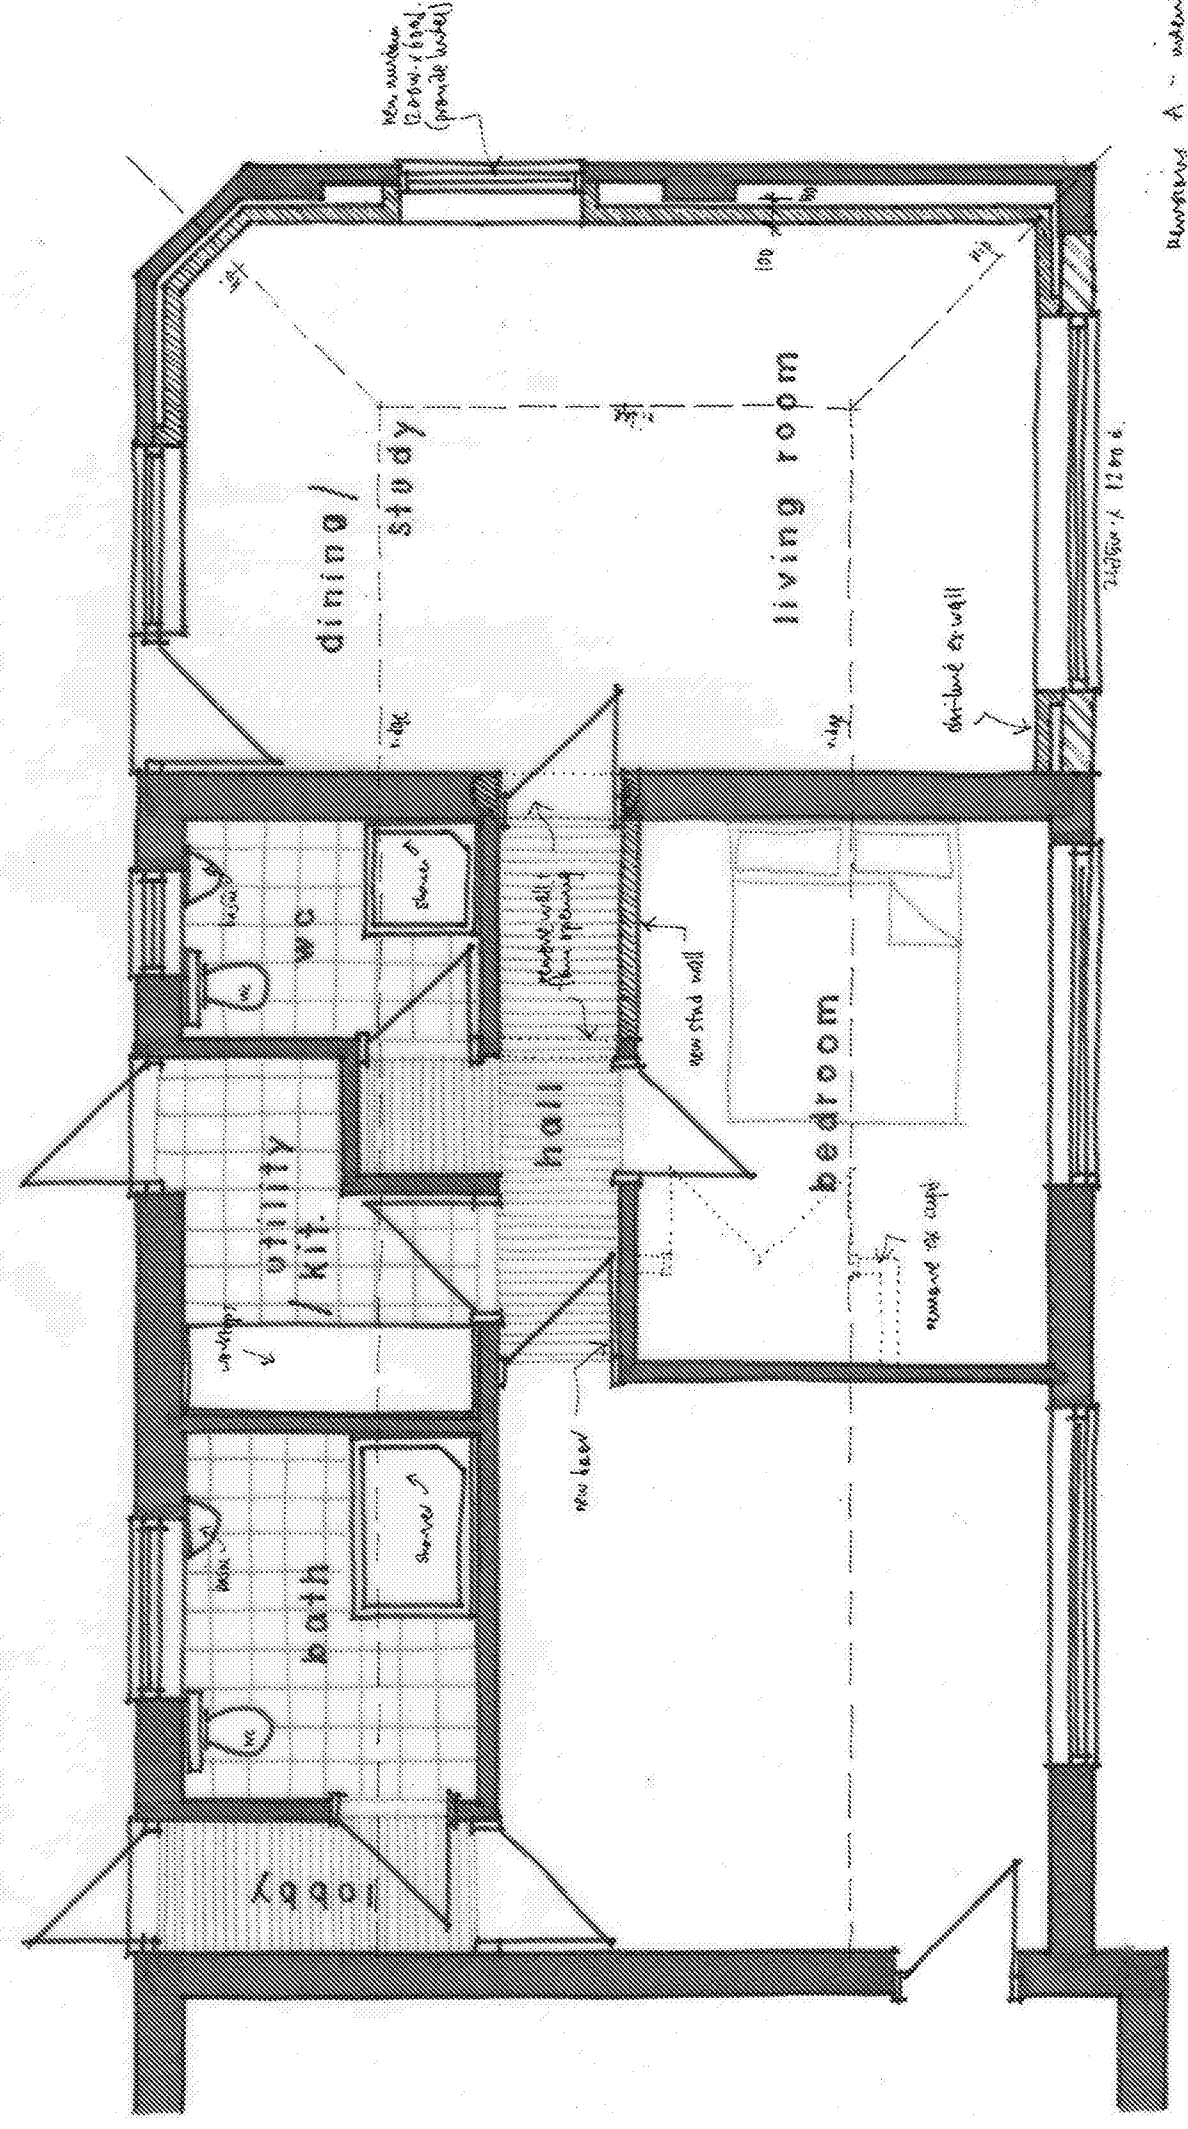

GROUND FLOOR PLAN 1:50

Revisions A - window layout updates 2/3/14

2 WALDERS ROAD, RUSTINGTON

Proposals 02 A

Feb 2015