


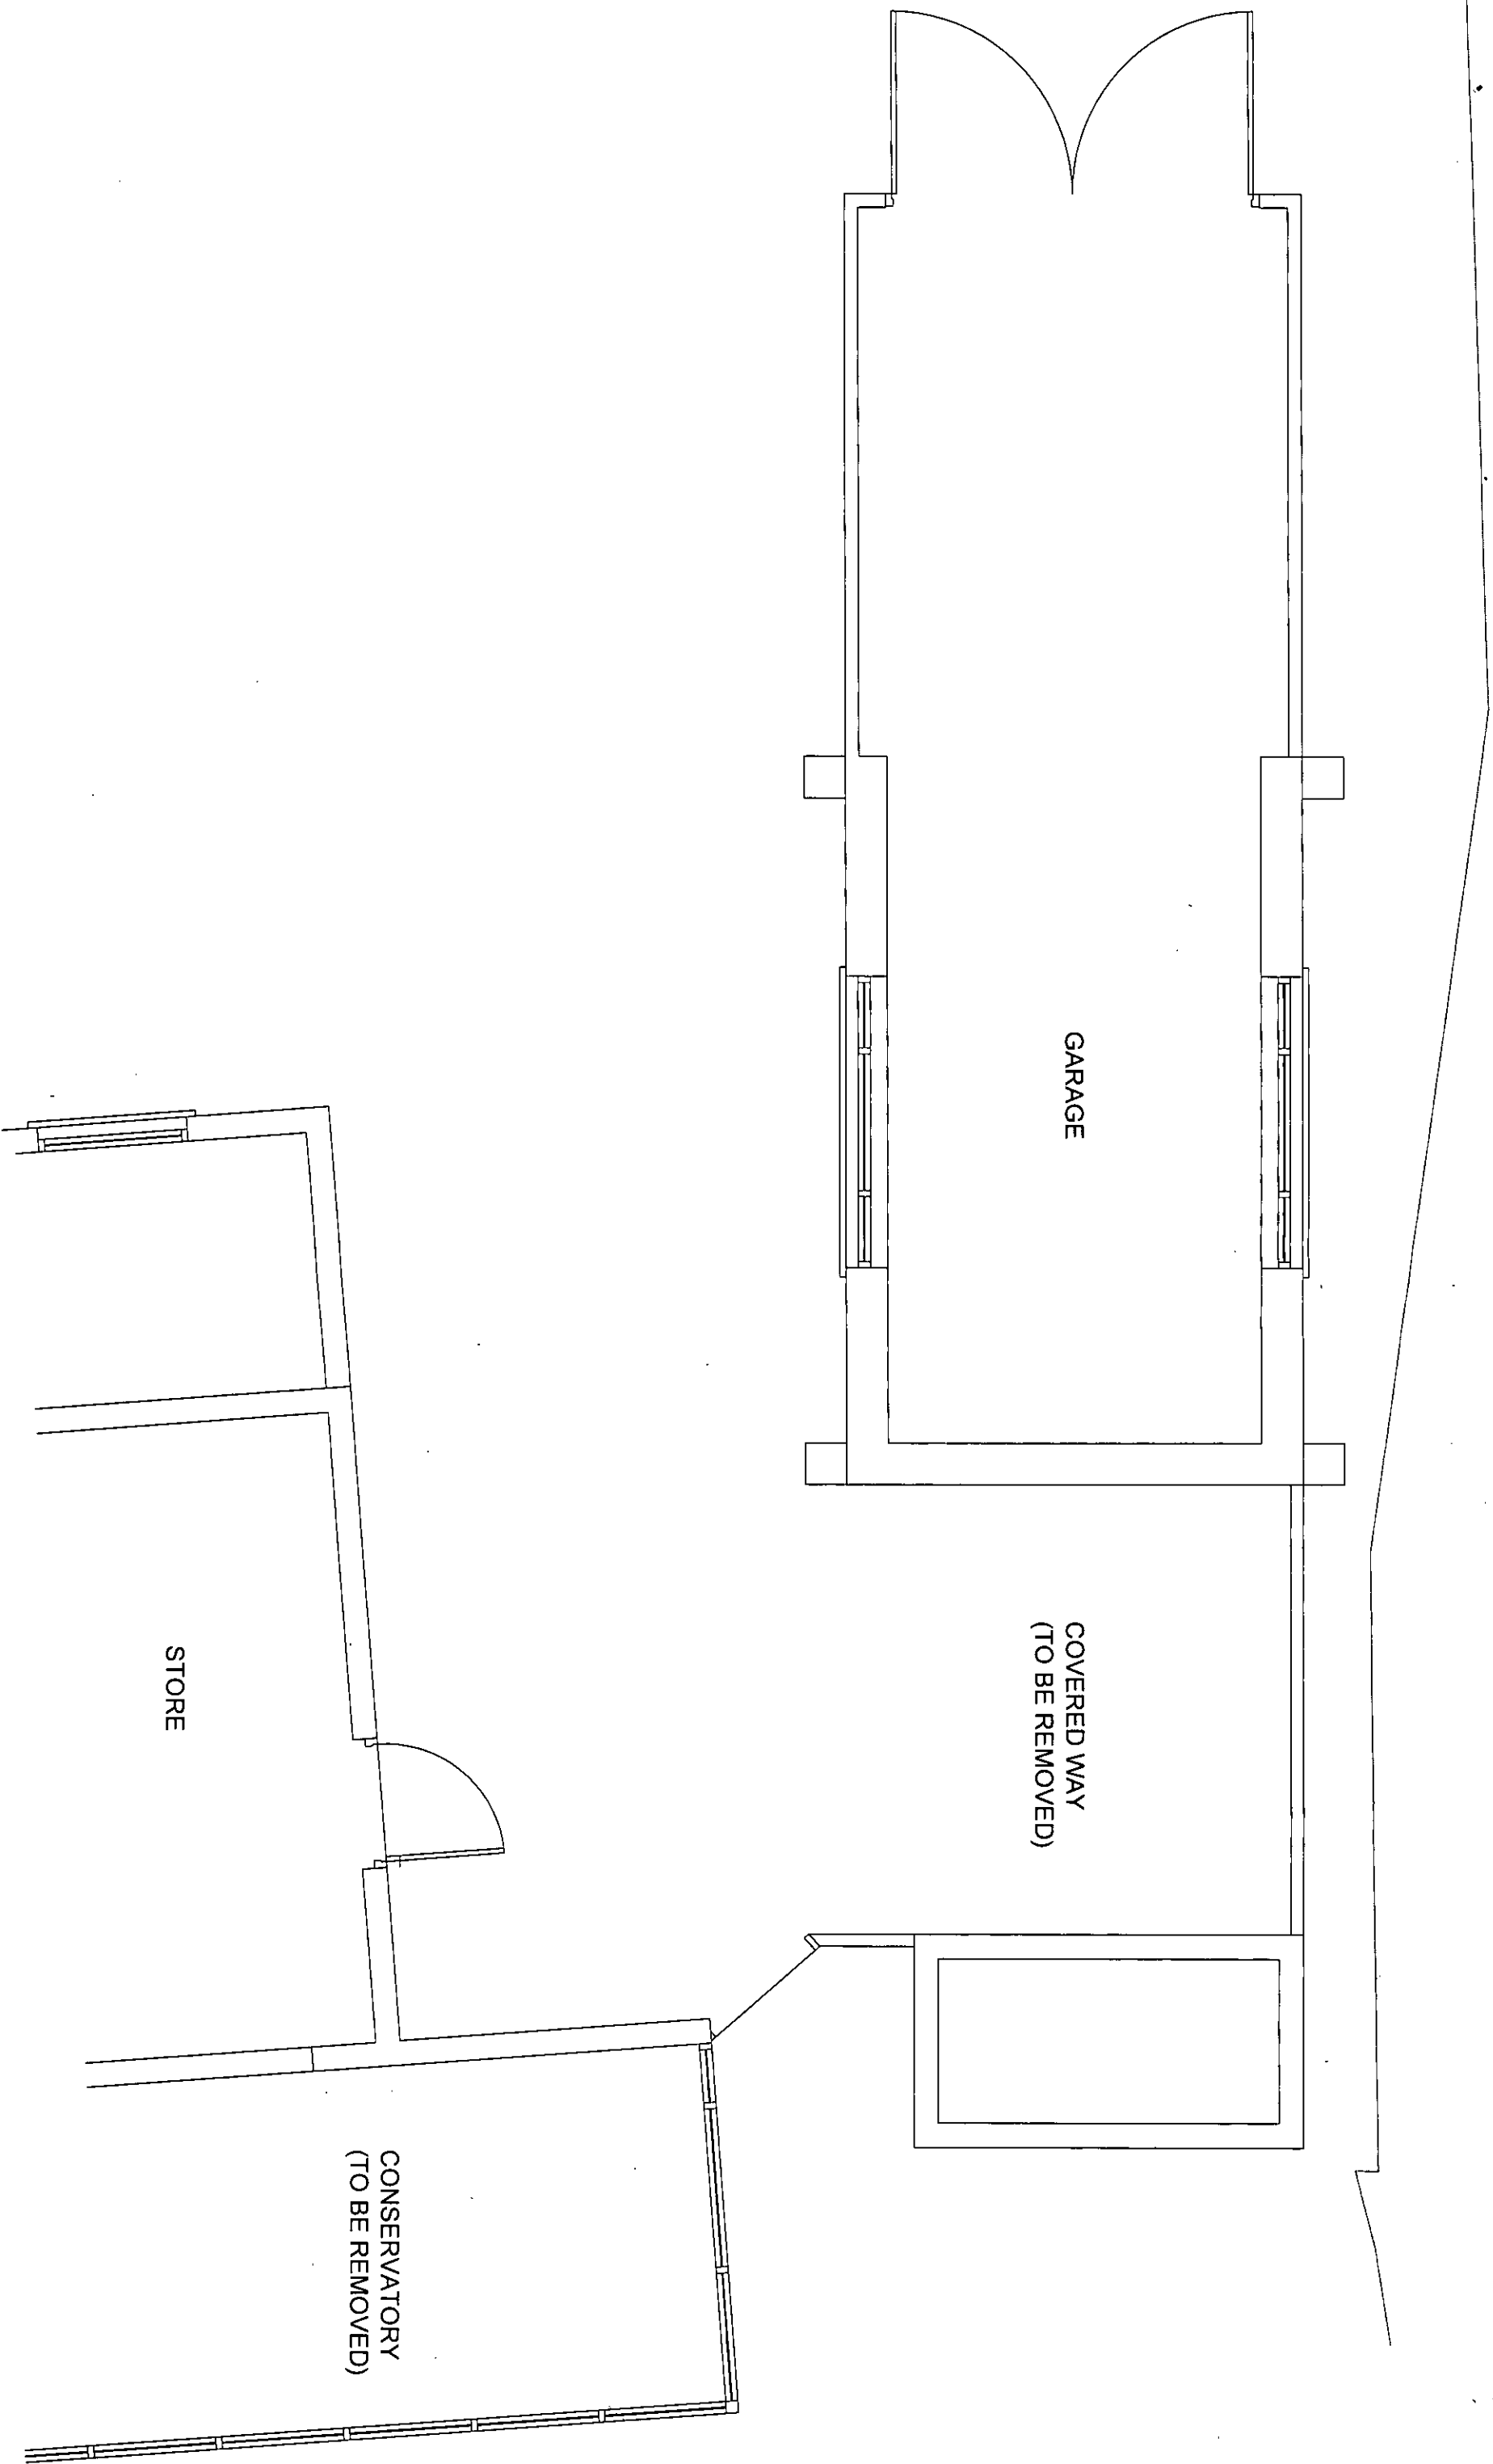

Michael Pearce & Associates Ltd
Chartered Surveyors - Architectural Consultants
3 West Ridings, East Preston, West Sussex. BN16 2TD

Tel 01903 786839
Mob 07812 195560
e-mail:michael@mpa-surveyors.co.uk

EXTENSIONS AND ALTERATIONS
47 THE STREET, RUSTINGTON

DRW NO 1 SCALE 1/50
EXISTING GROUND FLOOR PLAN