
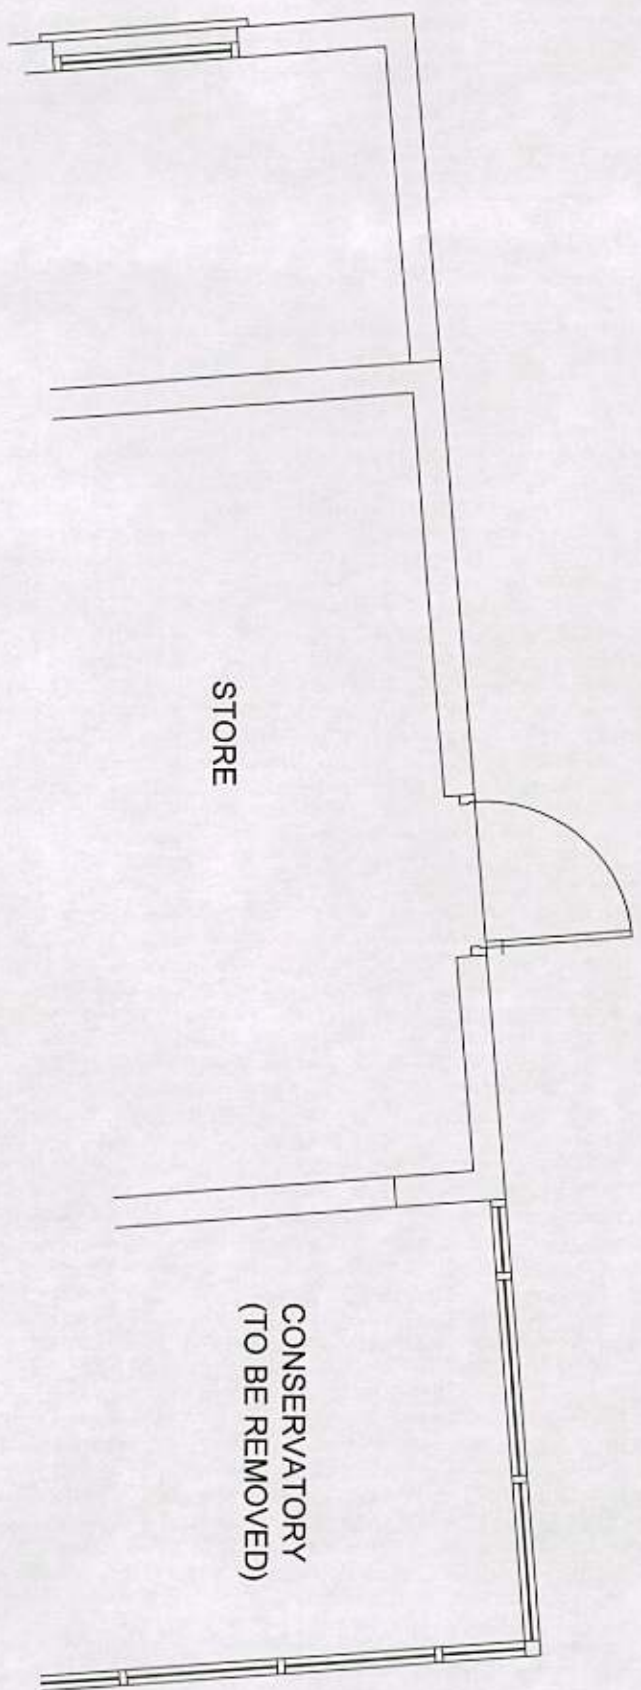


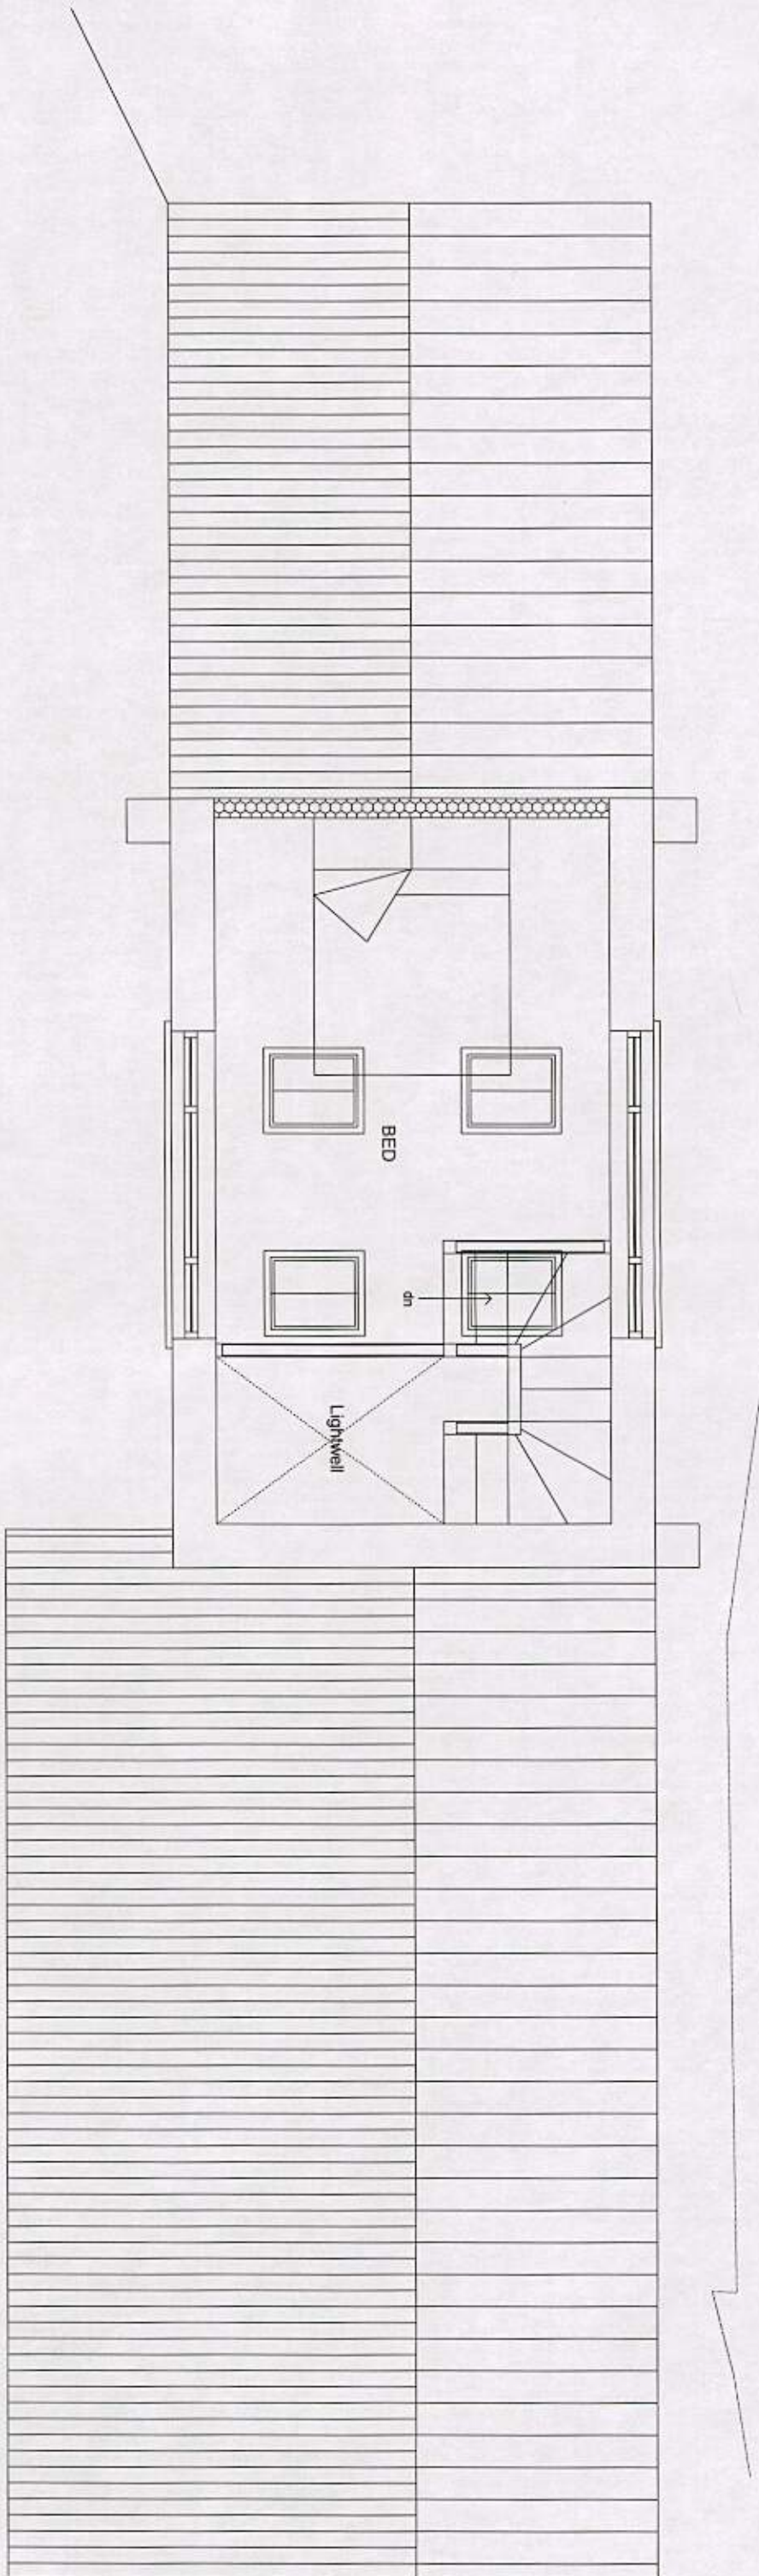

Michael Pearce & Associates Ltd  
Chartered Surveyors - Architectural Consultants  
3 West Ridings. East Preston. West Sussex. BN16 2TD

Tel 01903 786839  
Mob 07812 195560  
e-mail:michael@mpa-surveyors.co.uk

EXTENSIONS AND ALTERATIONS  
47 THE STREET, RUSTINGTON

DRW NO 3 SCALE 1/50  
PROPOSED FIRST FLOOR PLAN

