



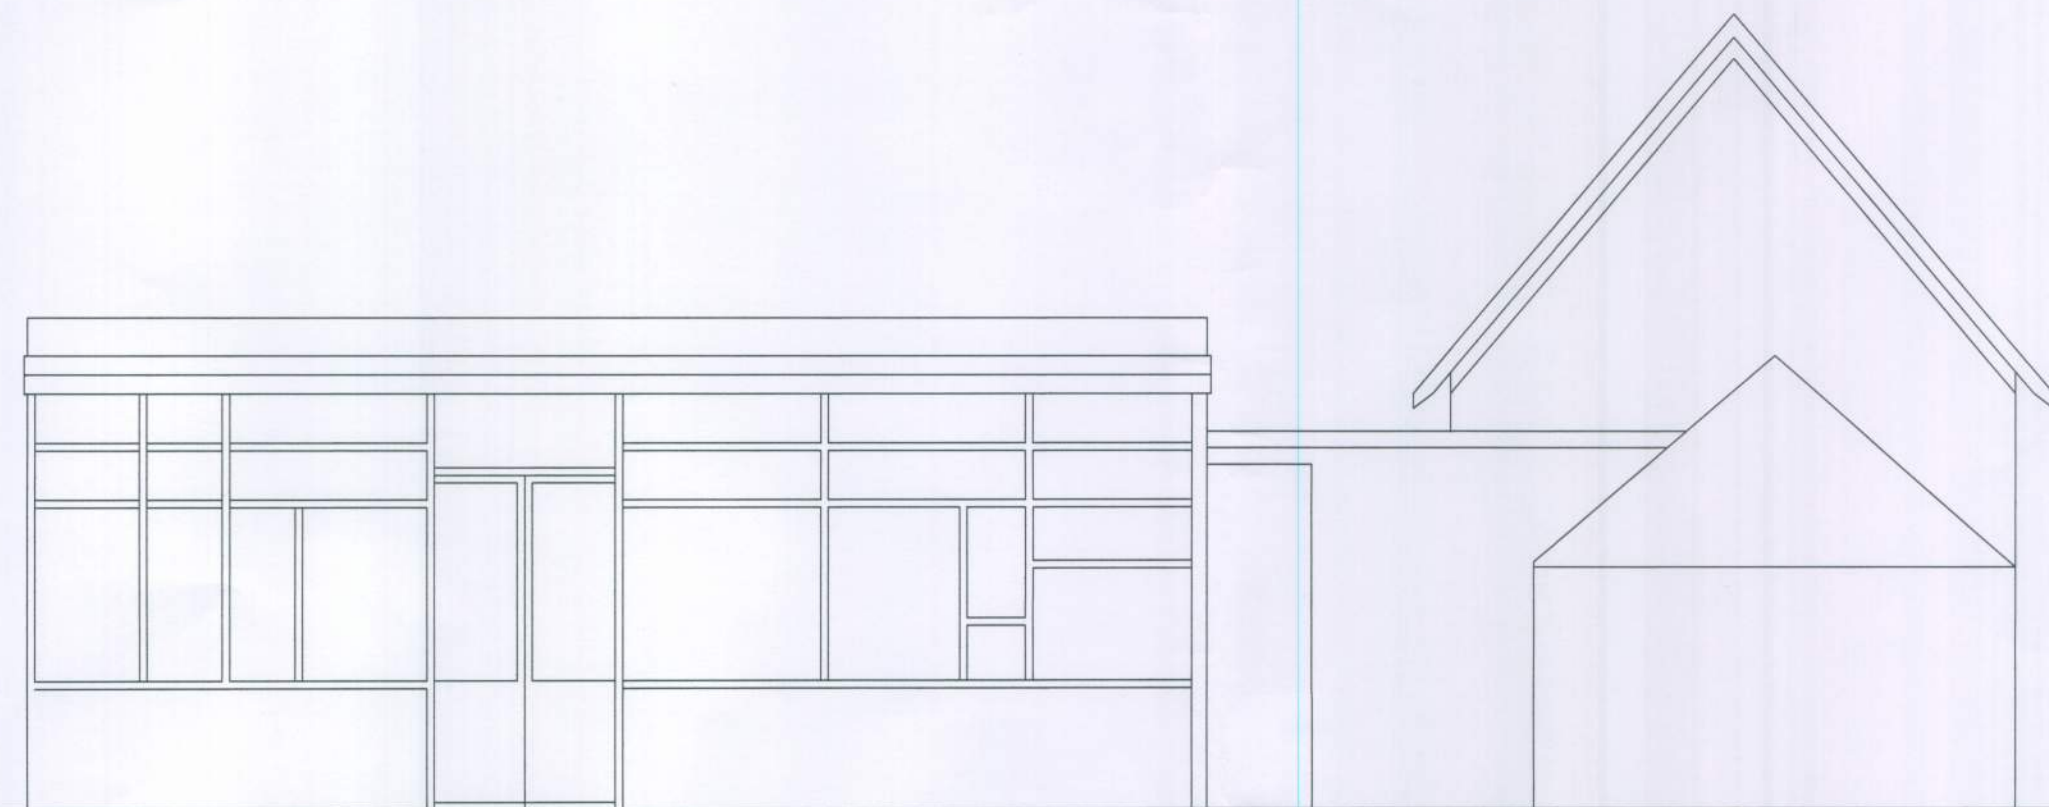

CONSERVATORY

STORE

REAR ELEVATION (SOUTH)

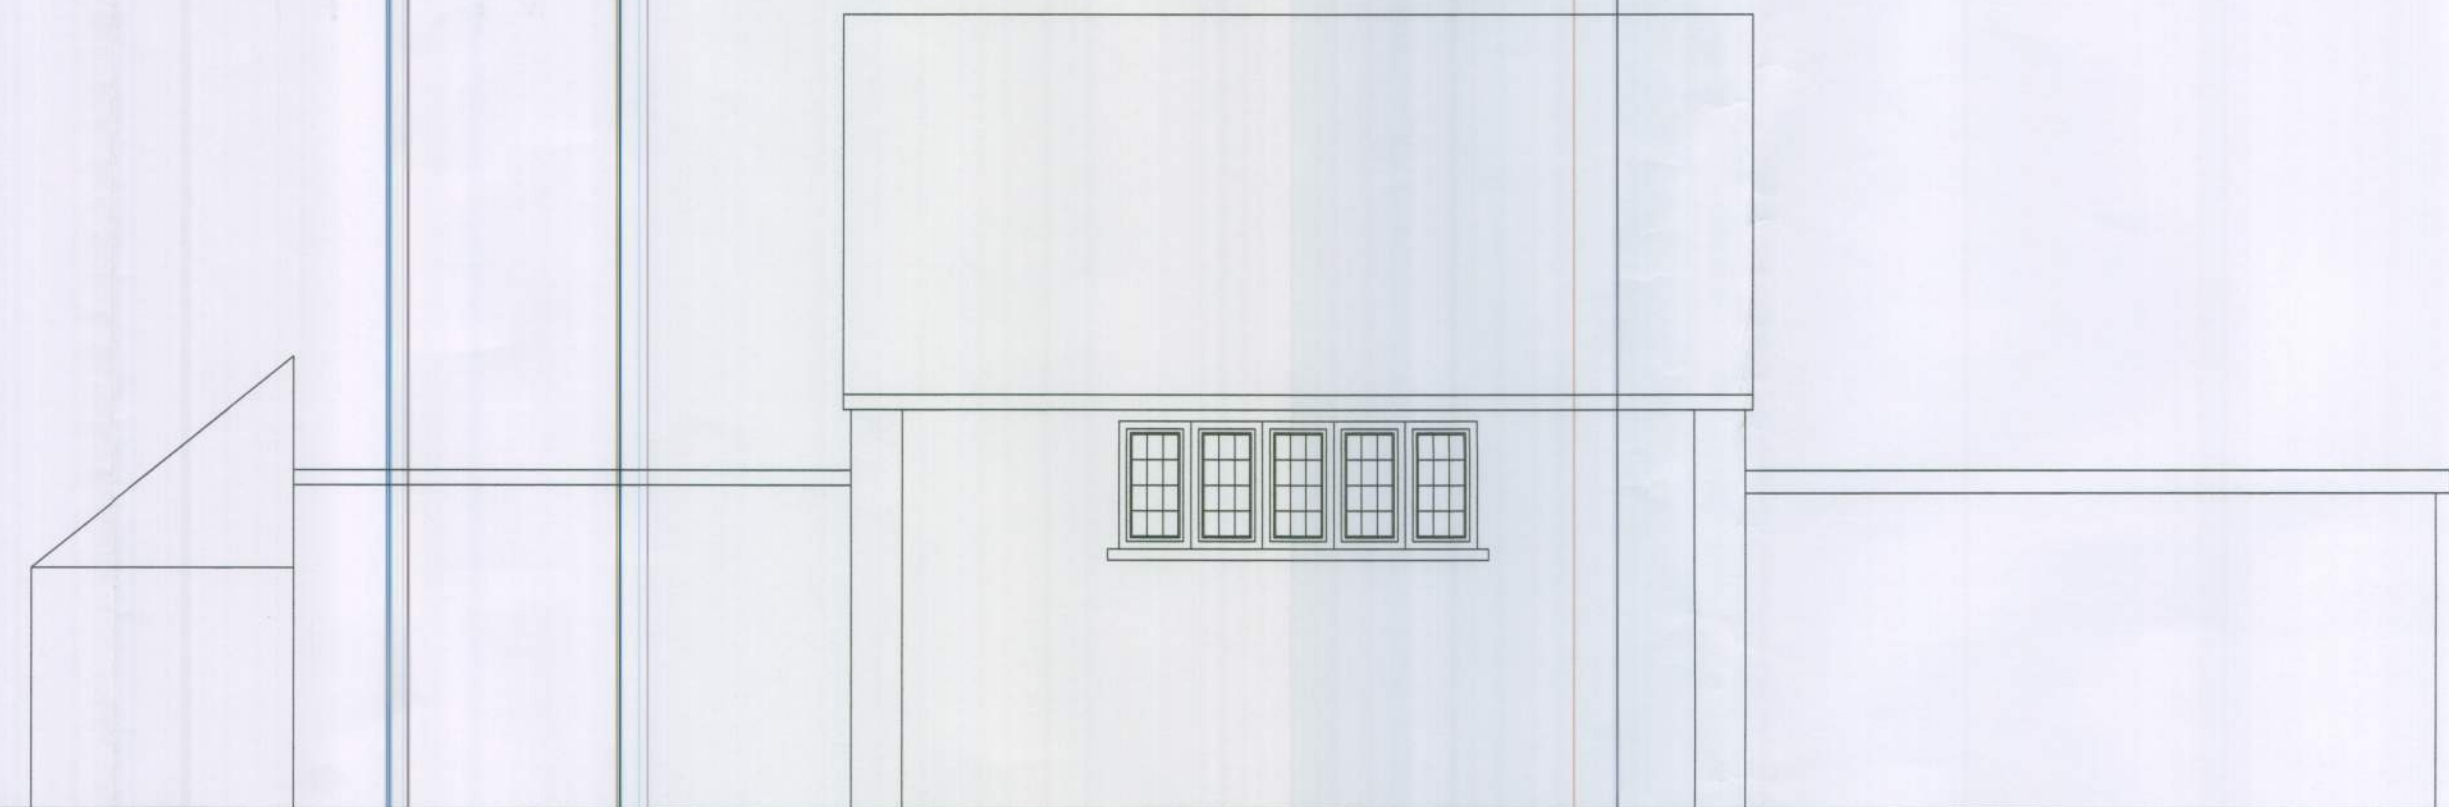

COVERED WAY

REAR GARAGE


FRONT GARAGE

SIDE ELEVATION (WEST)

EXISTING ELEVATIONS



REAR ELEVATION (SOUTH)

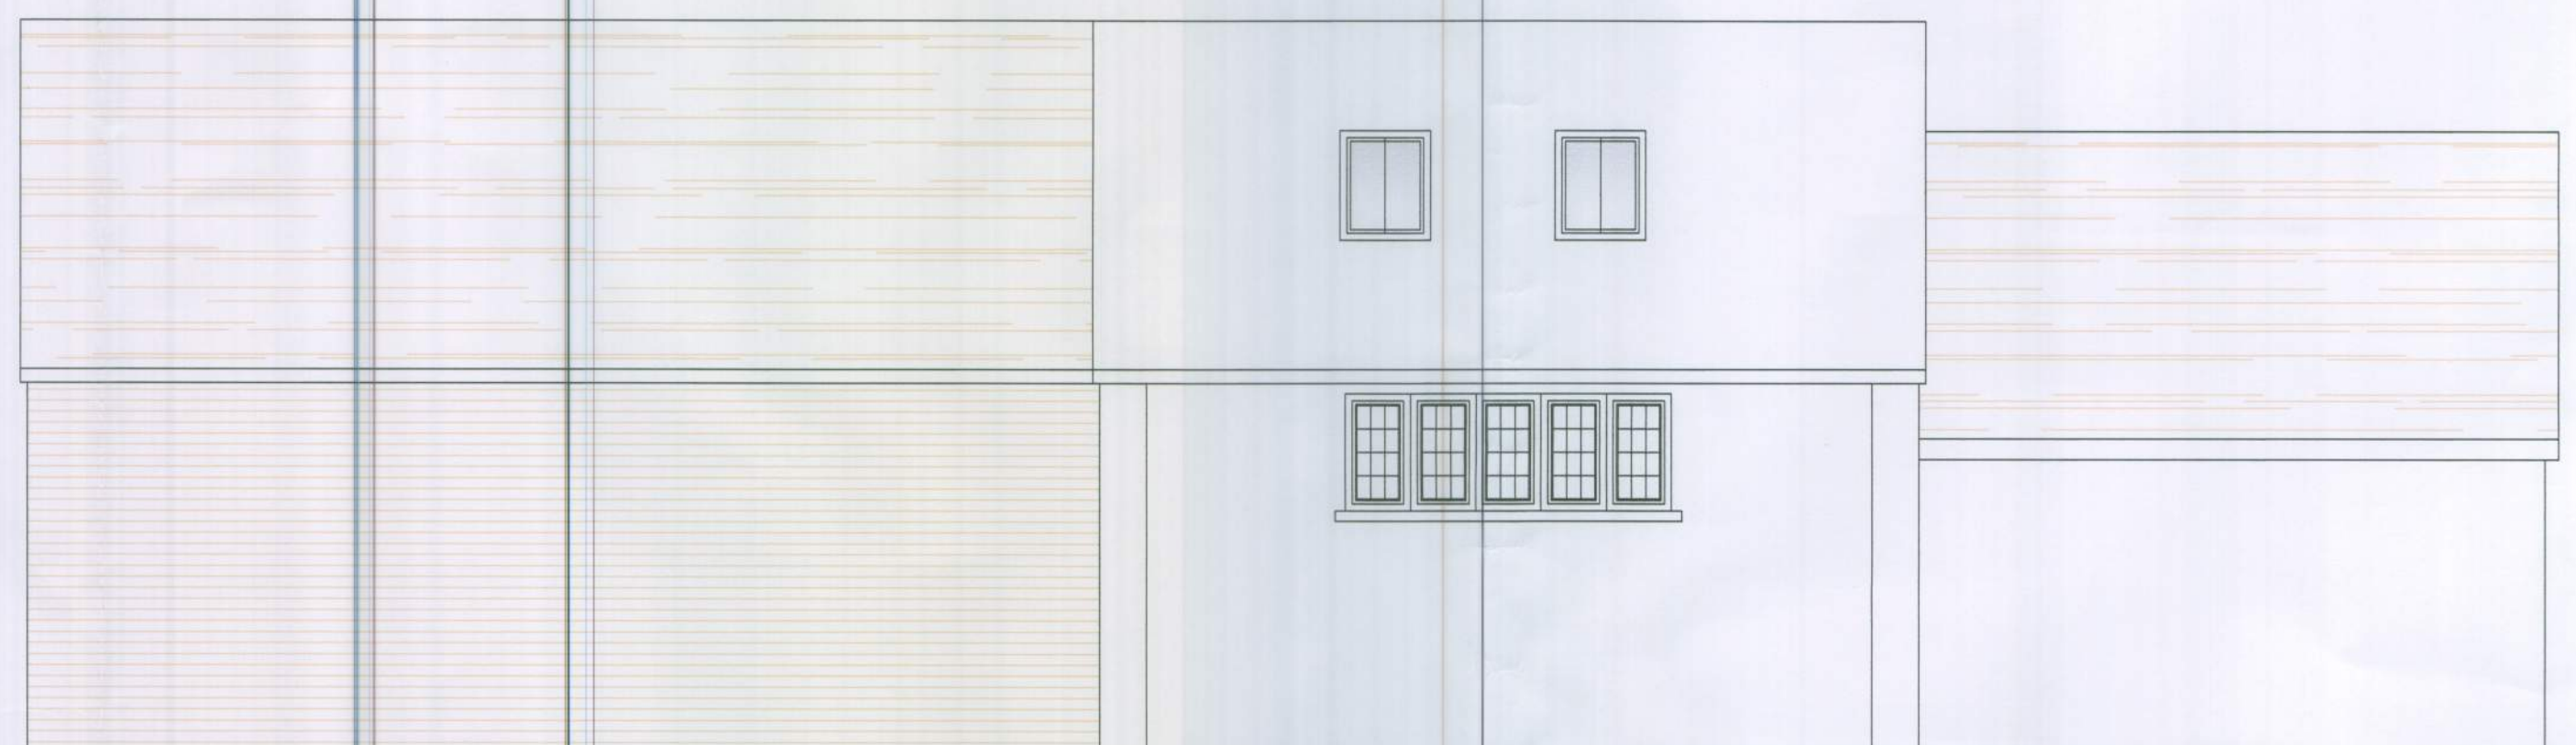

SIDE ELEVATION (WEST)

PROPOSED ELEVATIONS



Michael Pearce & Associates Ltd
Chartered Surveyors - Architectural Consultants
3 West Ridings, East Preston, West Sussex. BN16 2TD

Tel 01903 786839
Mob 07812 195560
e-mail: michael@mpa-surveyors.co.uk

EXTENSIONS AND ALTERATIONS
47 THE STREET, RUSTINGTON

DRW NO 6 SCALE 1/50
ELEVATIONS