



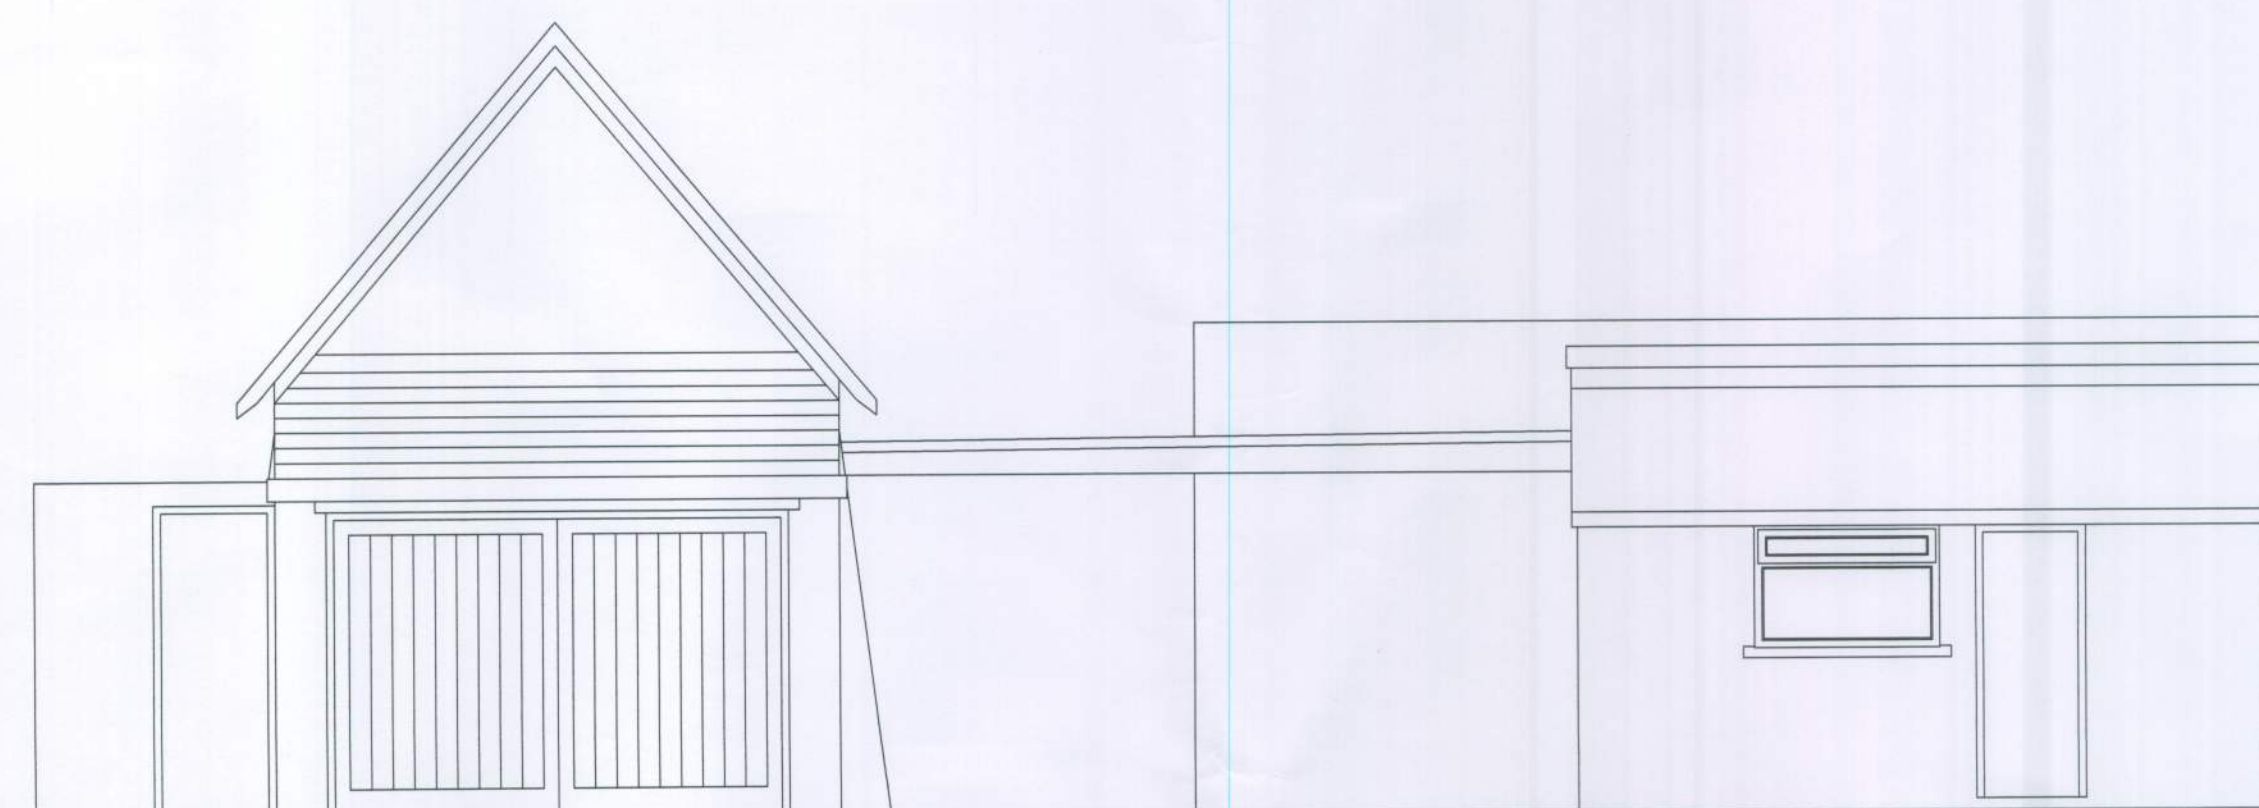

GARAGE COVERED WAY CONSERVATORY STORE

FRONT ELEVATION (NORTH)

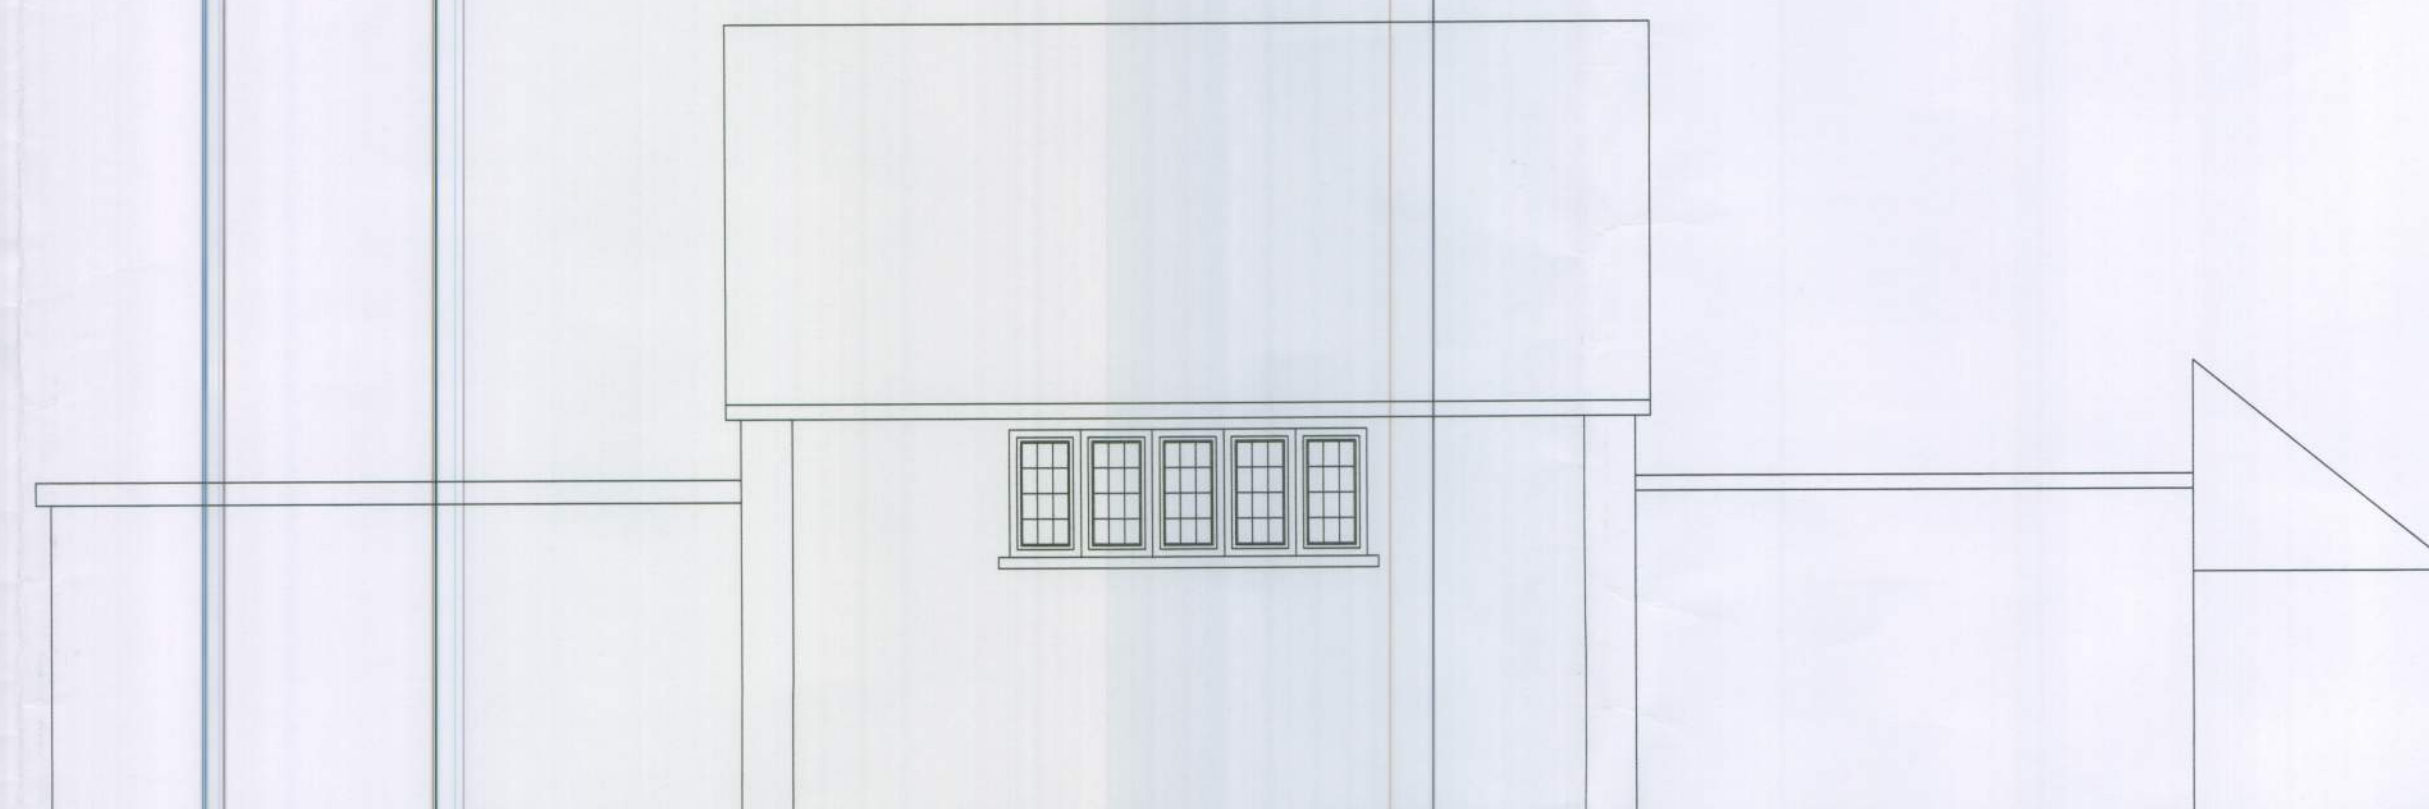

FRONT GARAGE REAR GARAGE COVERED WAY

SIDE ELEVATION (EAST)

EXISTING ELEVATIONS



FRONT ELEVATION (NORTH)



SIDE ELEVATION (EAST)

PROPOSED ELEVATIONS



Michael Pearce & Associates Ltd
Chartered Surveyors - Architectural Consultants
3 West Ridings, East Preston, West Sussex. BN16 2TD

Tel 01903 786839
Mob 07812 195560
e-mail:michael@mpa-surveyors.co.uk

EXTENSIONS AND ALTERATIONS
47 THE STREET, RUSTINGTON

DRW NO 5 SCALE 1/50
ELEVATIONS