



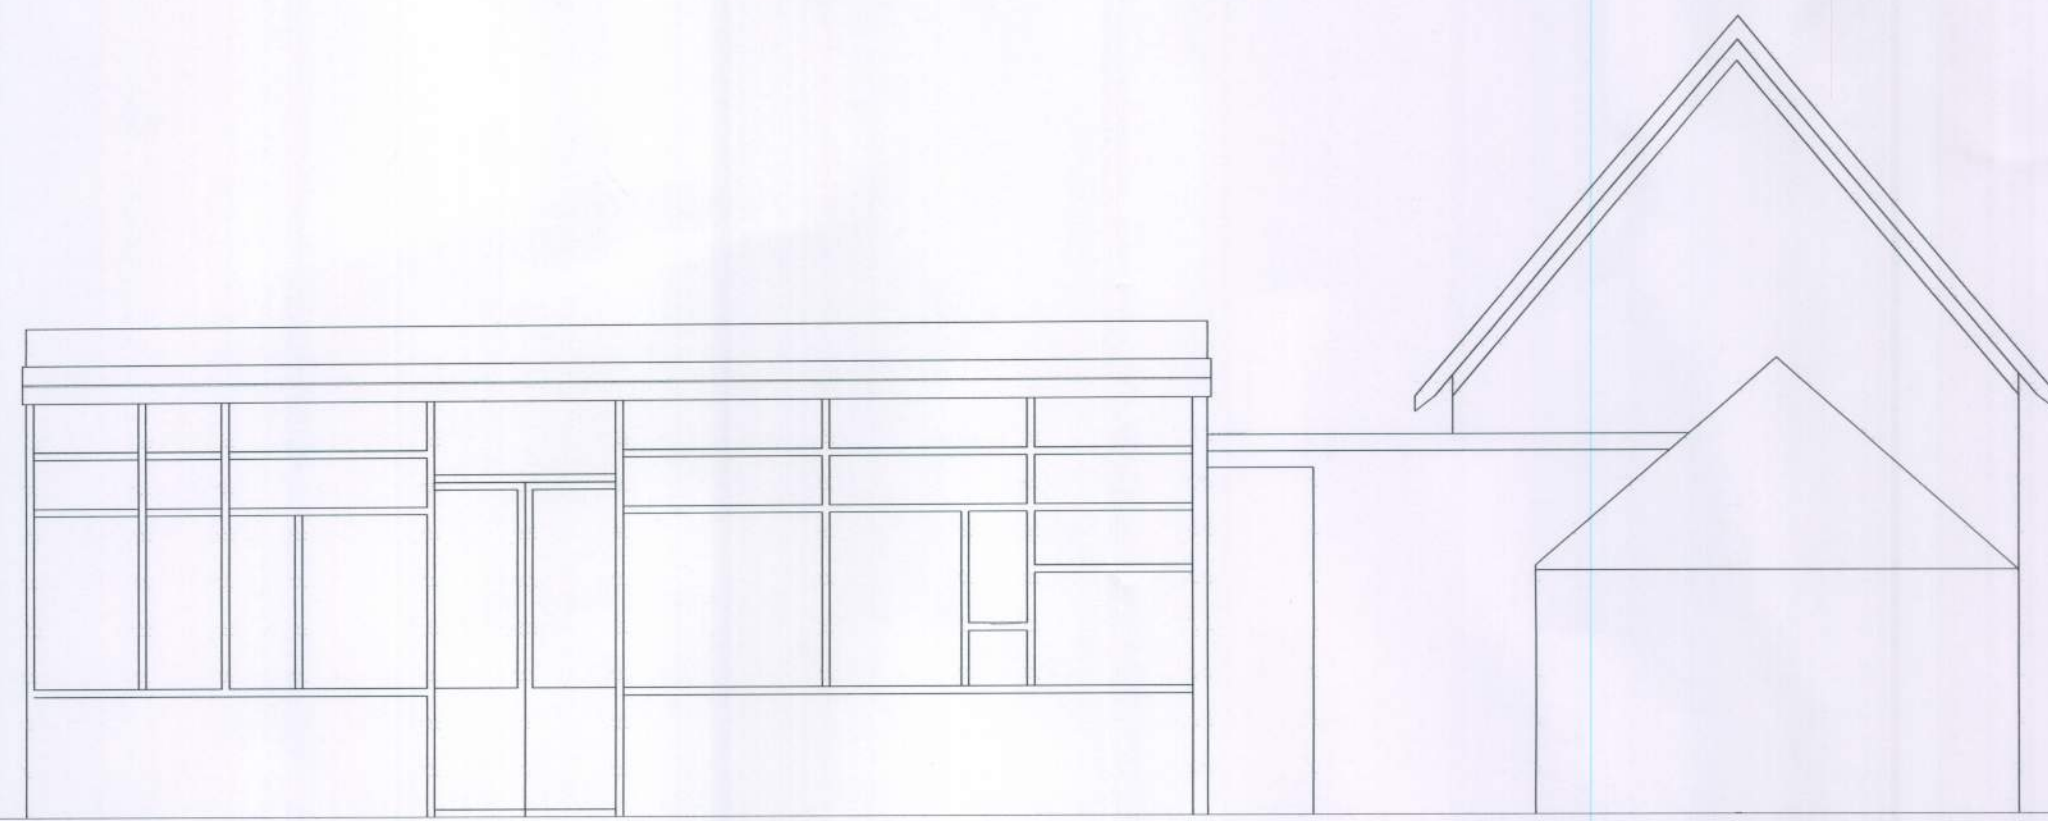

CONSERVATORY

STORE

REAR ELEVATION (SOUTH)

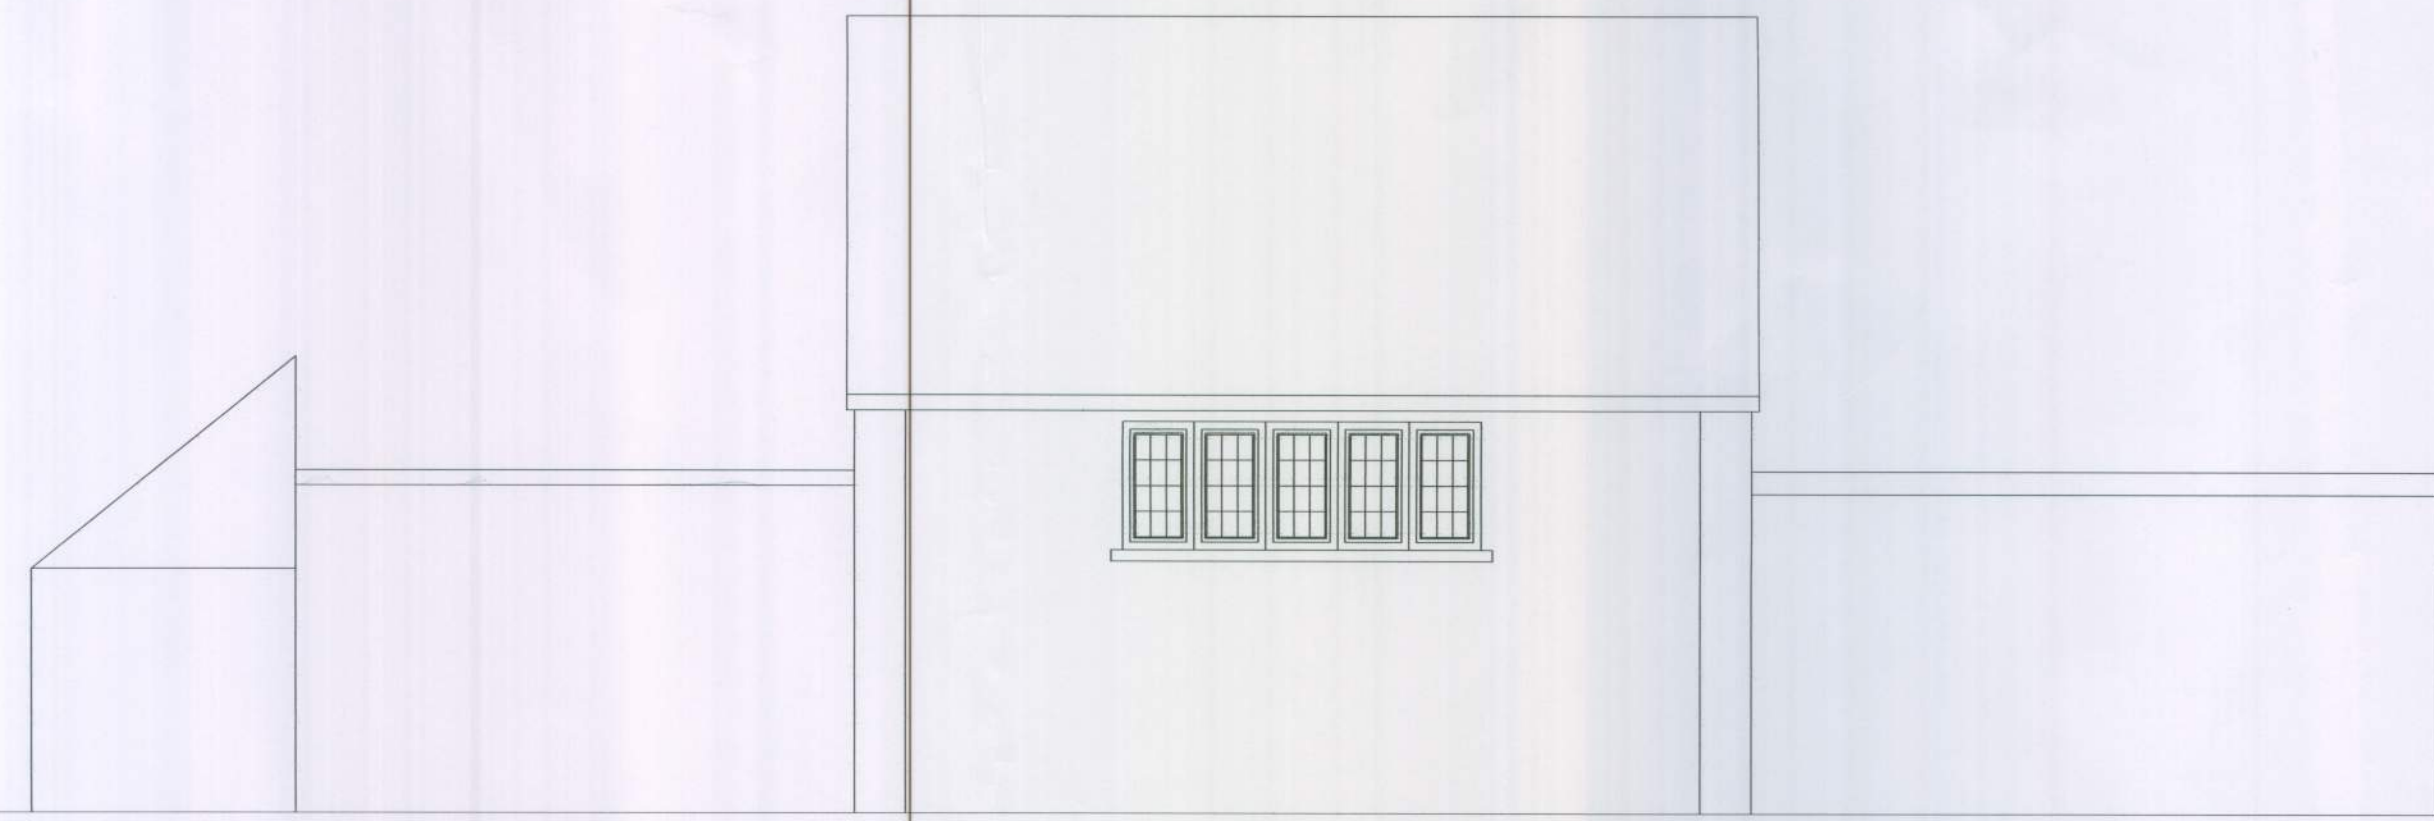

COVERED WAY


REAR GARAGE

FRONT GARAGE

SIDE ELEVATION (WEST)

ARUN DISTRICT COUNCIL	
No.	R 57 125
CUDWORTH	
Received	8.5.12

EXISTING ELEVATIONS

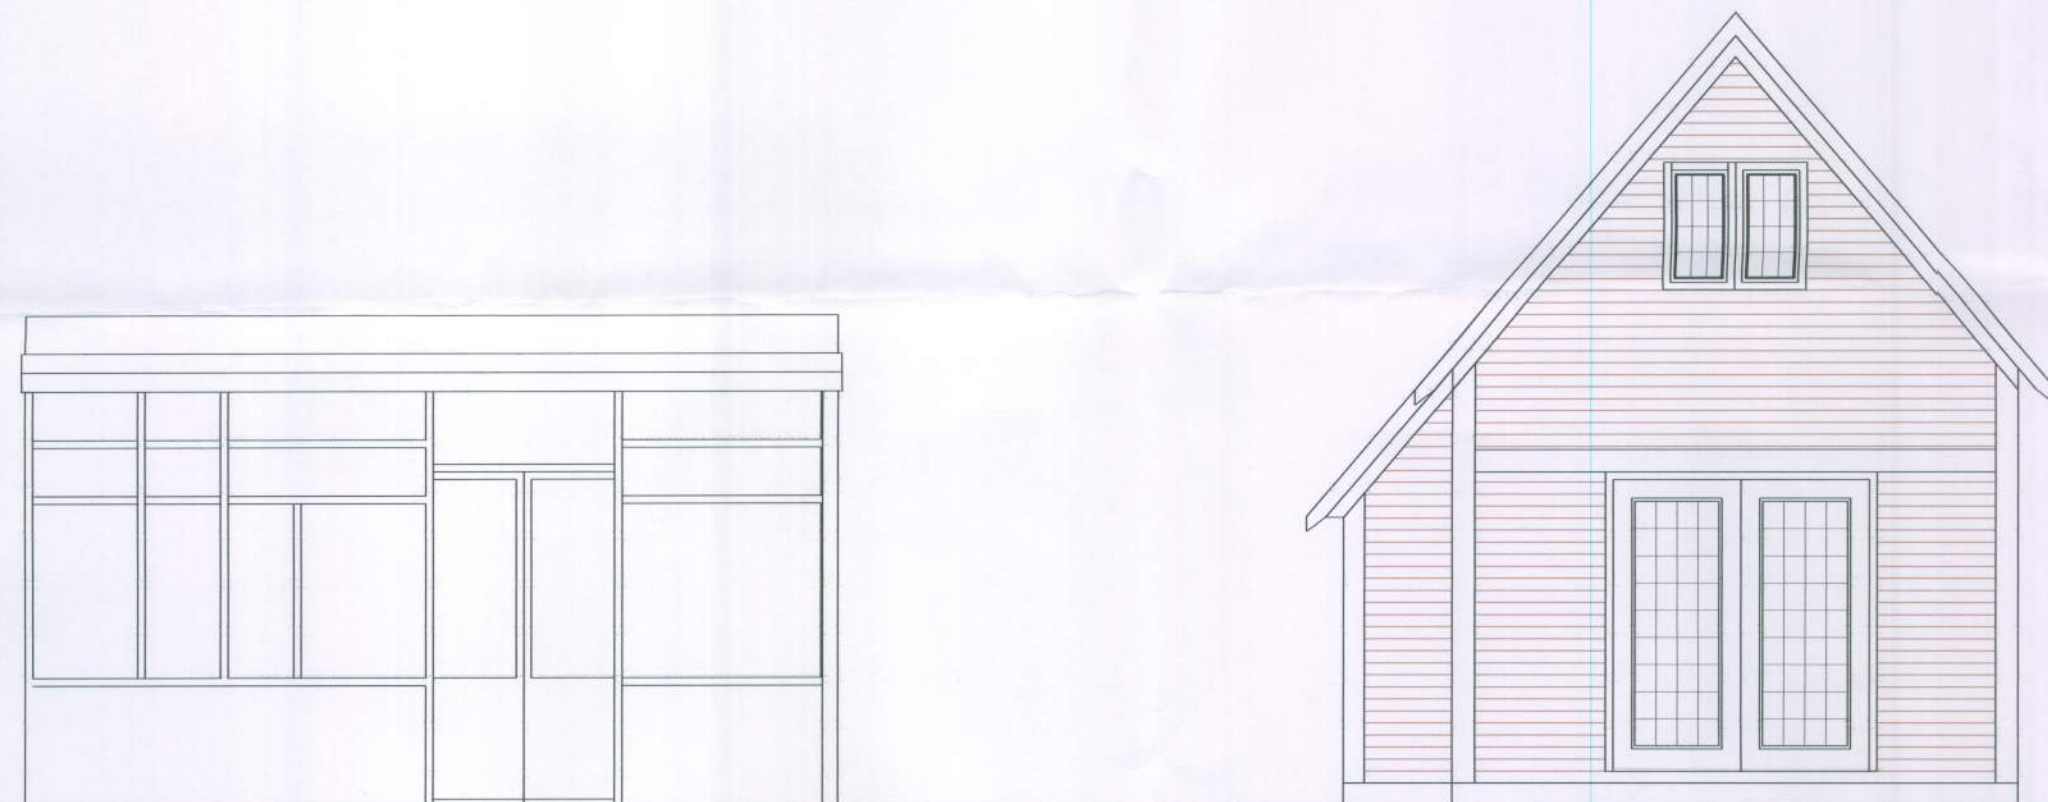

REAR ELEVATION (SOUTH)



SIDE ELEVATION (WEST)

PROPOSED ELEVATIONS



Michael Pearce & Associates Ltd
Chartered Surveyors Architectural Consultants

Tel 01903 786839
Mob 07947 405520

EXTENSIONS AND ALTERATIONS

DRW NO 6b SCALE 1/50