


FRONT ELEVATION (NORTH)




SIDE ELEVATION (EAST)

ARUN DISTRICT COUNCIL			
No.	R	S	12
RECEIVED			
Received			8.5.12

EXISTING ELEVATIONS

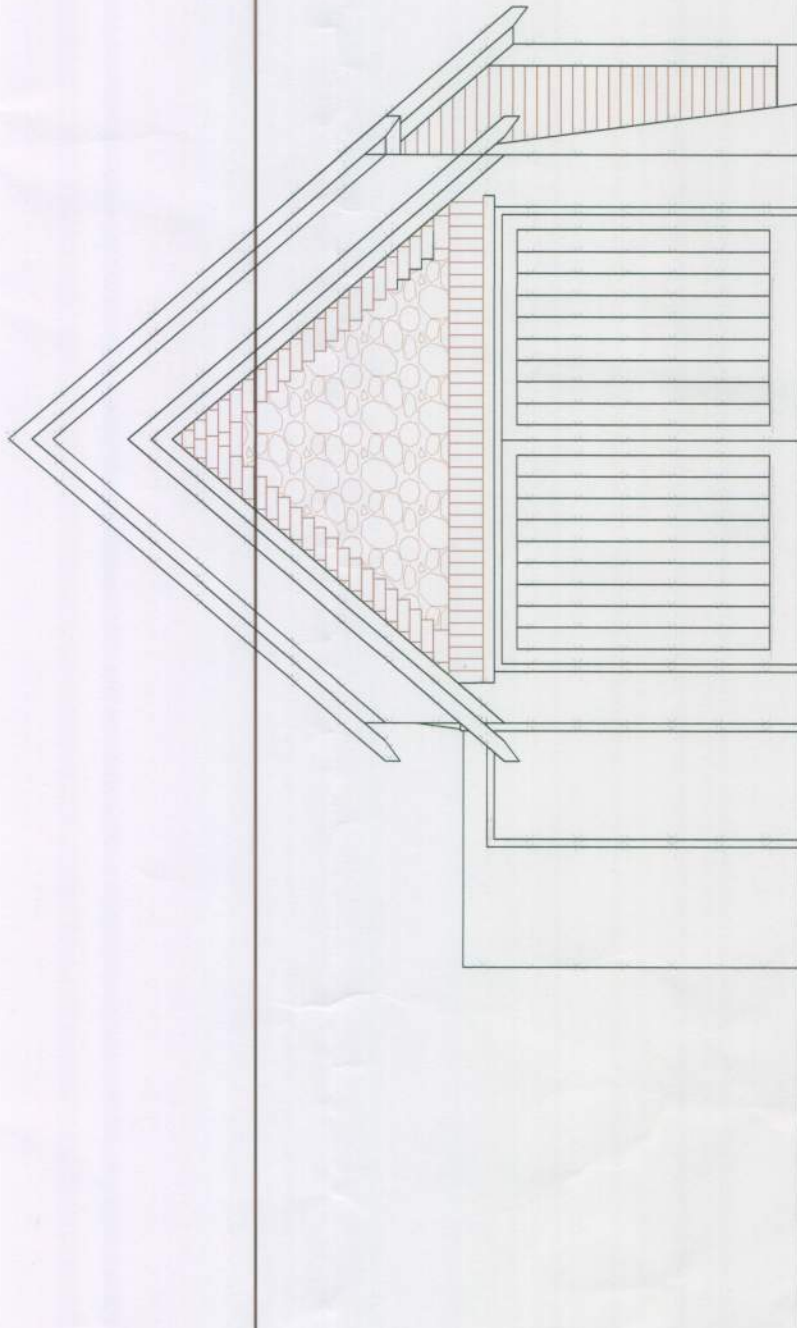

FRONT ELEVATION (NORTH)

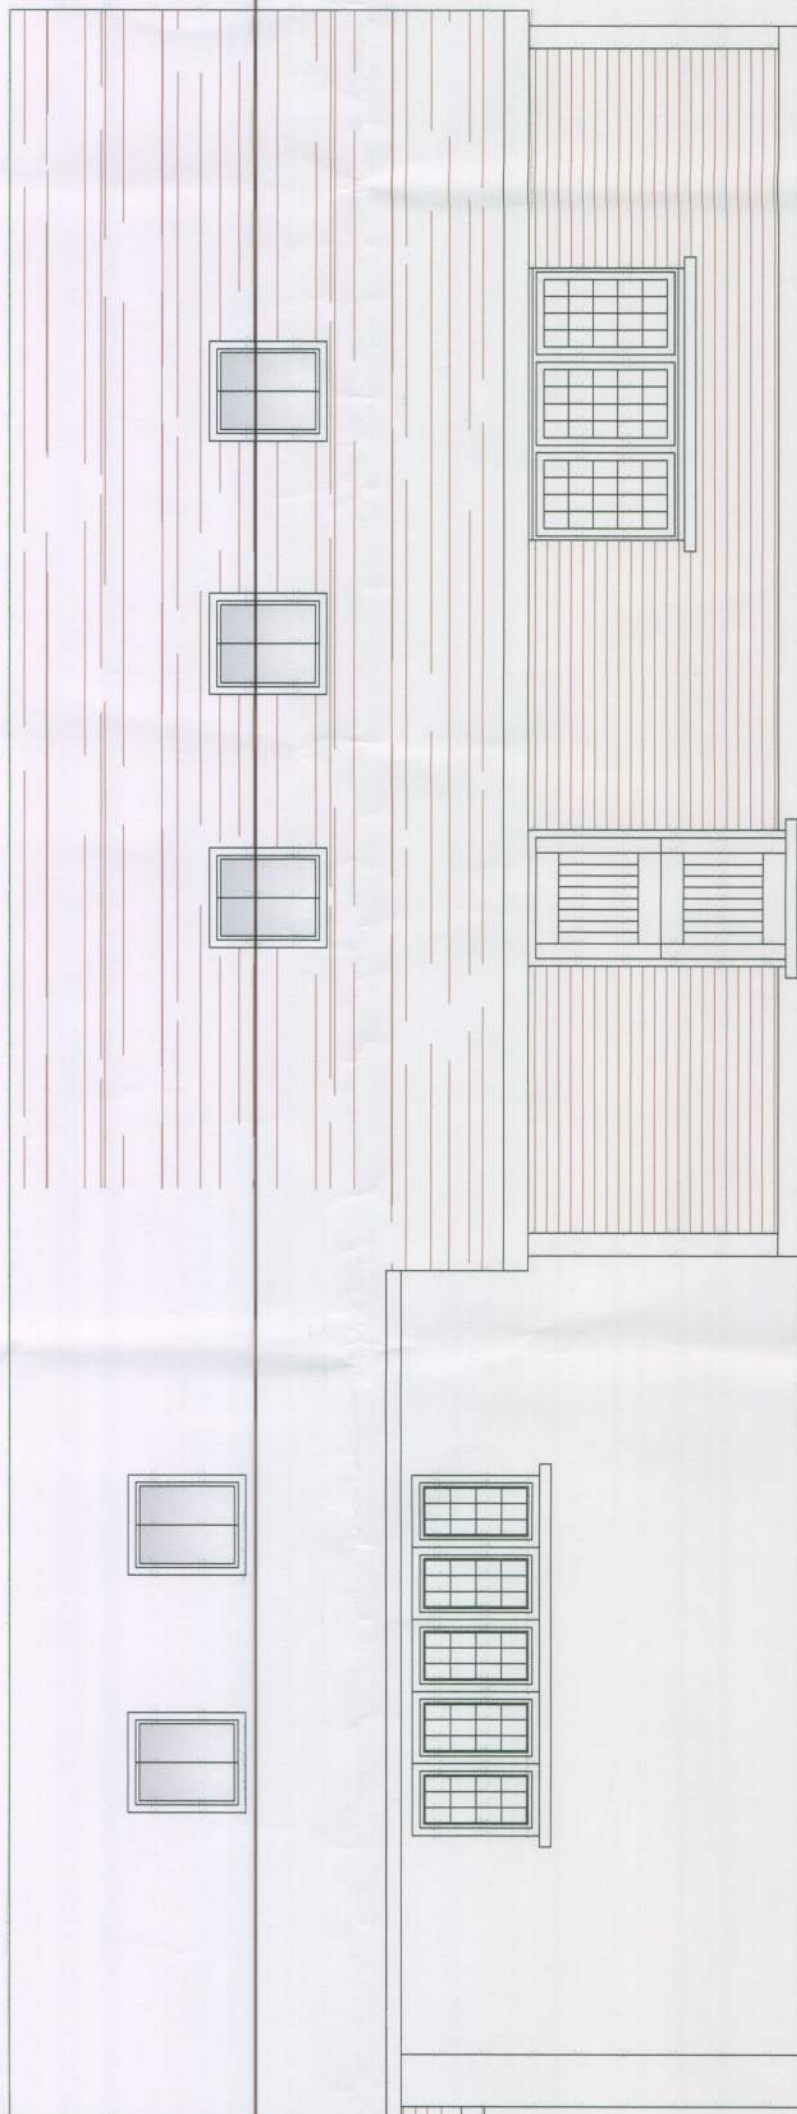

SIDE ELEVATION (EAST)

PROPOSED ELEVATIONS