



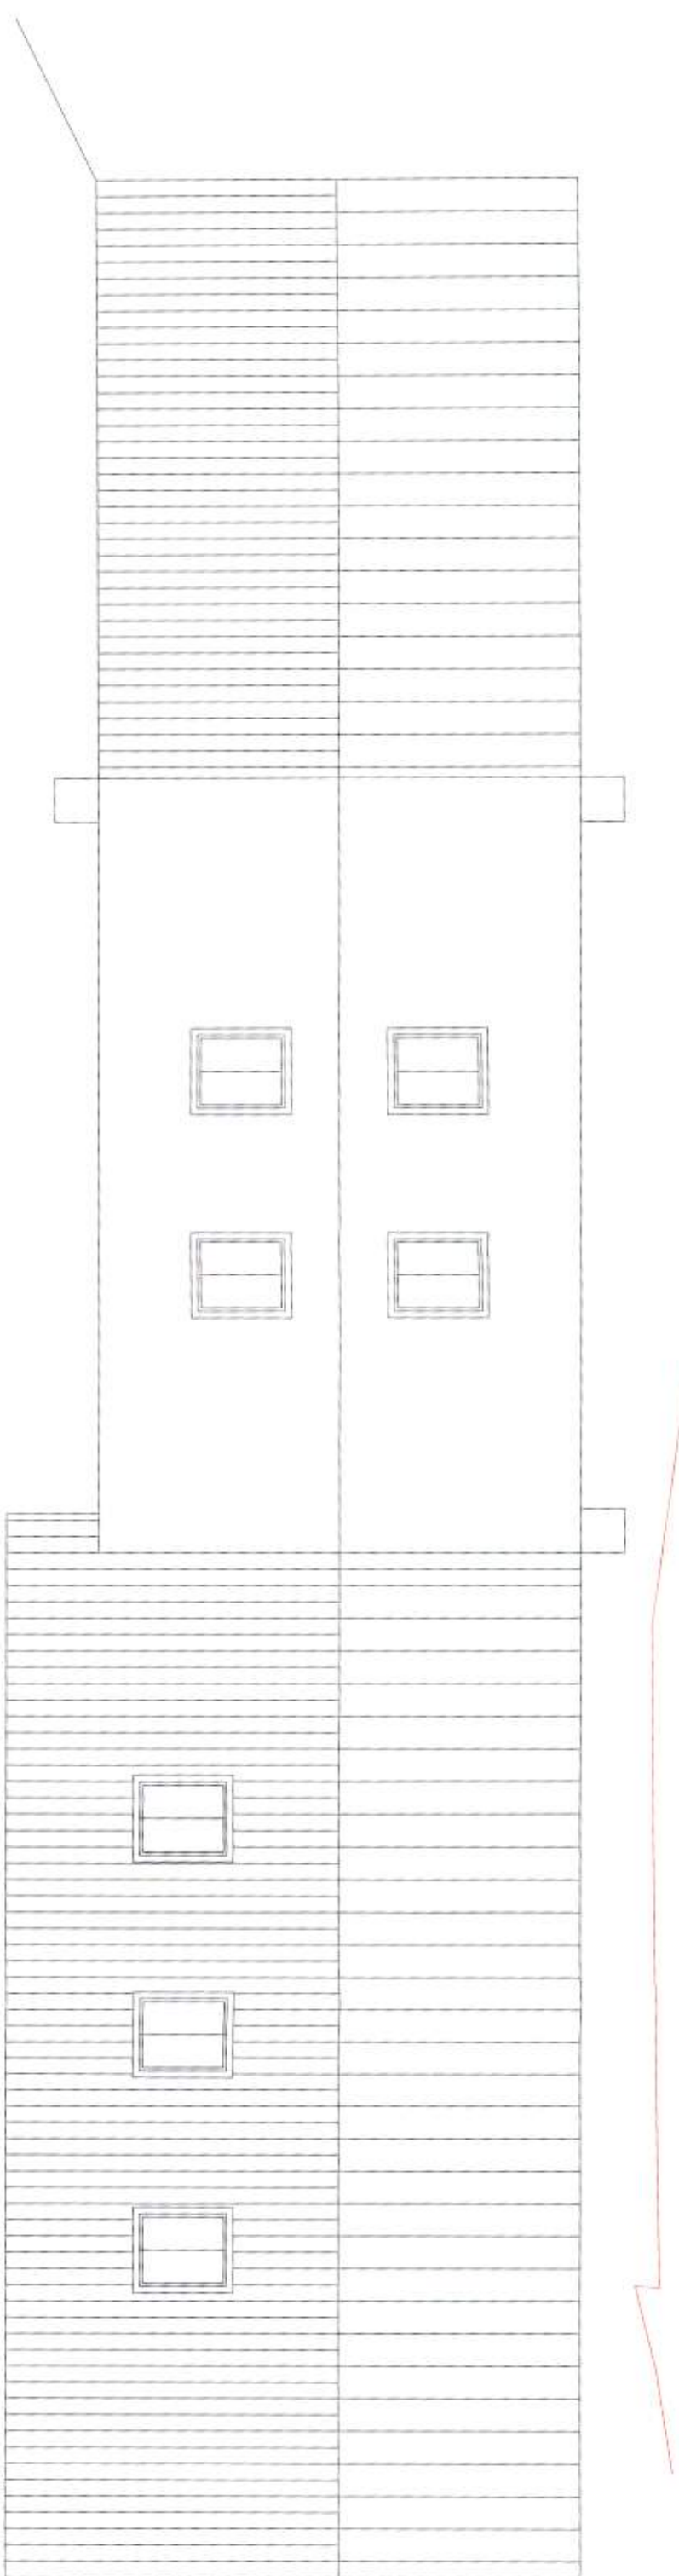

0 Scale 5m

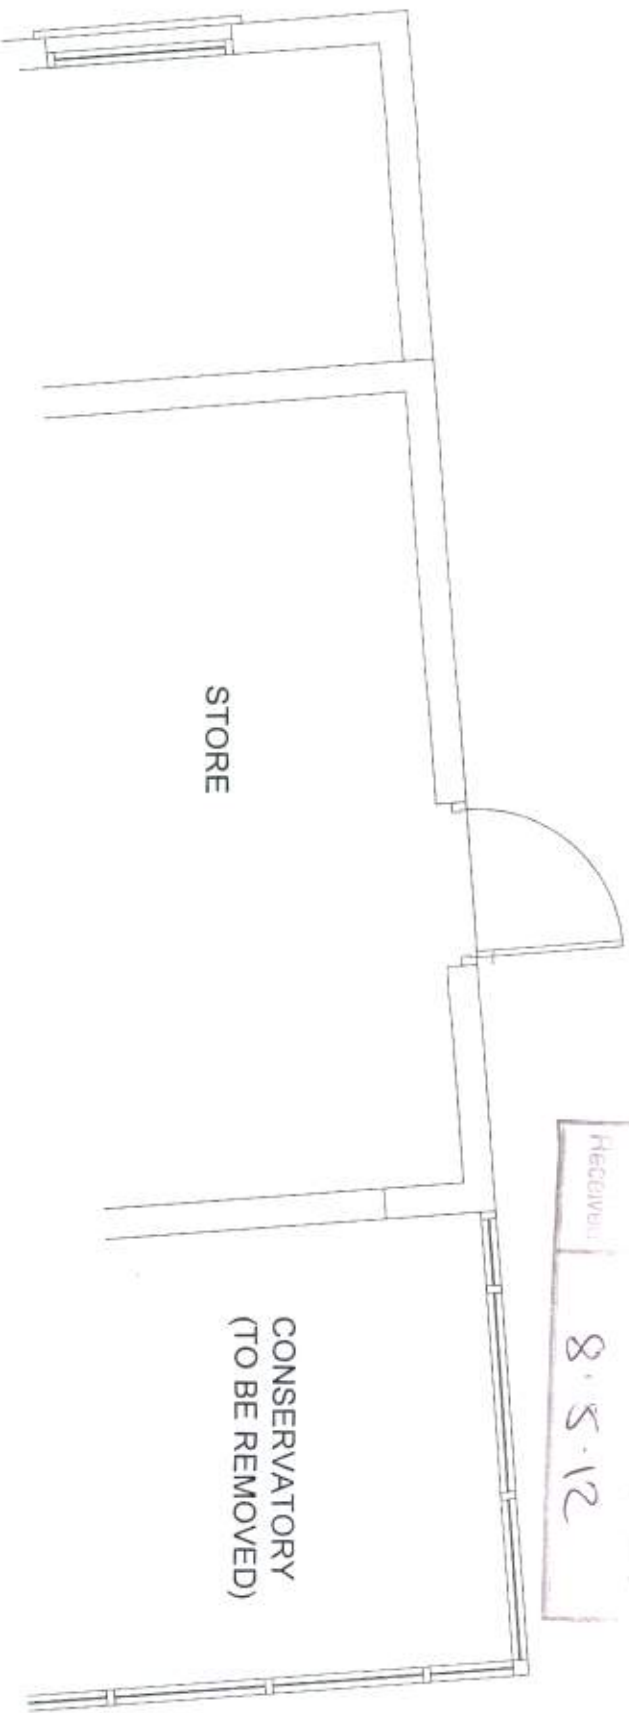

ARUN DISTRICT COUNCIL
RECEIVED
8.5.12

CONSERVATORY
(TO BE REMOVED)



Michael Pearce & Associates Ltd
Chartered Surveyors - Architectural Consultants
3 West Ridings. East Preston. West Sussex. BN16 2TD

Tel 01903 786839
Mob 07812 195560
e-mail:michael@mpa-surveyors.co.uk

EXTENSIONS AND ALTERATIONS
47 THE STREET, RUSTINGTON

DRW NO 4b SCALE 1/50
PROPOSED ROOF PLAN