
85 THE MARTLETS
BN 16 2UQ

FLOOR PLAN GROUND FLOOR FLAT
EXISTING & PROPOSED
NO CHANGE

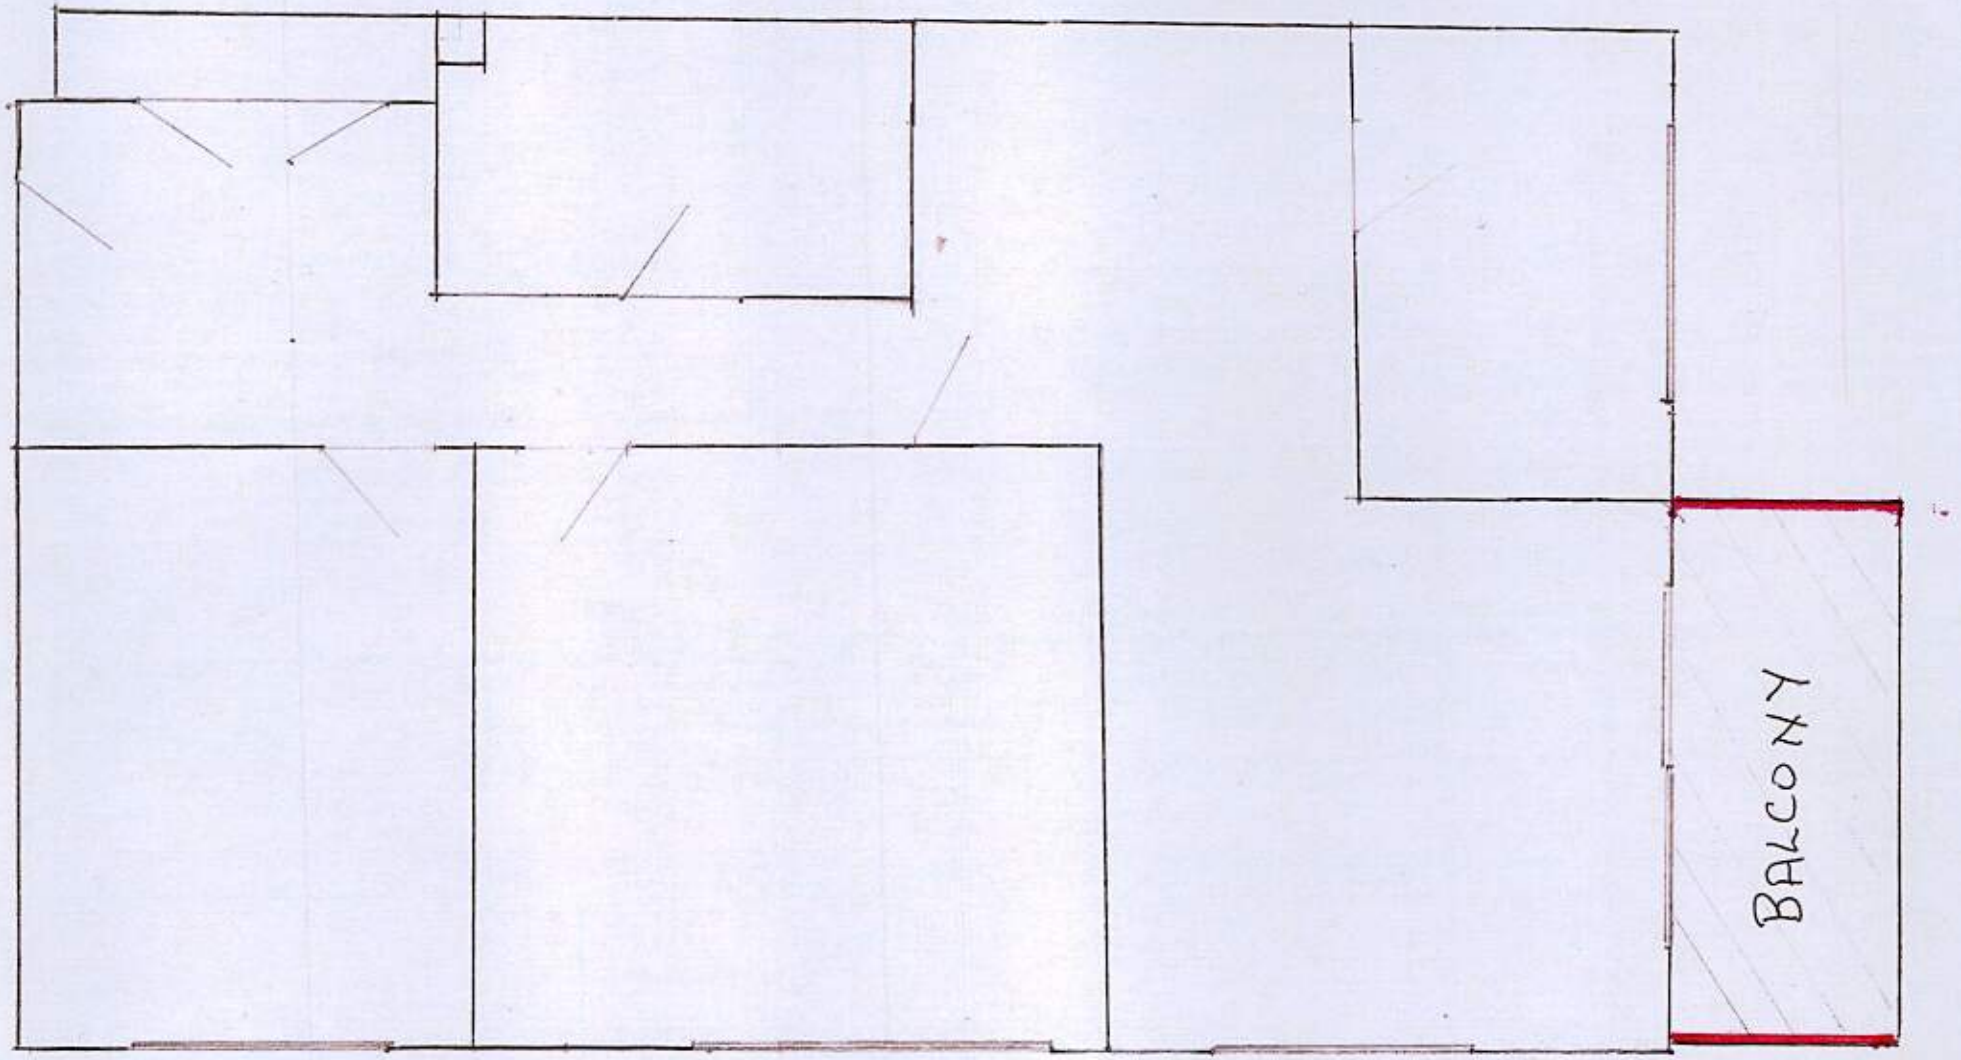


ARUN DISTRICT COUNCIL P/57/13/

1:50