


29, WINDMILL DRIVE, RUSTINGTON, BN16 3HL

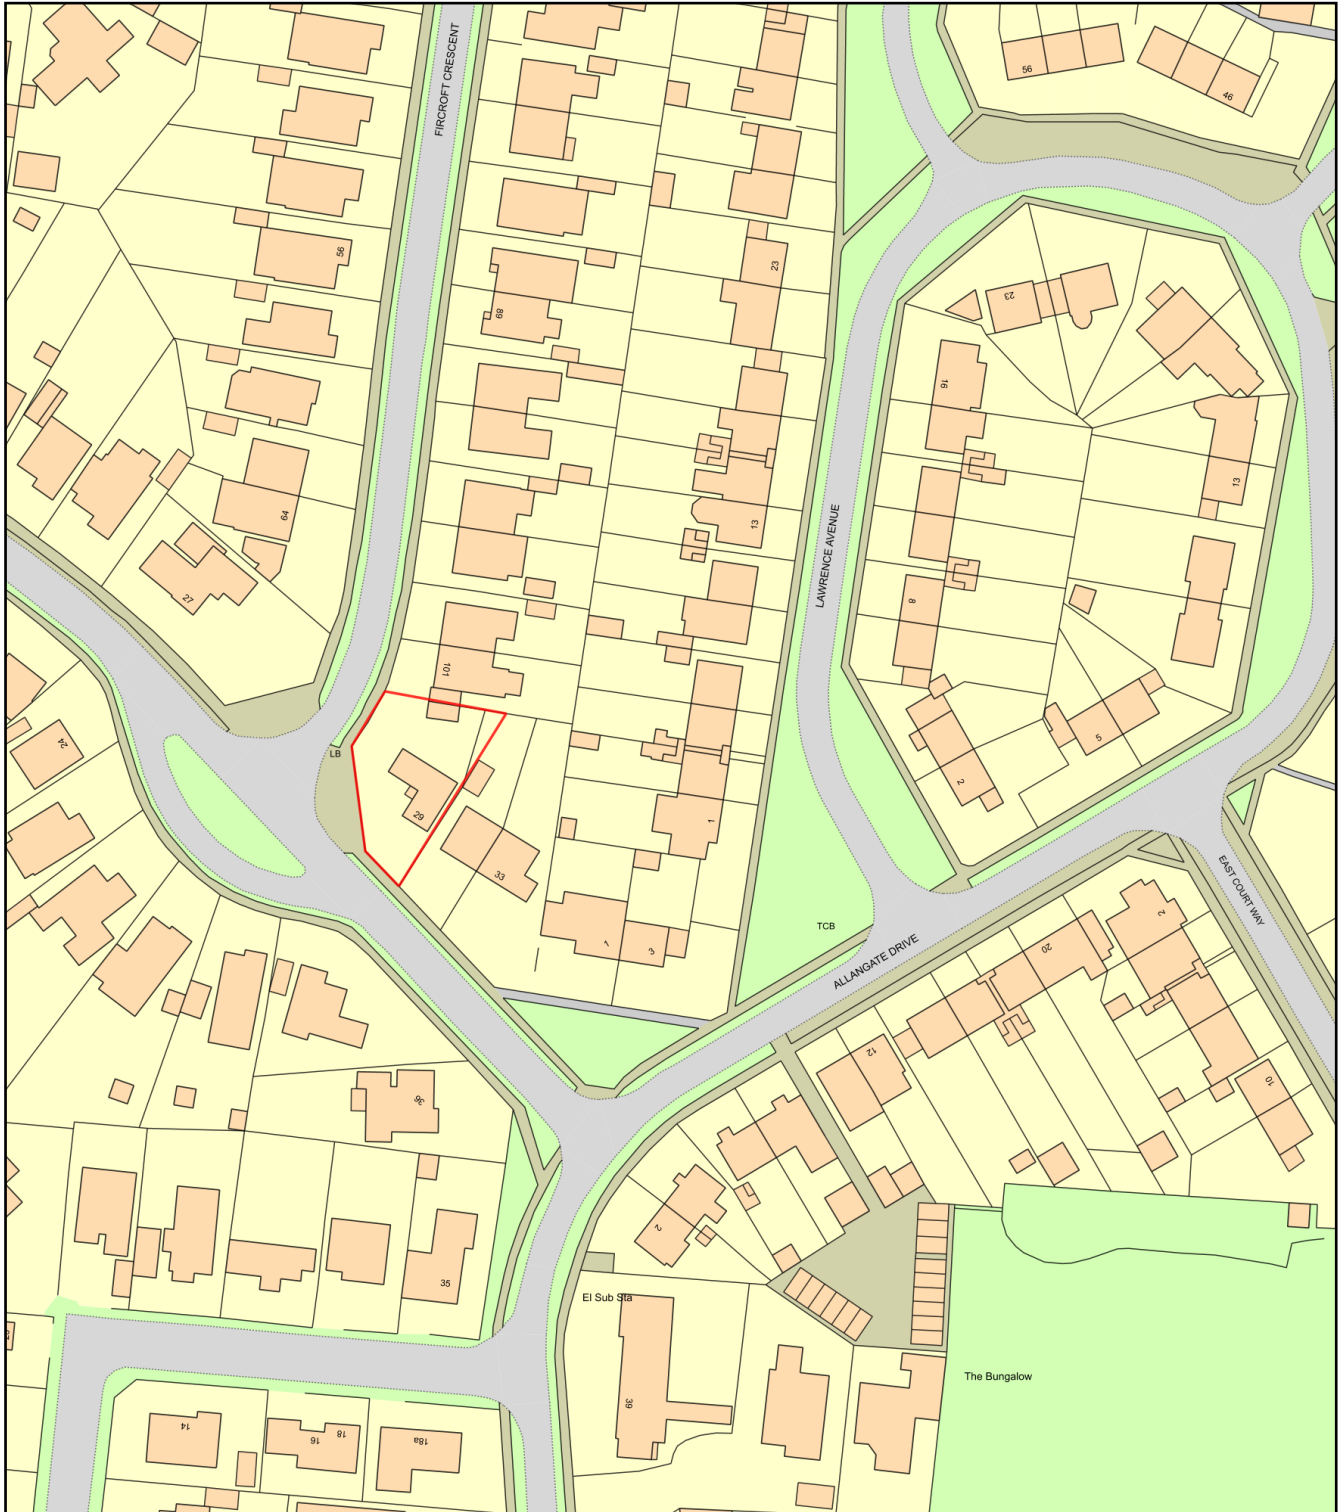

0 50
Metres



Plan Produced for: PAUL HARRIS

Date Produced: 04 Mar 2021

Plan Reference Number: TQRQM21063152547470

Scale: 1:1250 @ A4