


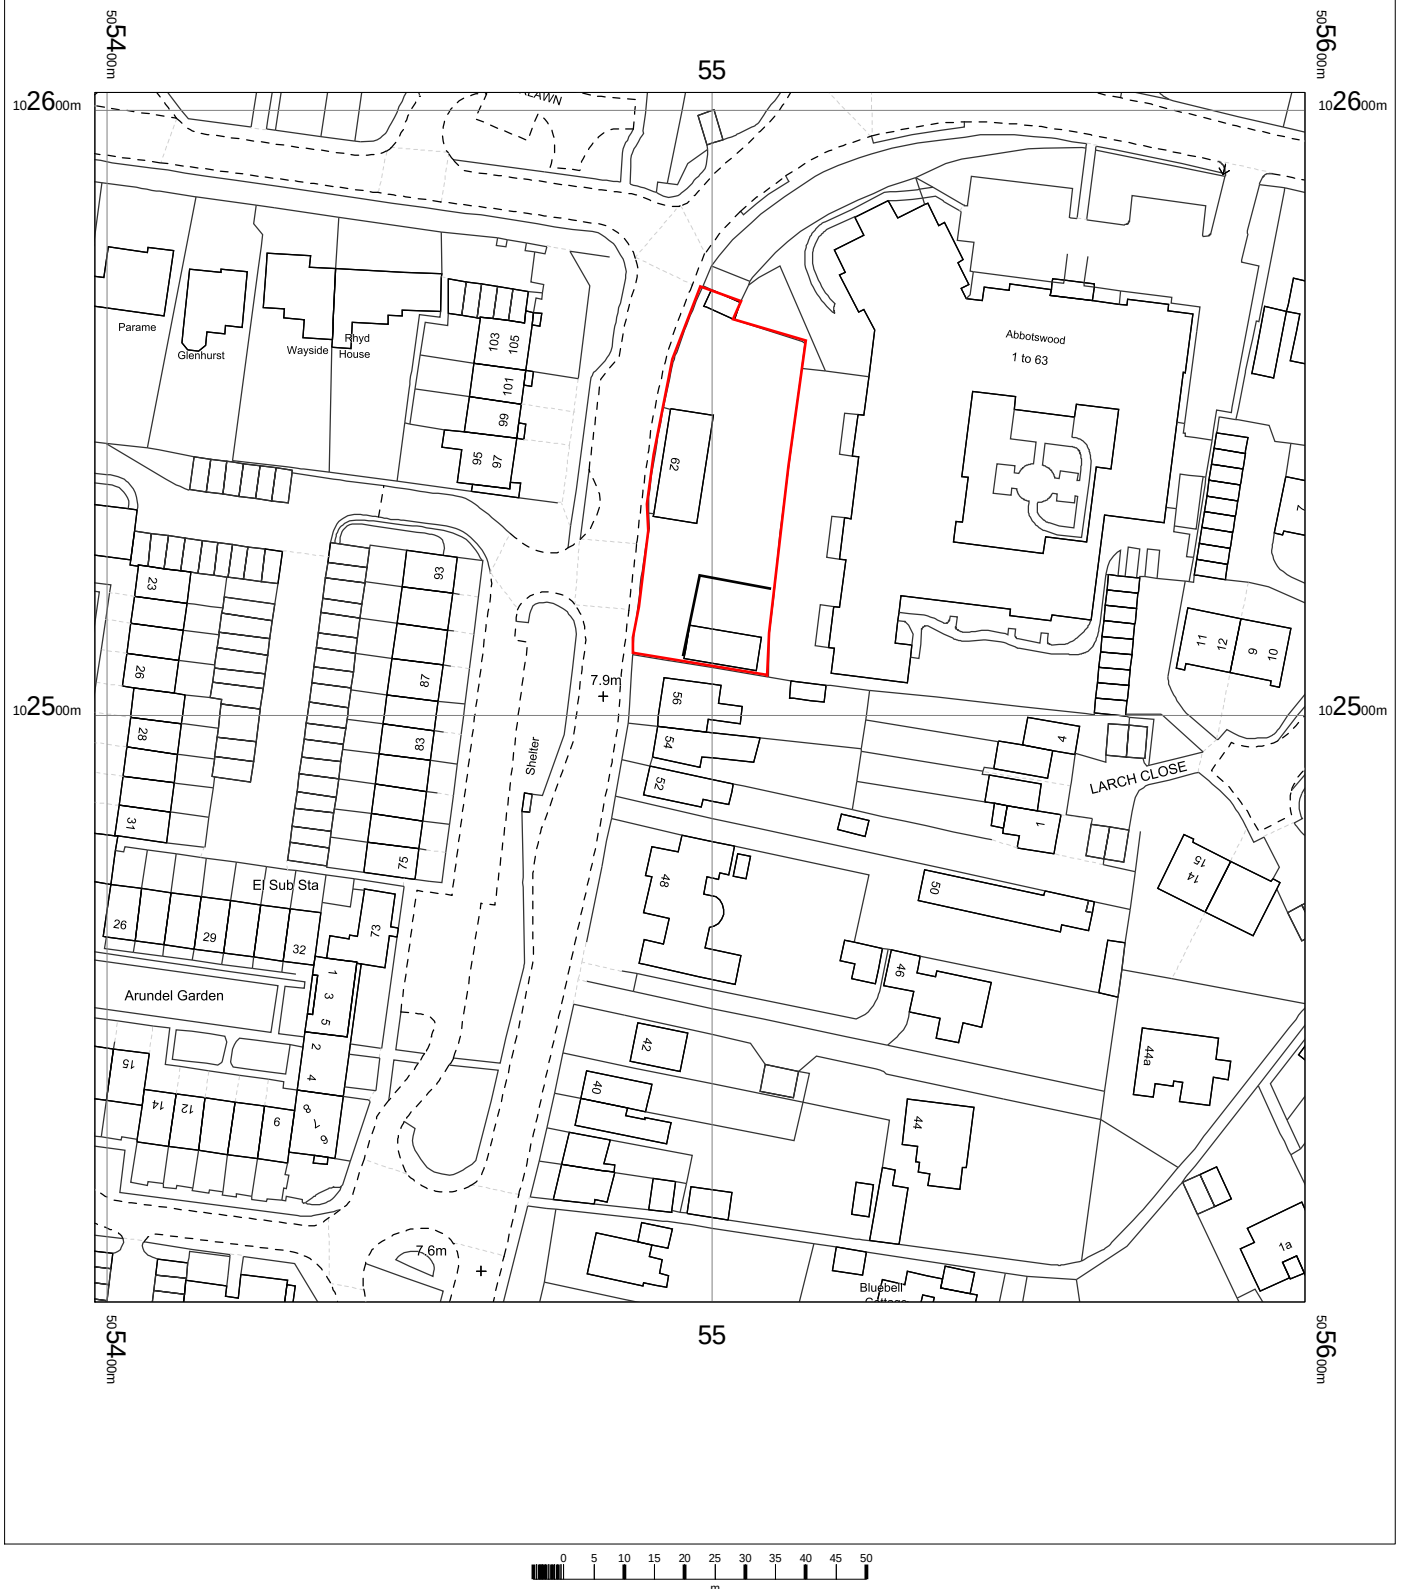


**Palm Cottage, 62 Ash
Lane, Rustington
BN16 3BT
Ref. 2376**

OS MasterMap 1250/2500/10000 scale
Friday, November 9, 2018, ID: CM-00755194
www.centremapslive.co.uk

1:1250 scale print at A4, Centre: 505498 E, 102503 N

©Crown Copyright Ordnance Survey. Licence no. 100019980

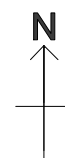

Surveyors and Designers

Building design
Planning
Surveys
Glazed structures



Bryceson Shaw Associates

Tel/Fax 01903 734381
E-mail brycesonshaw@btinternet.com