
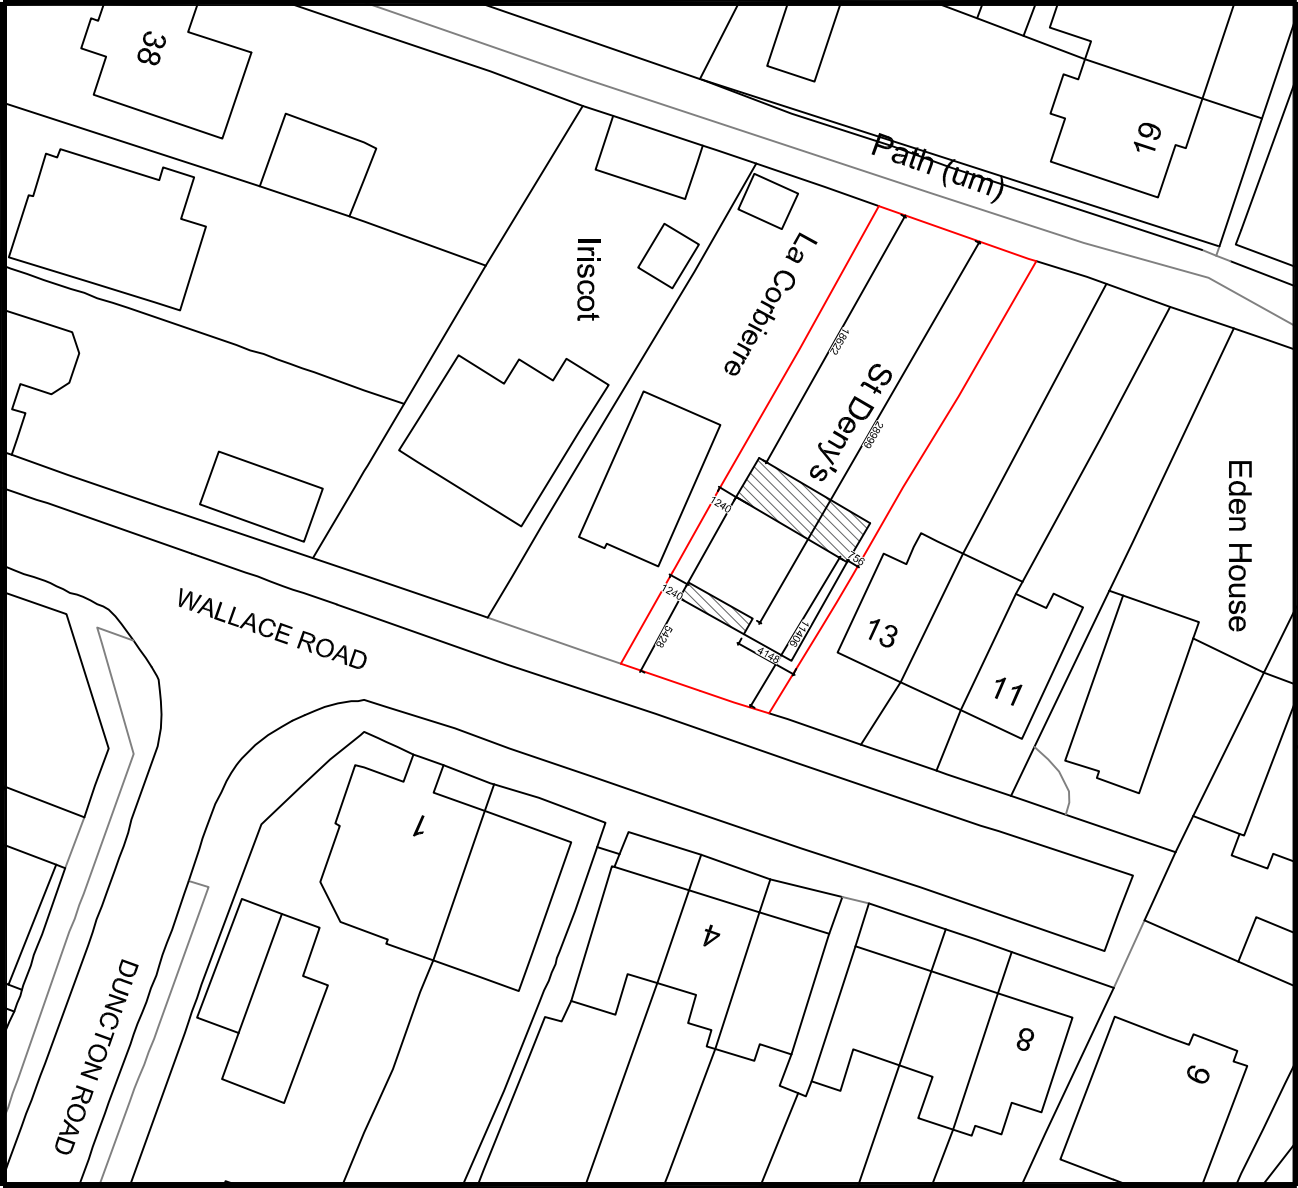
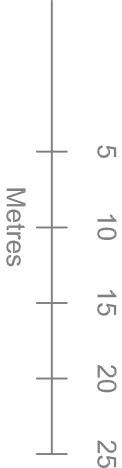


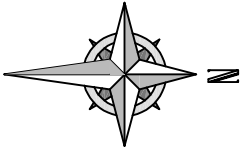

Your Home Plans Ltd Chichester Enterprise Centre, Terminus Road, Chichester, PO19 8FY 01243 908064 info@yourhomeplans.co.uk		St Denys Wallace Road Rustington West Sussex BN16 3JZ	
Block Plan			
Project Number: STD-21		Drawing No: 01	
Date: 18th March 2021			
Drawn By: Your Home Plans Ltd			
Checked By: JEG	Scale: 1:500 A3		