

IT IS NOT THE INTENTION FOR THE DRAWINGS AND DOCUMENTATIONS TO COVER EVERY ASPECT OF THE DETAILS AND SPECIFICATIONS FOR THE CONSTRUCTION OF THE PROPOSAL, BUT FOR THE PURPOSE OF OBTAINING PLANNING AND OR BUILDING REGULATION APPROVAL BY THE RELEVANT LOCAL AUTHORITY.


CONTRACTOR TO CHECK AND REPORT ANY DESCREPARNCIES IN WRITING.

DRAWING IS NOT TO BE SCALED, EXCEPT FOR PLANNING PURPOSES. WORK TO FIGURED DIMENSIONS ONLY AND TO EXISTING WORKS.


TO BE READ IN CONJUNCTION WITH RWSPEC/1 AND FOR REFERENCE DETAILS i.e. (W1) (R1) SEE DRAWING NOS. RWSTD/1-4

REPRODUCTION IN WHOLE OR PART OF ANY DRAWINGS OR RELEVANT CONTRACT DOCUMENTS IS STRICTLY PROHIBITED WITHOUT PRIOR WRITTEN PERMISSION FROM RON J WEST

ANY WORK CARRIED OUT PRIOR TO LOCAL AUTHORITY APPROVAL, IS DONE SO ENTIRELY AT THE RISK AND RESPONSIBILITY OF THE CONTRACTOR/CLIENT.

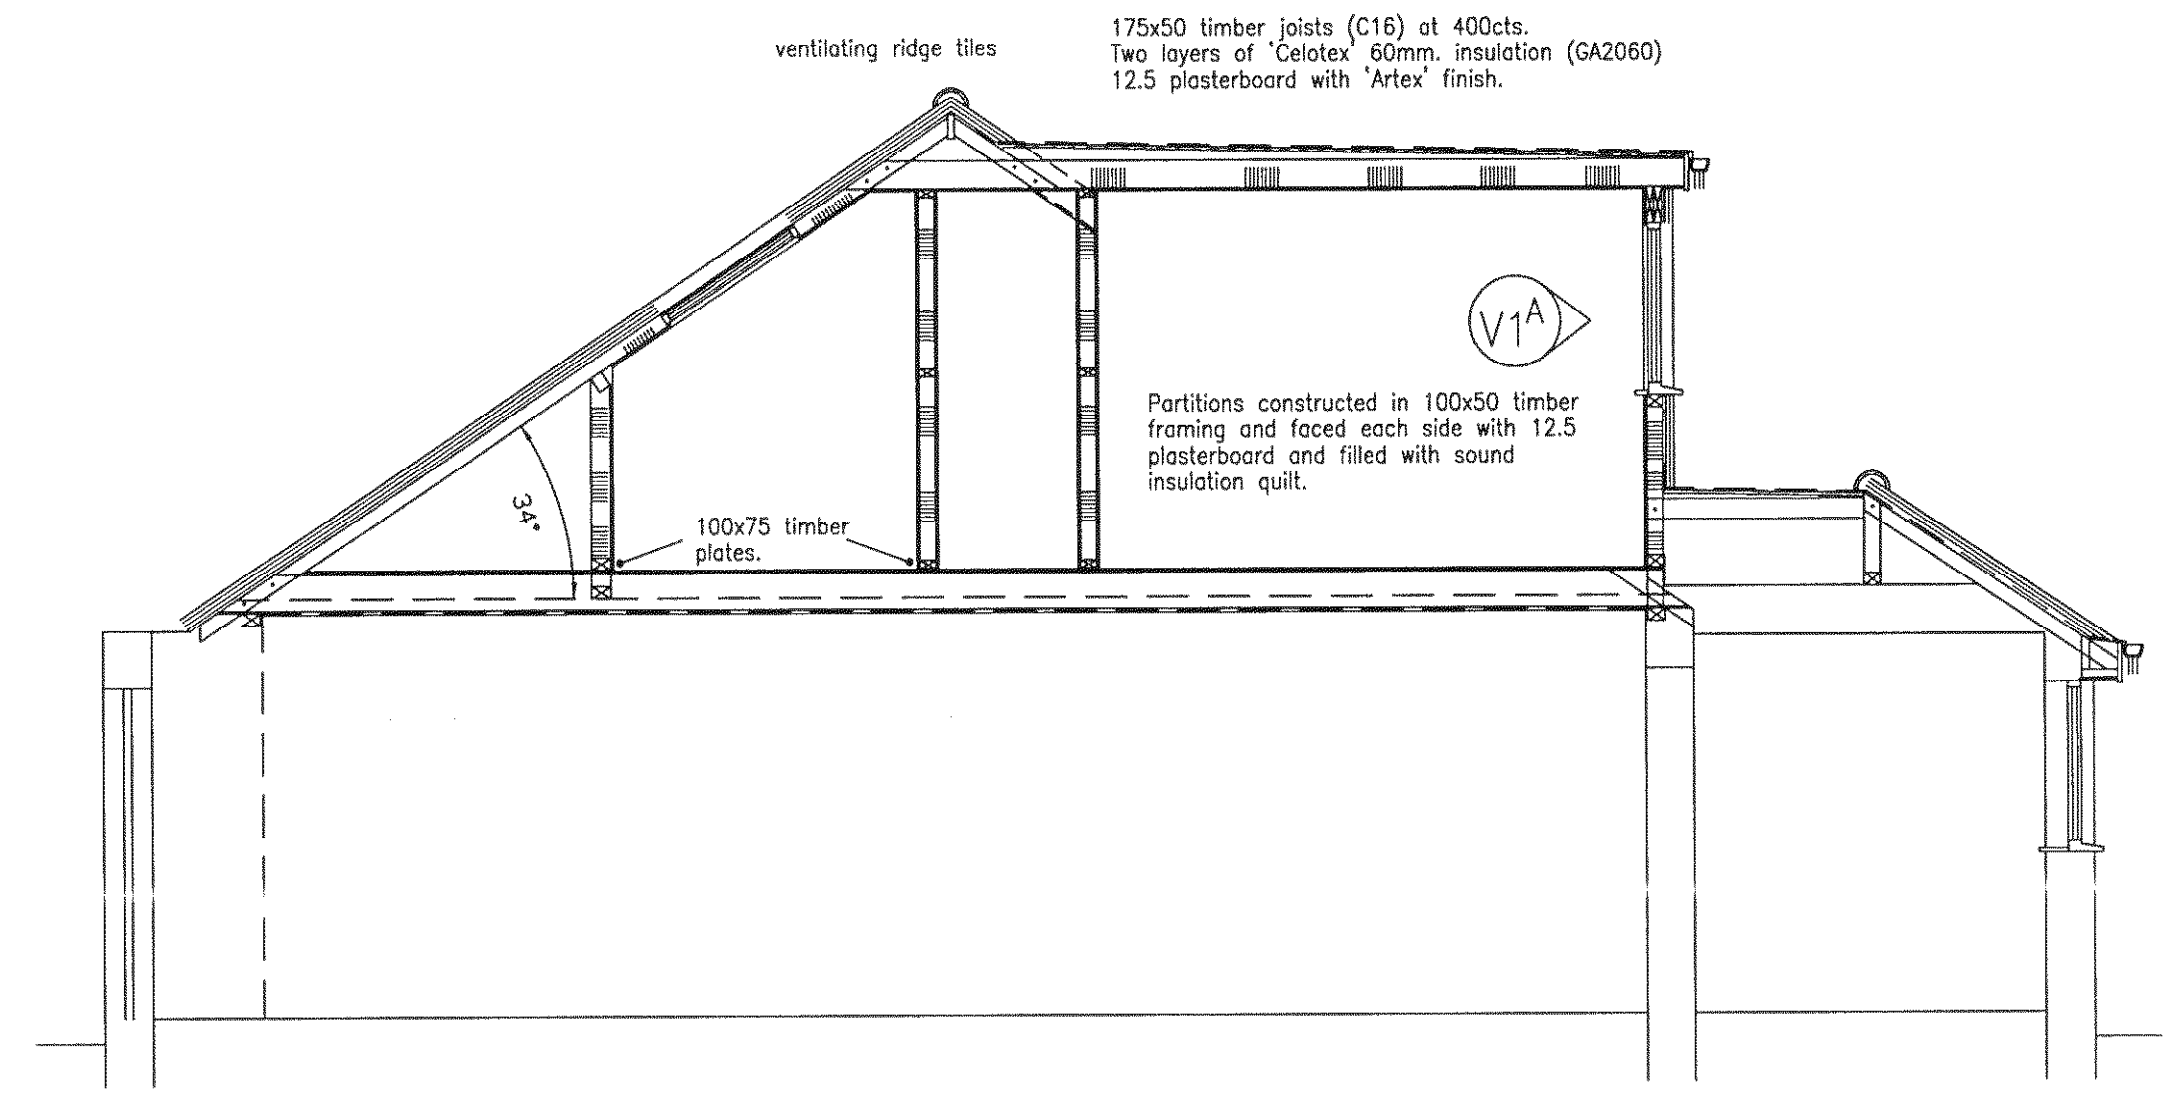

EXISTING SECTION A - A

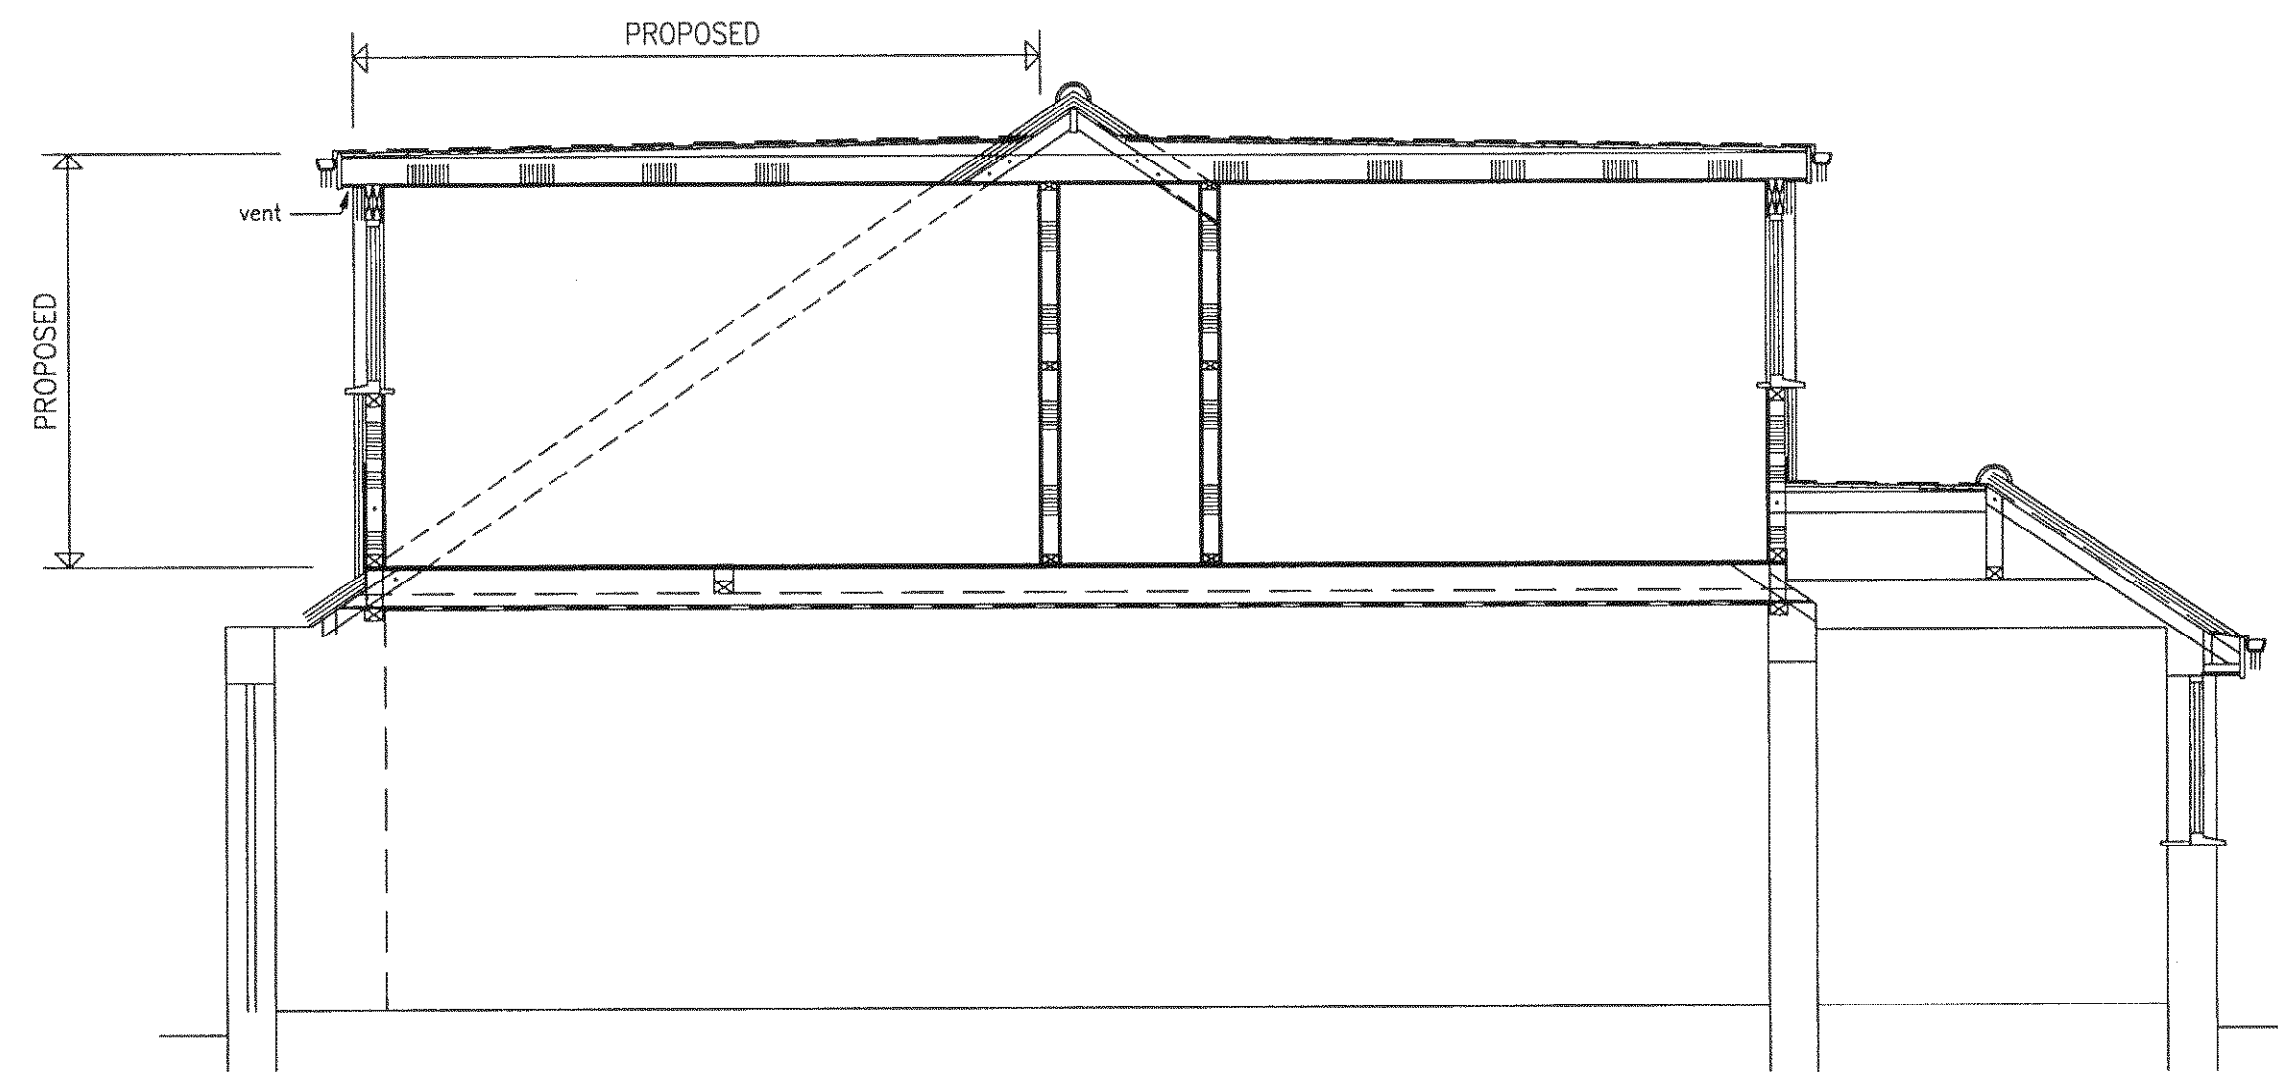

PROPOSED SECTION A - A

A Clarification of existing and proposed works 03-04-09

|   |                                          |                    |   |
|---|------------------------------------------|--------------------|---|
| <b>Ron J West F.F.B.</b><br>BUILDING & STRUCTURAL CONSULTANT<br>33 Highdown Drive Littlehampton W.Sx. BN17 6HH<br>Telephone 01903 717311<br>e.mail. rwa@ronwest.free-online.co.uk |                                          |                    |   |
| Client MR & MRS J BARCOCK<br>145 WORTHING ROAD<br>RUSTINGTON WEST SUSSEX   |                                          |                    |   |
| Job PROPOSED ROOM IN ROOF<br>WITH FRONT PORCH   |                                          |                    |   |
| Drawing Title<br>SECTIONS   |                                          |                    |   |
| Date<br>FEB 2009   | Scales<br>1:50@A2<br>1:75@A3<br>1:100@A4 | Drawn by<br>RJWest |   |
| CAD File<br>D:\BARCOCKJ   | Plot Scale<br>1:50@A2                    |                    |   |
| Drwg No.<br>C0309/30   |                                          |                    | A |