




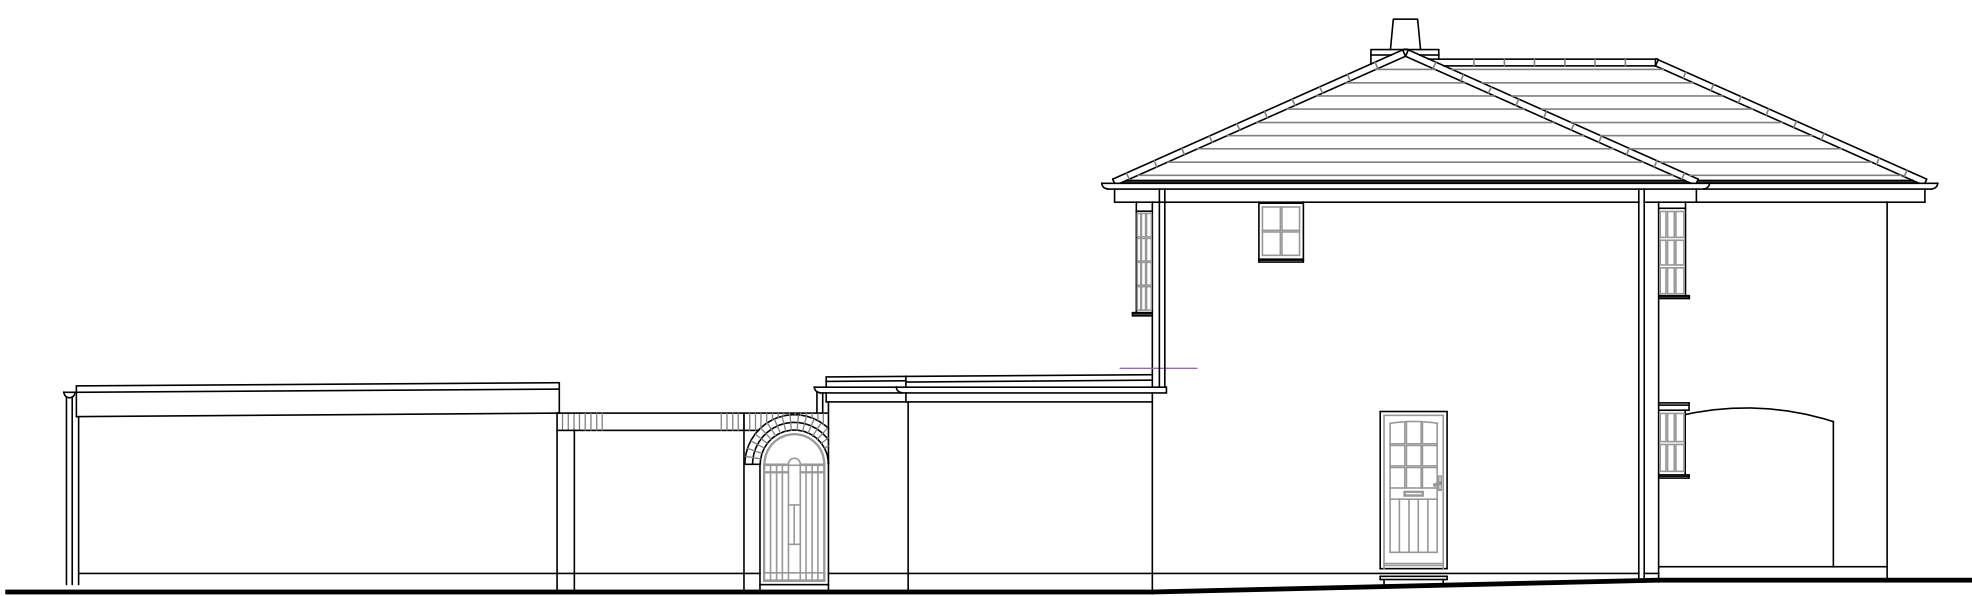


North (Side) Elevation

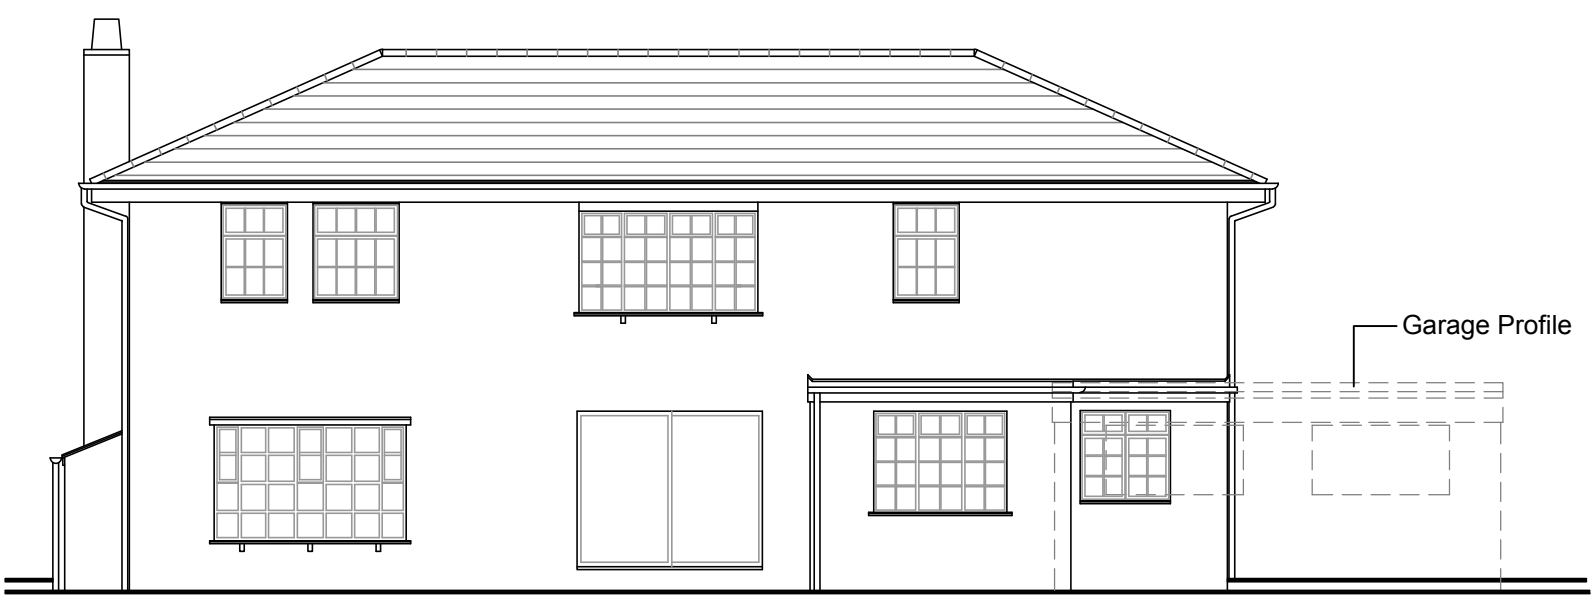

East (Rear) Elevation

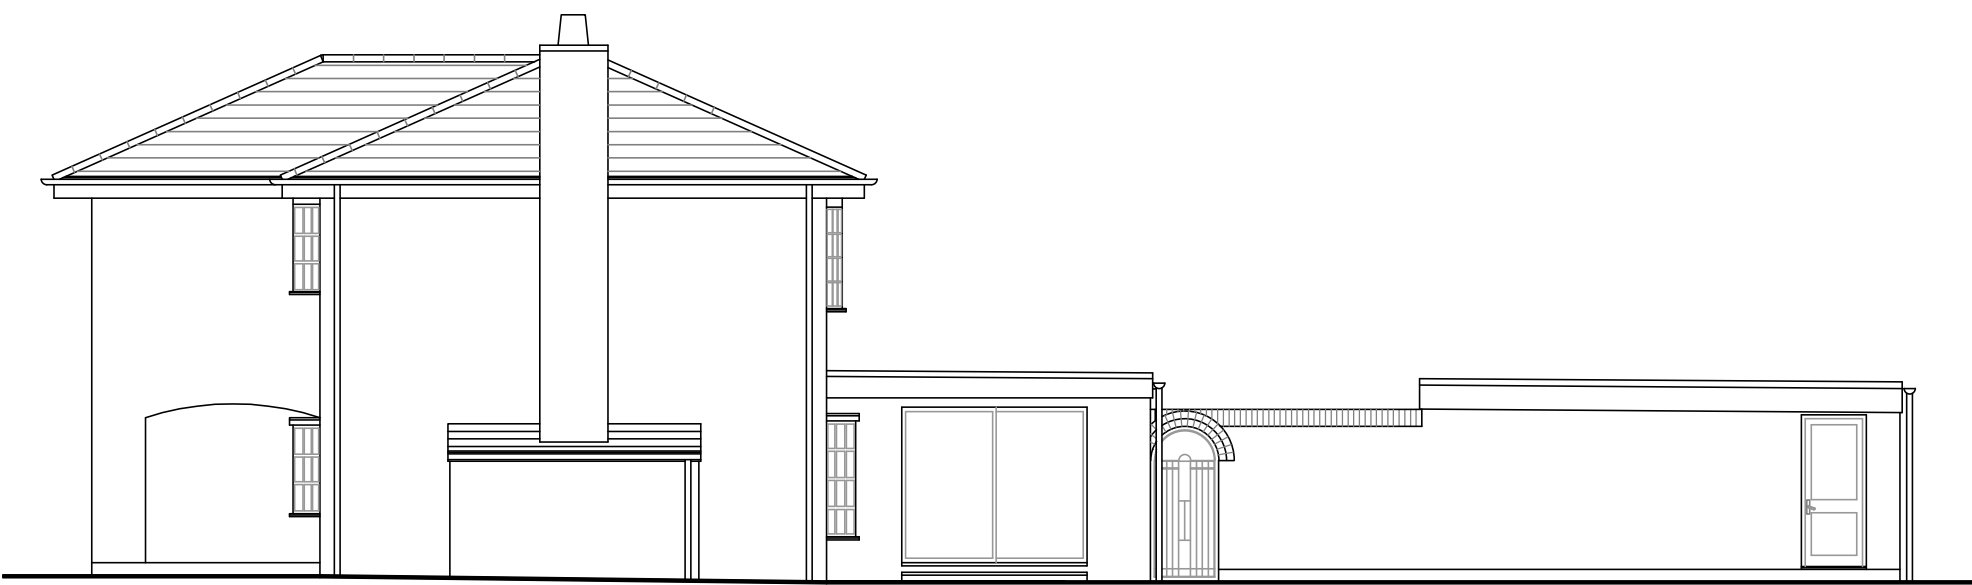


South (Side) Elevation

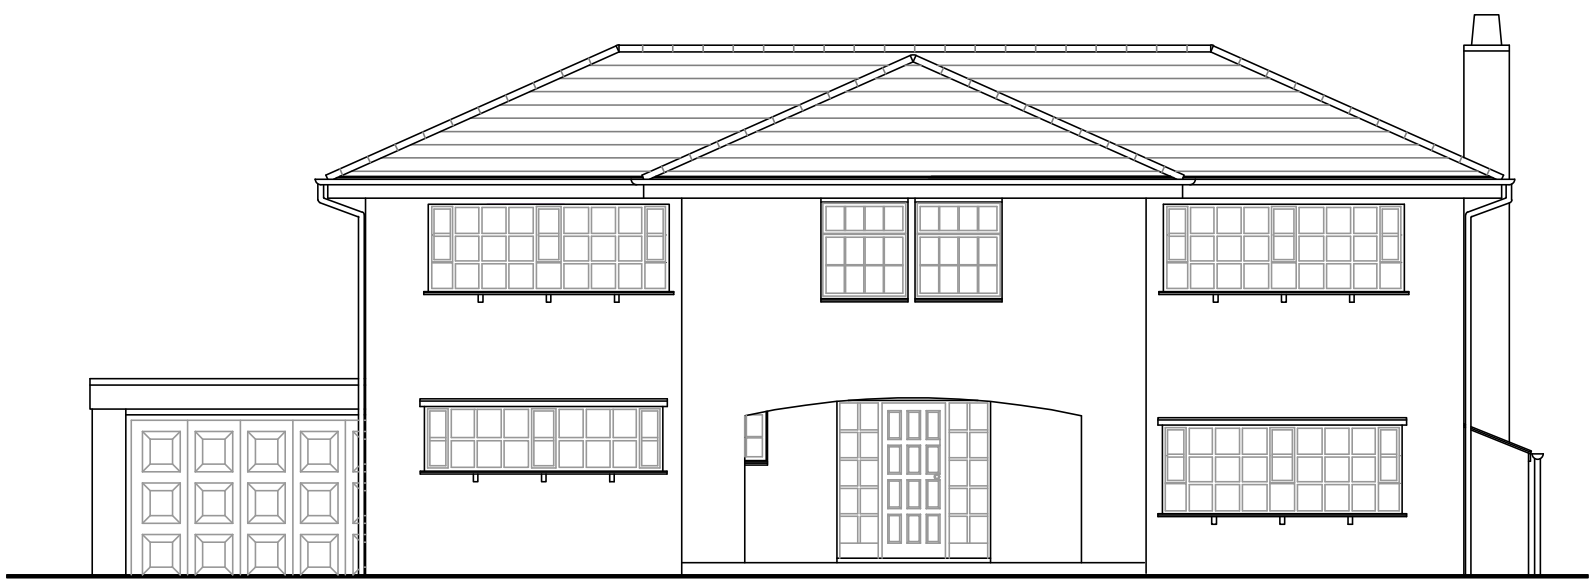

West (Rear) Elevation

Elevations 1:100

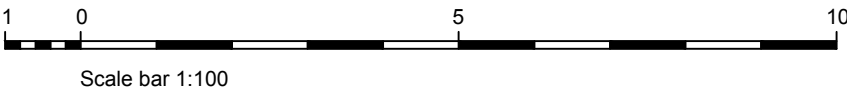

This drawing is the property of Fuller Associates and is not to be copied reproduced, retained or disclosed to any unauthorised person either wholly or in part without prior consent. Do not scale from this drawing except for Planning purposes. Use all figured dimensions only. All figured dimensions to be checked on site prior to construction. All discrepancies, errors and omissions to be reported to Fuller Associates prior to construction. Layout and dimensions existing building to be checked on site.

Chartered Surveyors • Architectural Design



10-11 The Parade, Willowhayne Crescent,
East Preston, West Sussex BN16 1NS

tel: 01903 774754

email: architectural@fuller-associates.co.uk
www.fuller-associates.co.uk

Job Title
51 Pigeon House Lane
East Preston

Client
Mr D Howells and Ms C Partington

Drawing Name
Elevations -
Existing

Drawing Status
Planning

Drawn by ALP Date Jan 21
Checked by DF Date Jan 21

Drawing Scale
1:100 at A1

Drawing No Status Revision
203108/ 02