
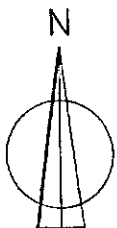


© Crown Copyright 2008. All rights reserved. Licence number 100020449

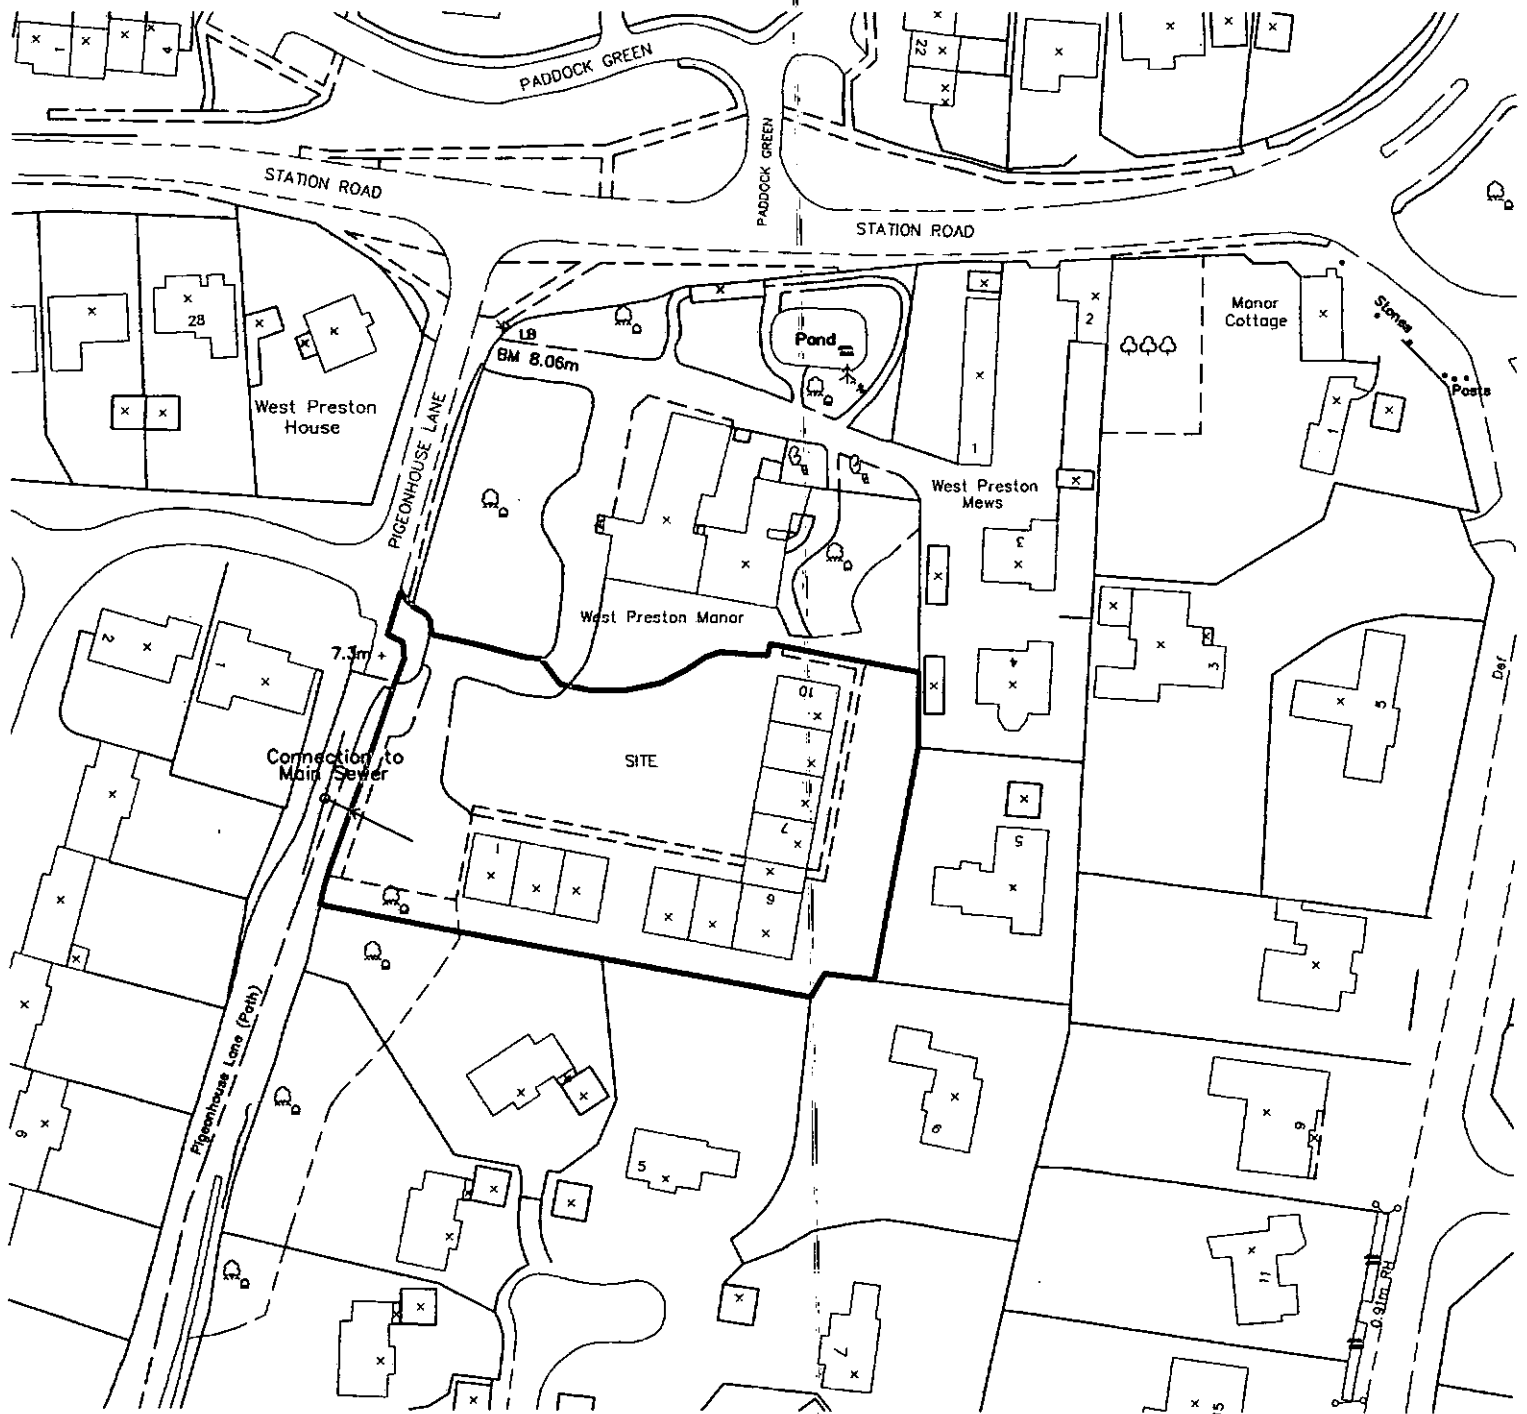

Project Residential Development West Preston Manor Rustington	For Globe Estates	Town Planners MARTIN CRITCHELL ARCHITECTS
Drawing Location Plan	Date Feb 09	Scale 1:1250 AT A4
	Drawing number 08.040 -01B	Architects Martin House • Horsham • Chichester • West Sussex • PO19 1SE tel: 01243 531036 fax: 01243 782917 e-mail: info@mcarchitects.co.uk