
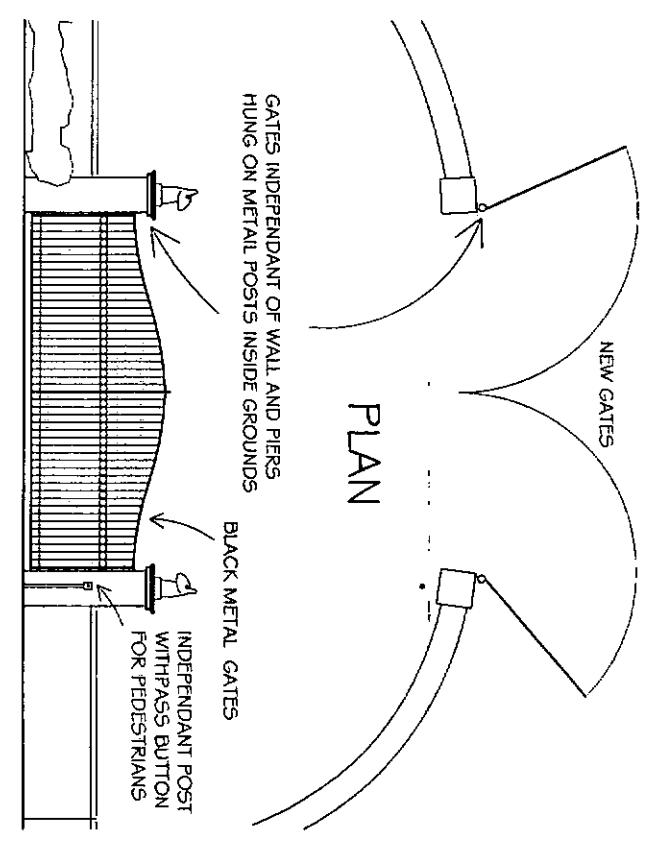


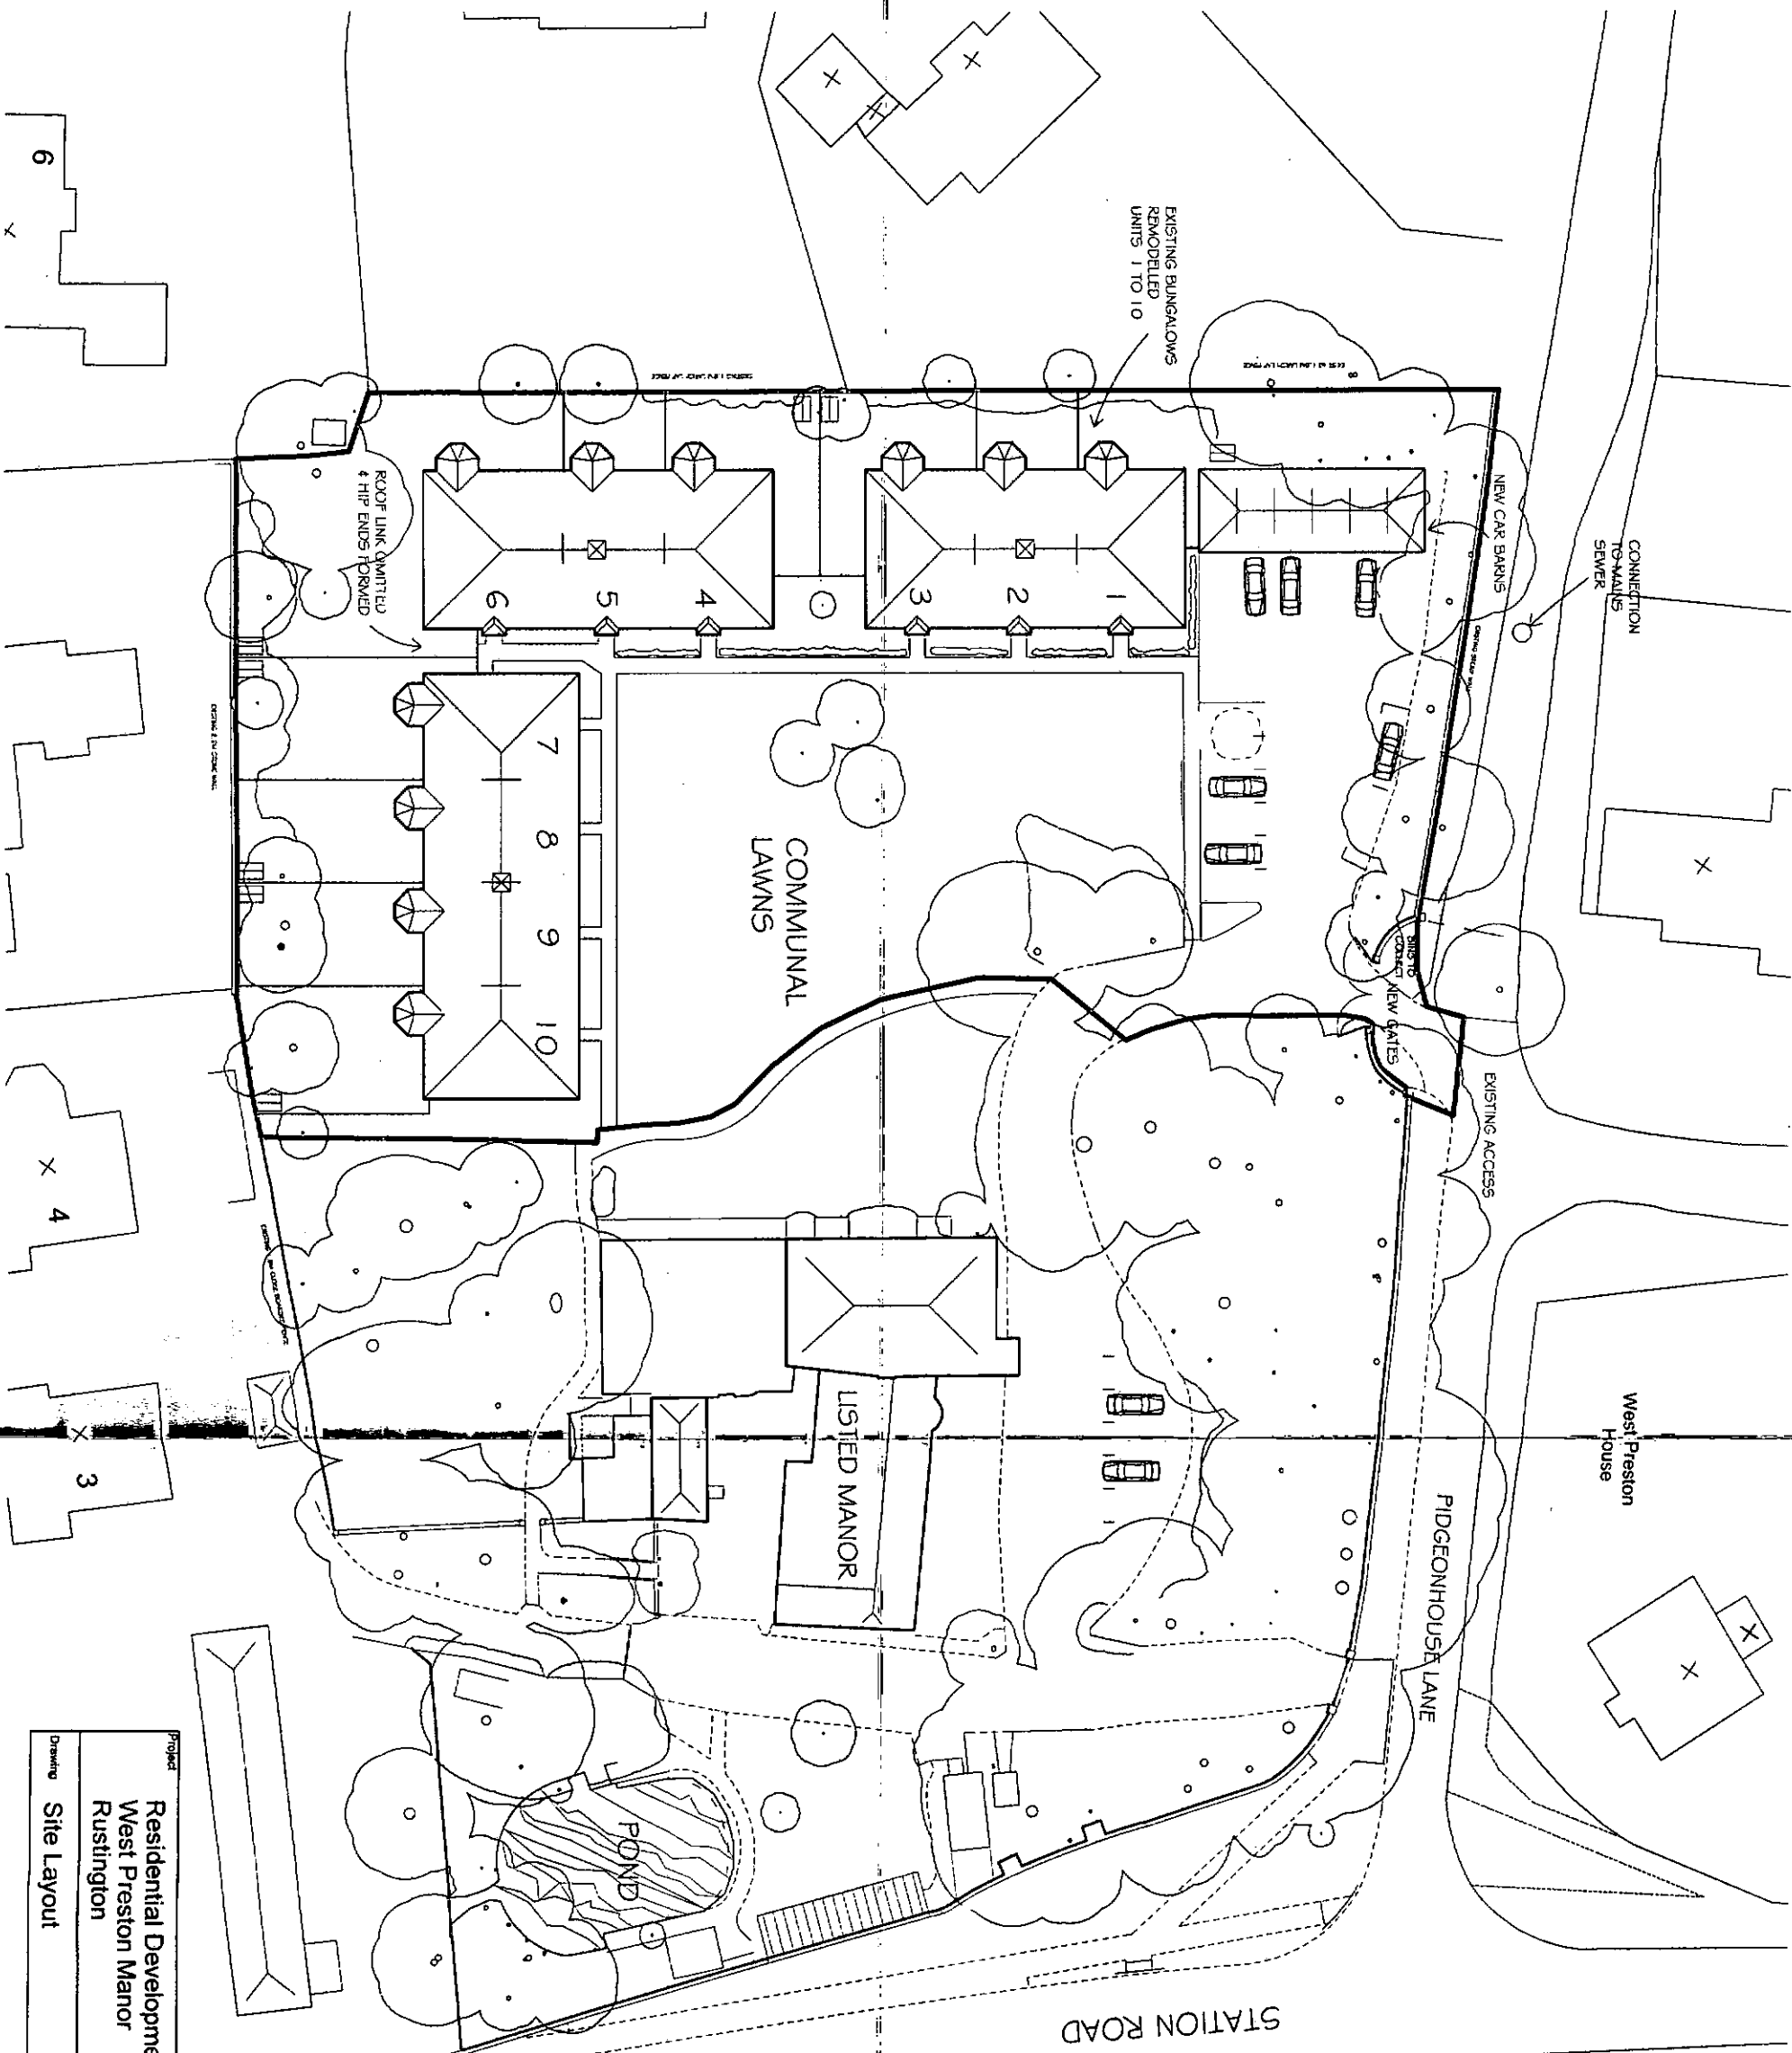


ENTRANCE GATE ELEVATIONS 1/100

SCHEDULE

- 1-10 REMODELLED EXISTING BUNGALOWS
- TOTAL 10 x TWO BED BUNGALOWS

KEY

- GARDEN SHED/BICYCLE STORAGE
- Note units 2 & 5 have storage at the front under cover.

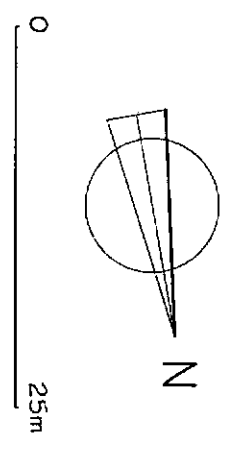

Project		For	
Residential Development		Globe Estates	
West Preston Manor		Date	
Rustington		Feb 09	
Drawing		Scale	
Site Layout		1:500 AT A3	
Job number		Drawing number	
08.040-02D			
Architects		Town Planner	
MARTIN CRITCHELL ARCHITECTS		MARTIN CRITCHELL ARCHITECTS	
Tel: 01243 531036 Fax: 01243 782917		Tel: 01243 531036 Fax: 01243 782917	
e-mail: info@martincritchell.co.uk		e-mail: info@martincritchell.co.uk	