
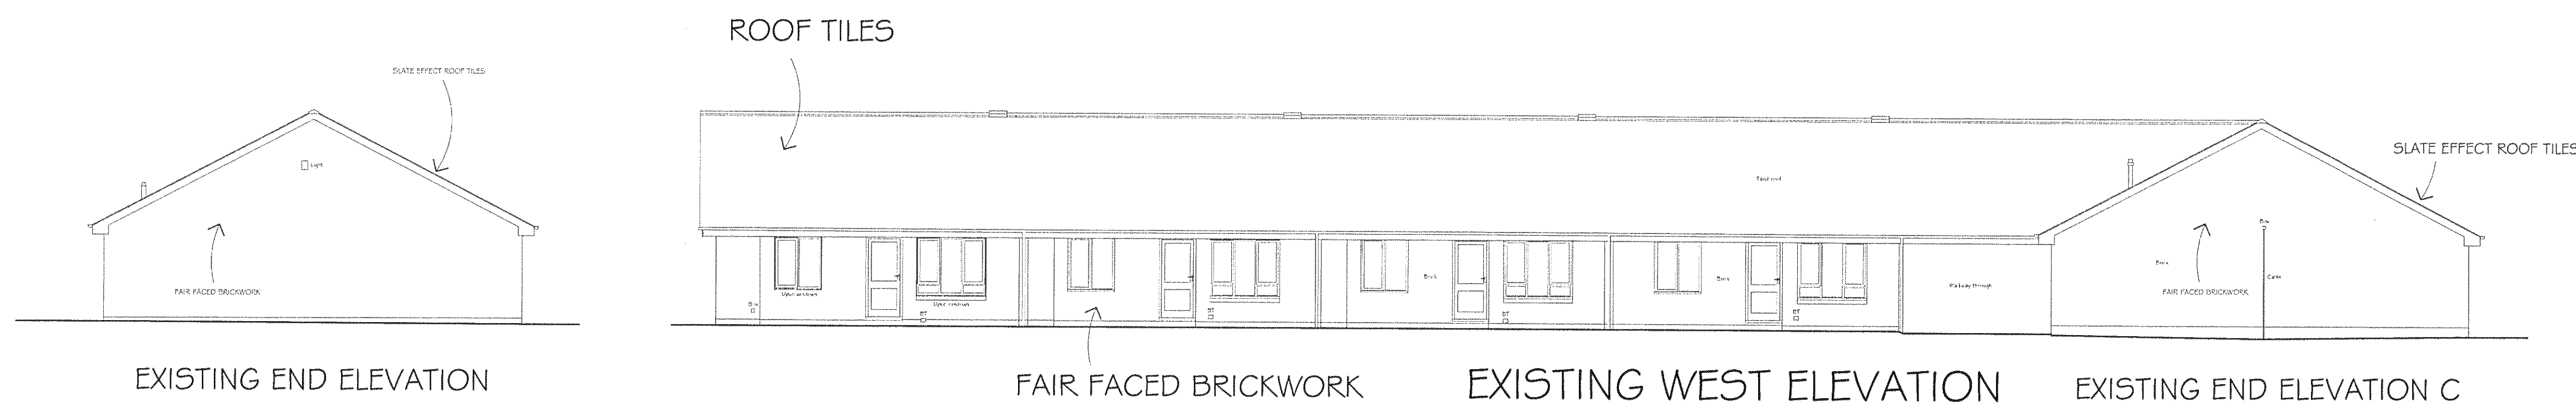
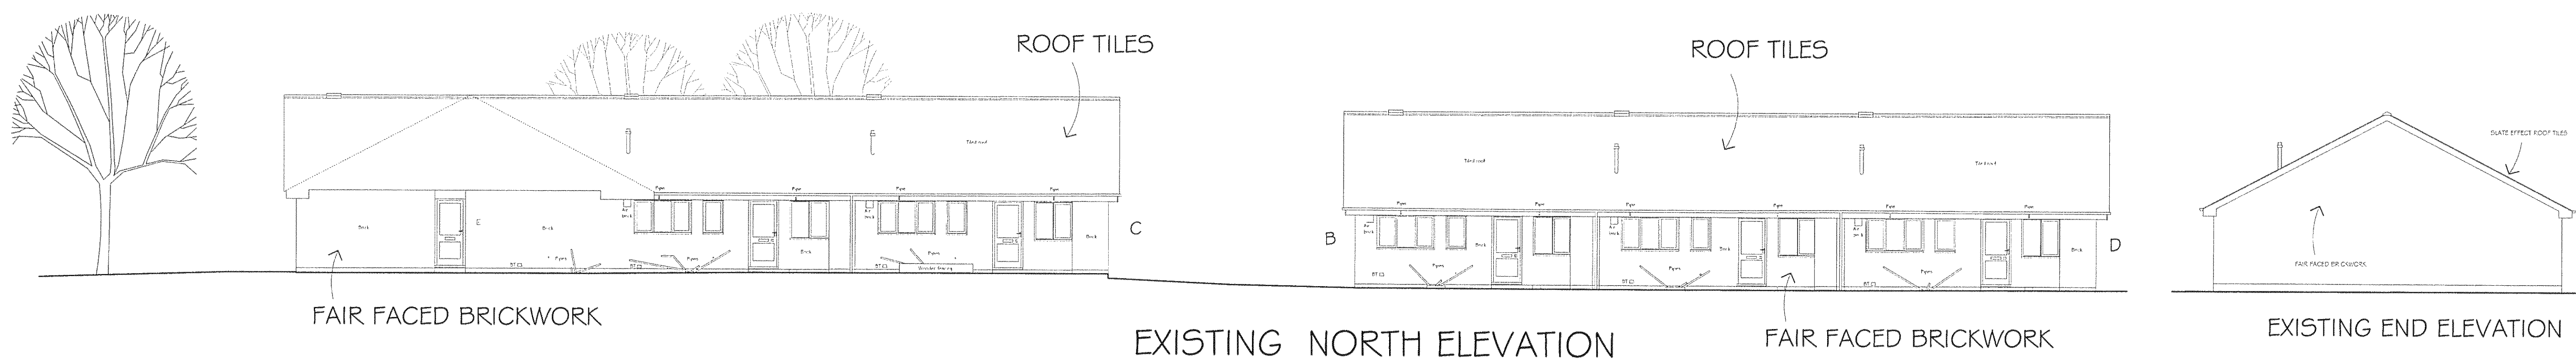


Notes

1. Do not scale from this drawing, except for planning purposes. Use figured dimensions only.
2. All dimensions must be checked on site prior to commencement of work.
3. Where applicable this drawing is to be read in conjunction with other consultants' drawings.
4. O.S. Licence AR 177474.
5. This drawing is the copyright of Martin Critchell Architects.

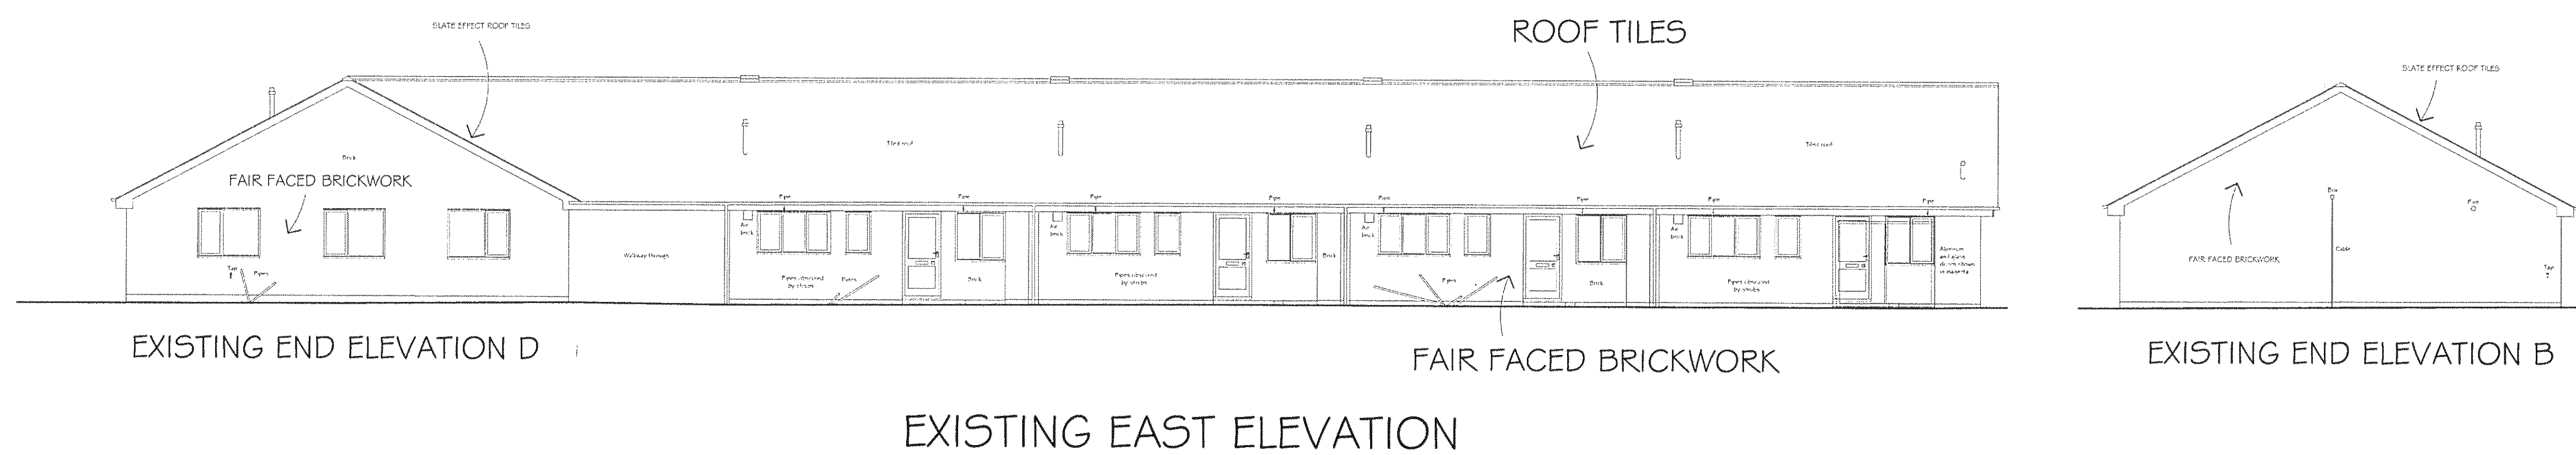

Rev	Date	Amendment	Checked

Town Planners
e
Architects
MARTIN
CRITCHELL
ARCHITECTS

Metro House ■ Northgate ■ Chichester ■ West Sussex ■ PO19 1BE
tel 01243 531036 fax 01243 782817 e-mail info@mcarchitects.co.uk web www.martincritchell-architects.co.uk

For
Globe Estates

Project
**Residential Development
West Preston Manor
Rustington**

Drawing	Scale
Remodelled Bungalows Existing Elevations	1:100 at A1

Date	Feb 09	Drawn	Checked
Job number	08.040	Drawing number	03
Revision	A		