


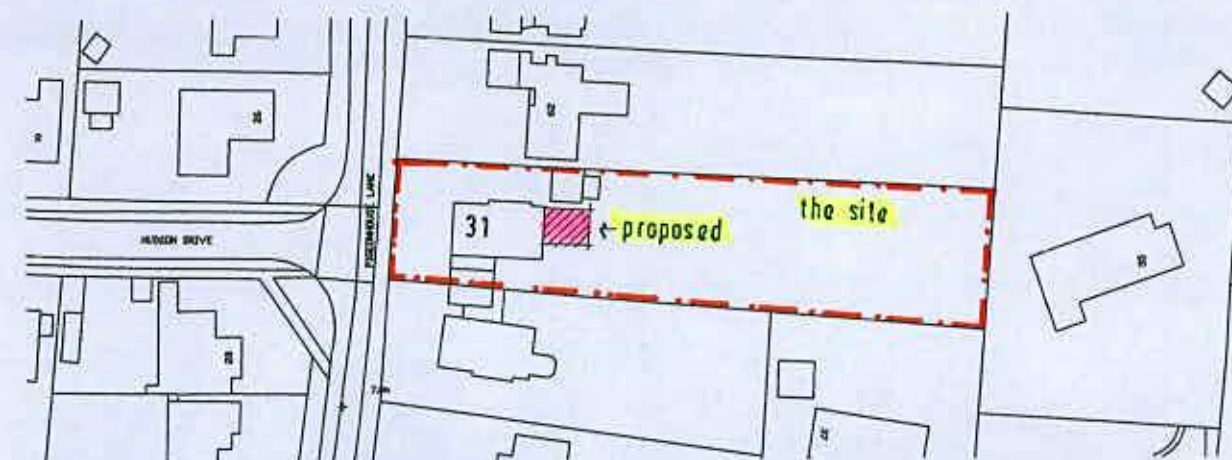


Ordnance Survey (c) Crown Copyright 2018. All rights reserved. Licence number 100022432

LOCATION 1:1250 on A4

PROPOSED REAR EXTENSION
31 Pigeonhouse Lane
Rustington
West Sussex
BN16 2AY
for:
MR & MRS R. BAIN.

Drg: N^o 18/4535/1

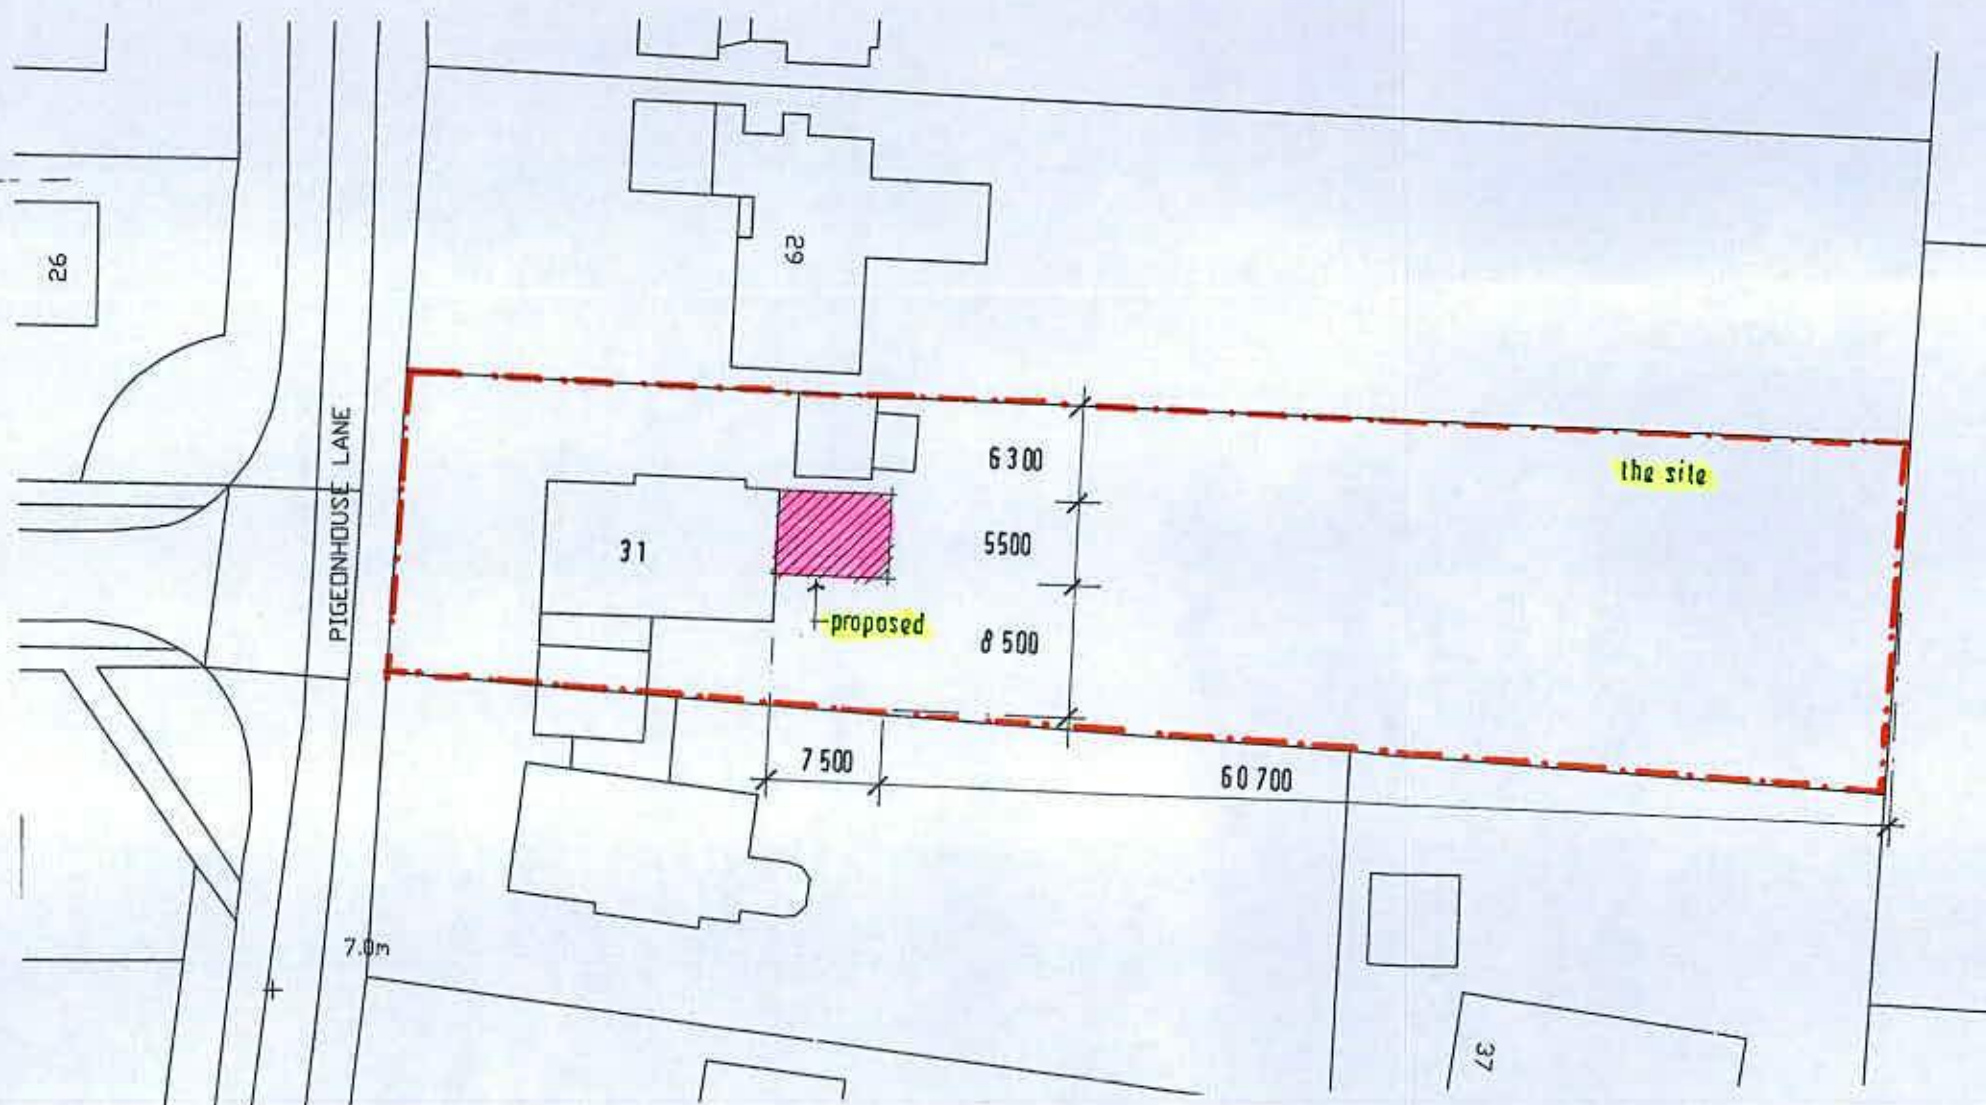

SCALE 1:500 on A4

Trevor Unsted Ltd
55-57 Sea Lane
Rustington
West Sussex BN16 2RQ
Tel: 01903 859090