
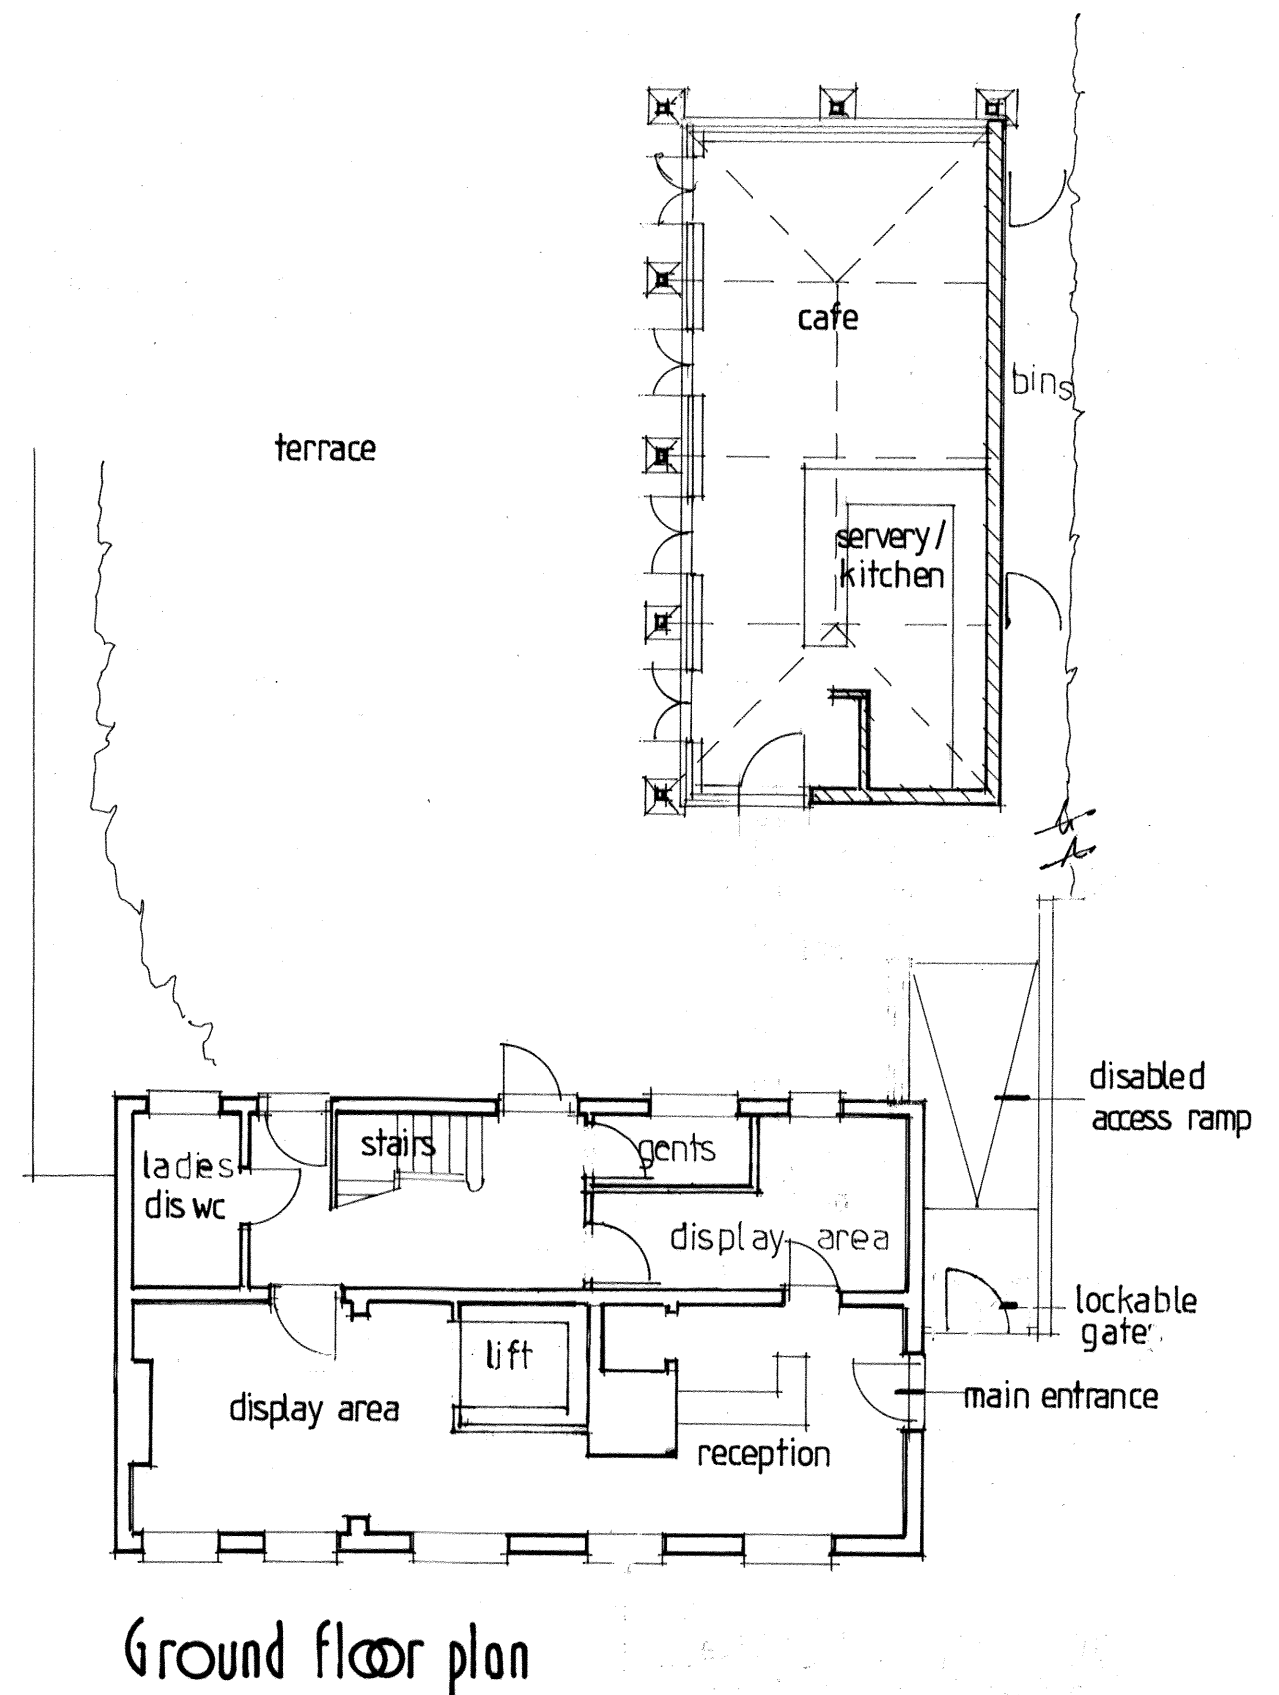
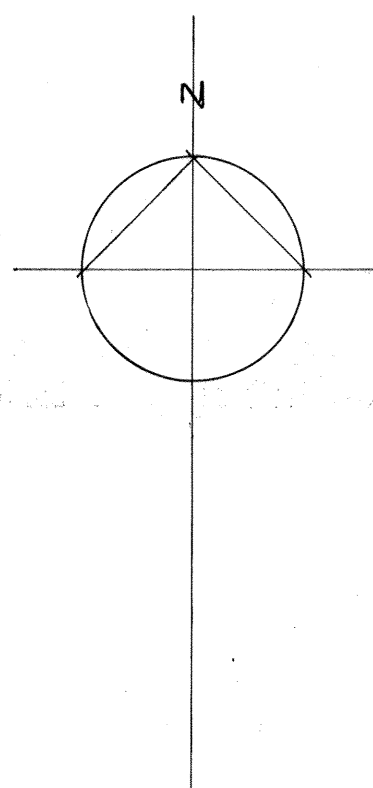
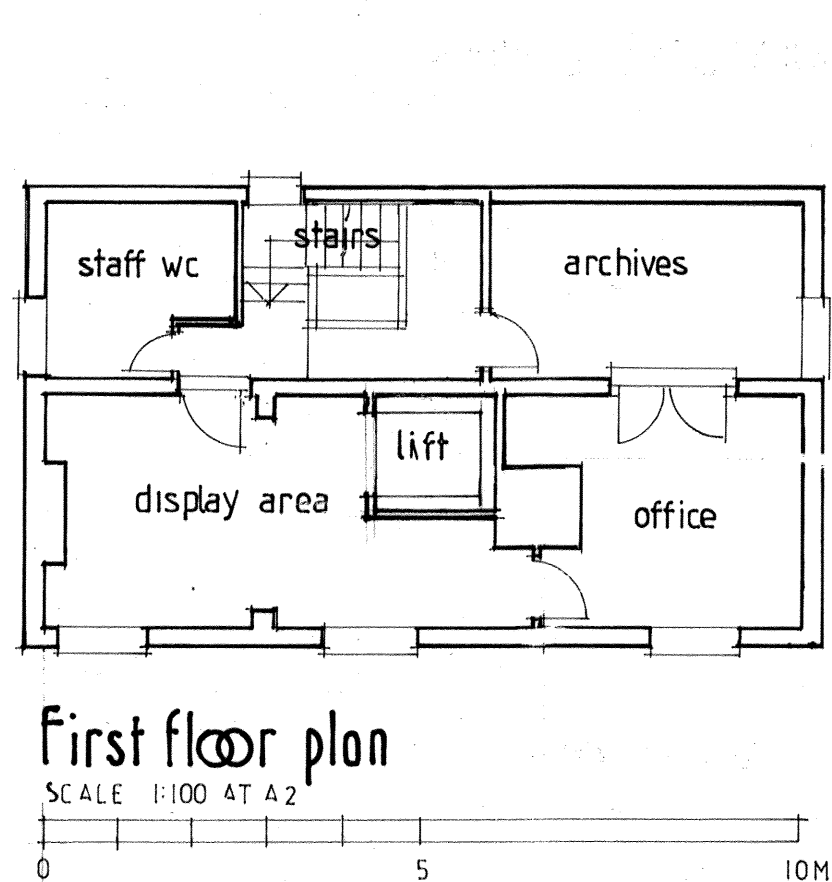
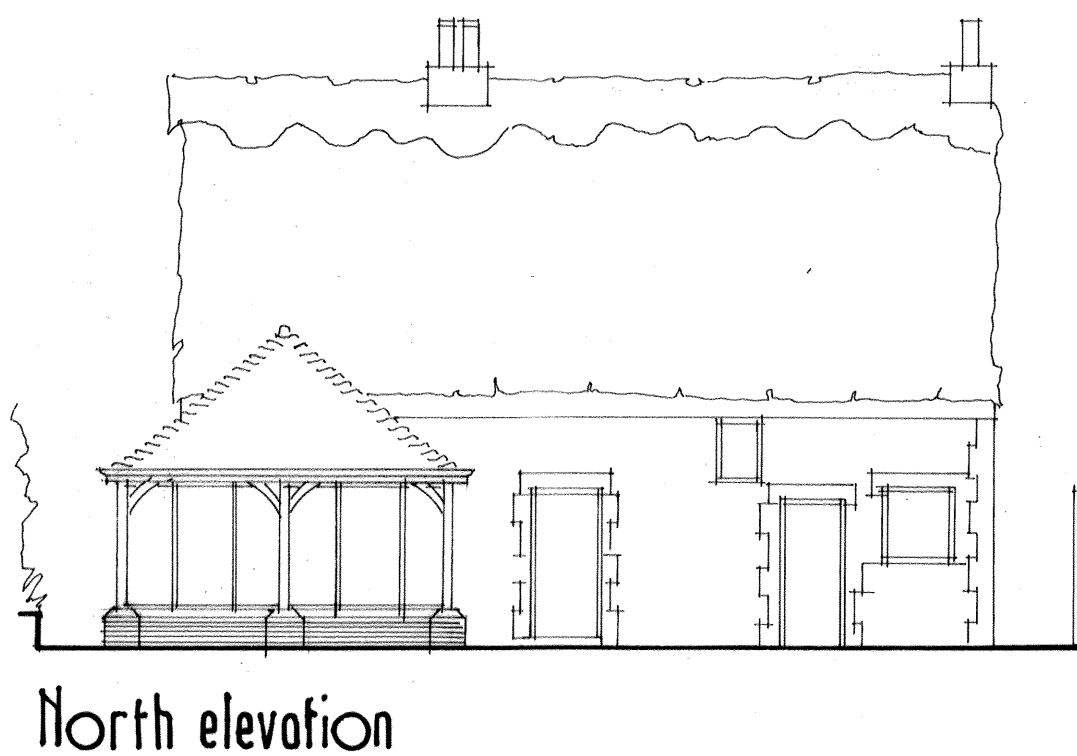
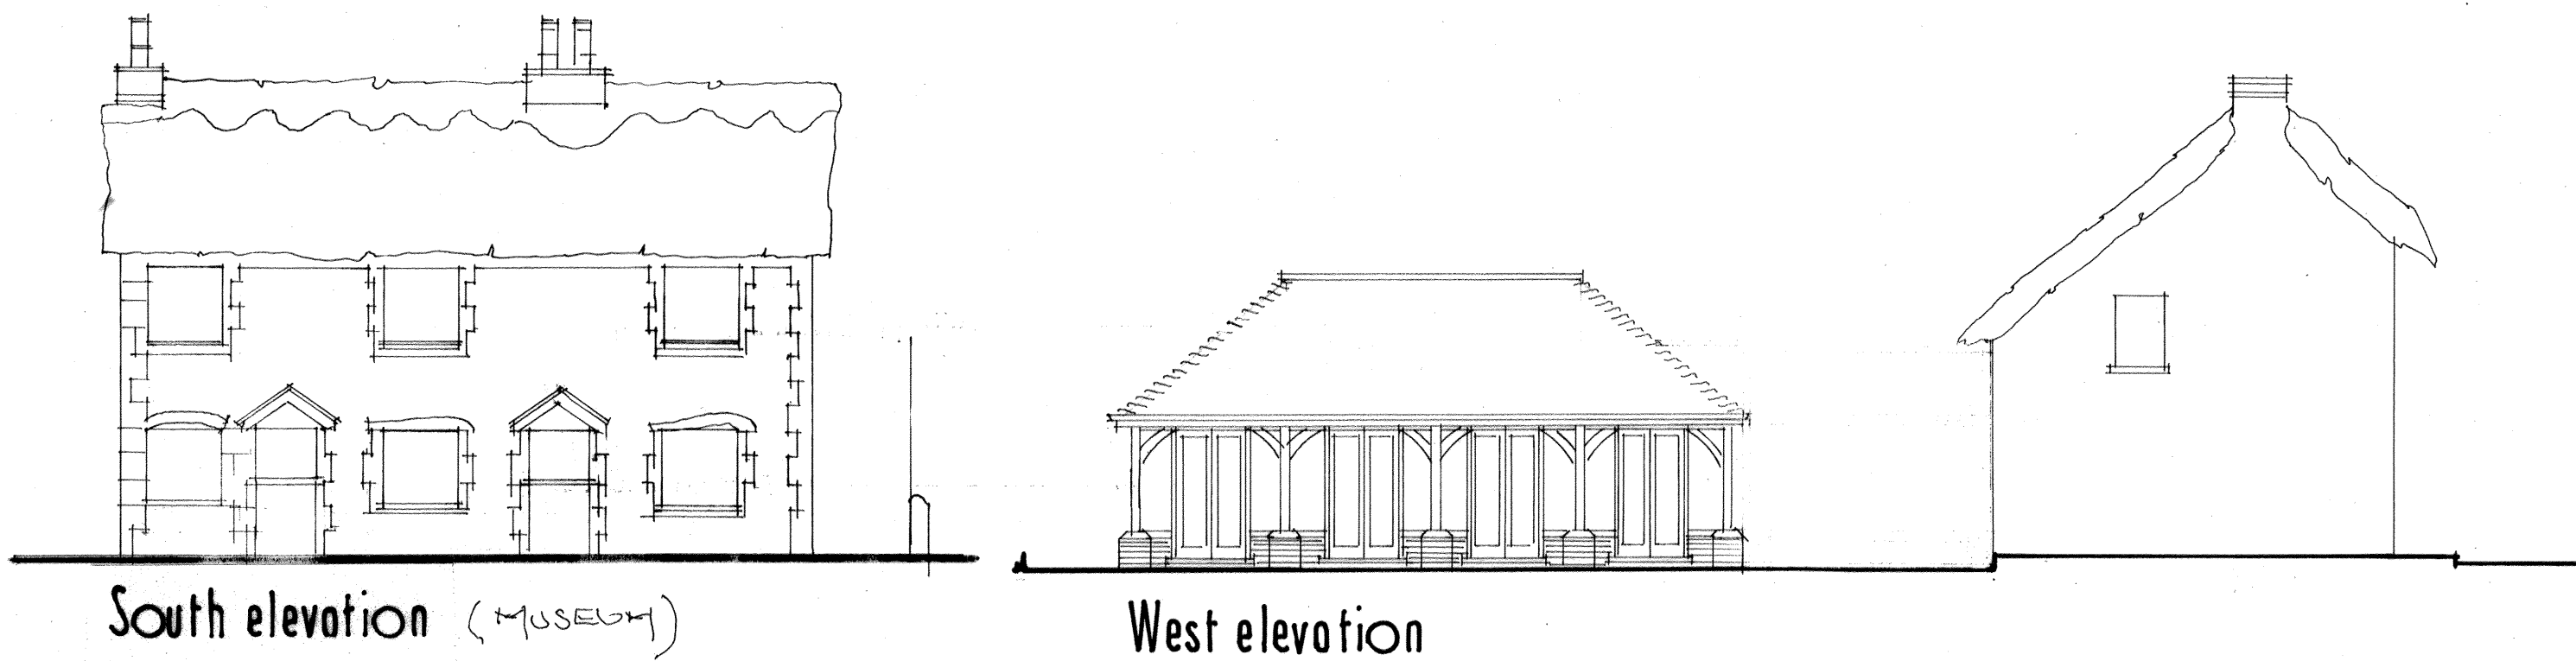


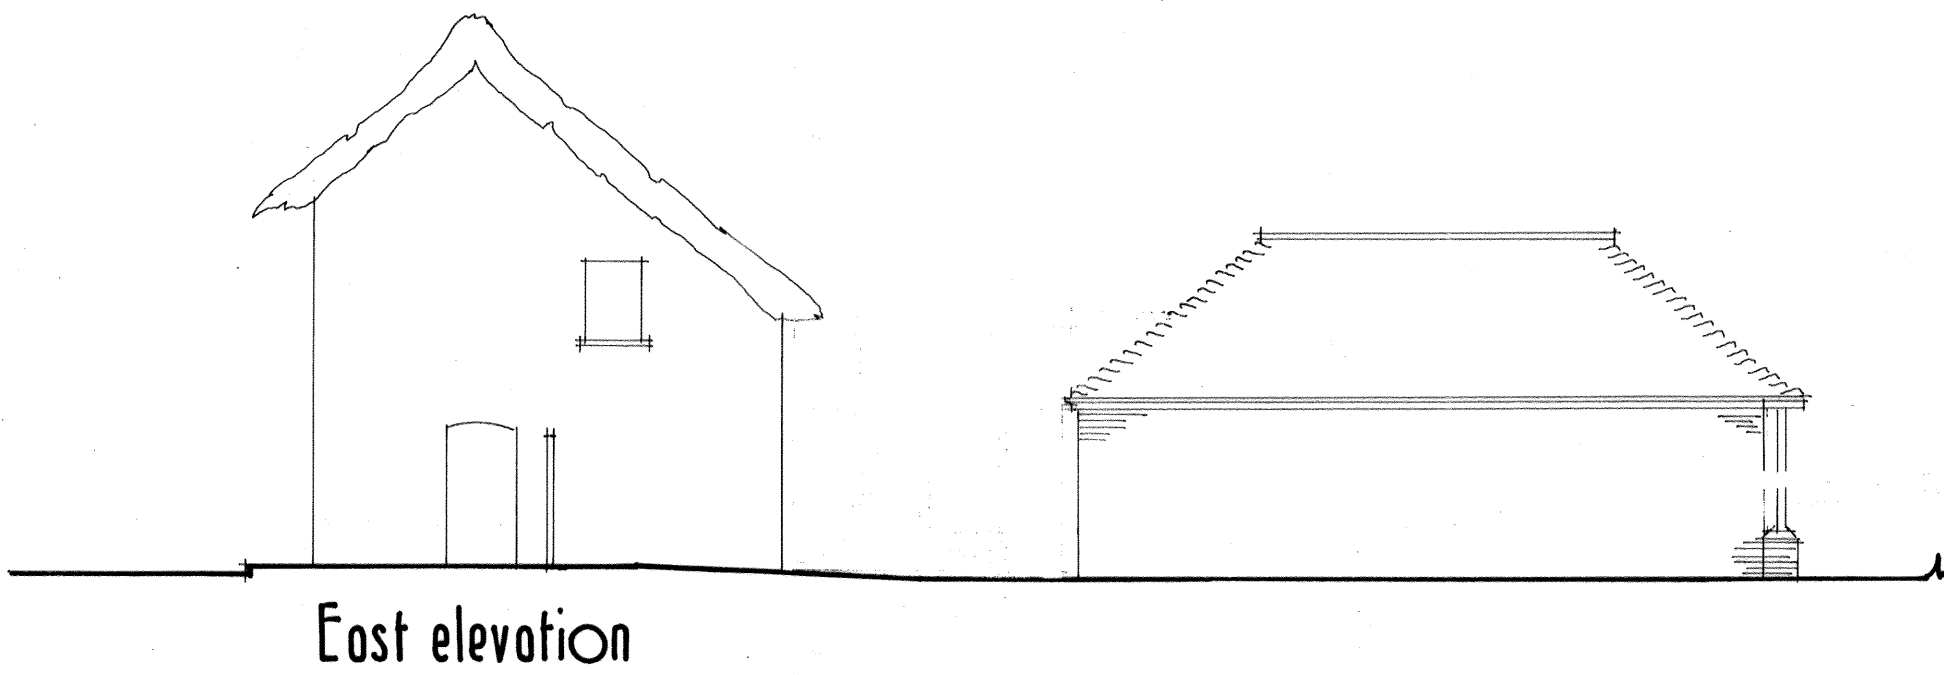

RJCA Chartered Architects
 The White House, 2 Lavant Road
 Chichester, West Sussex PO19 5RQ
 Tel: 01243 779600
 Mobile: 07973435493
 Email: rjcatkinson@btinternet.com

Project Name: 76-78 The Street, Rustington

Drawing: Museum & café - existing plans & elevations

Drawing Number: 2019/04/01

Rev.