

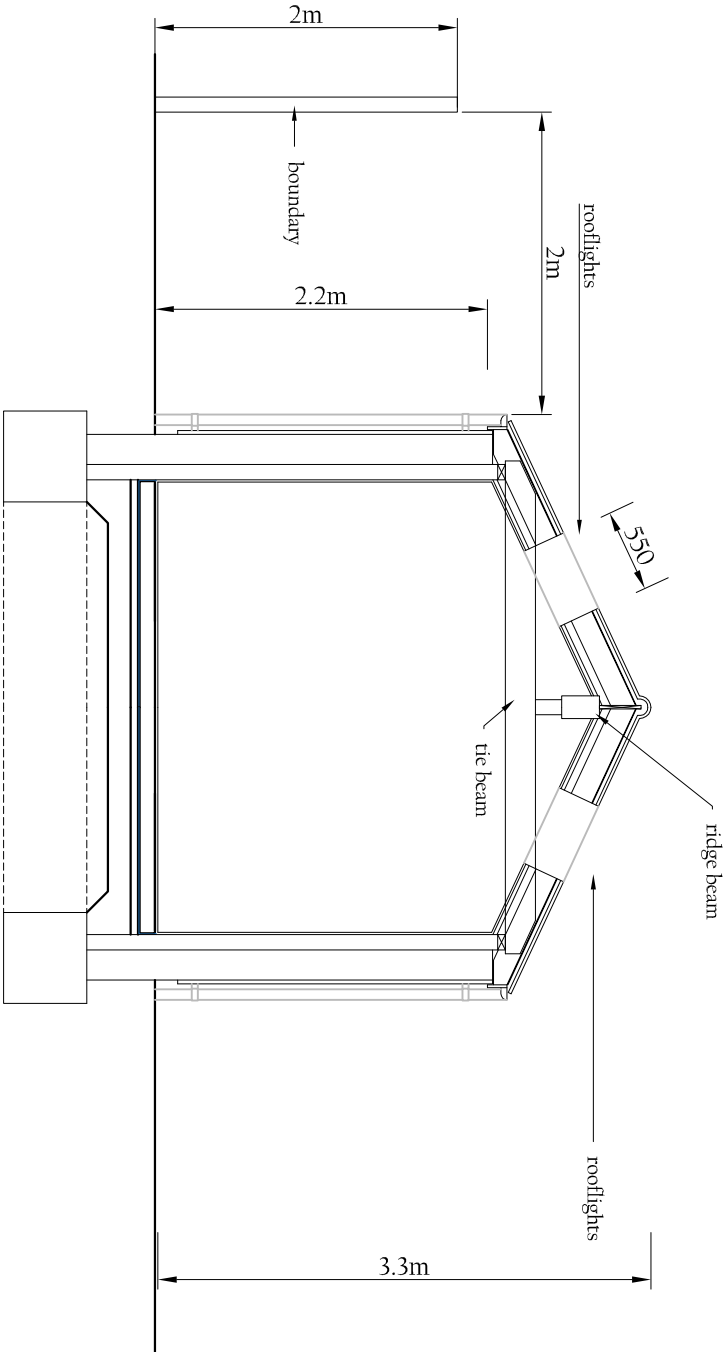


A PROPOSED SINGLE STOREY OUTBUILDING, INCIDENTAL TO THE RESIDENTIAL CURTLAGE OF 33 KNIGHTSCROFT AVENUE, RUSTINGTON, BN16 2HW

March 2021
Drawing no:]B 416/ certificate of lawfulness 03A
Revision A : 14 May 2021 - the term 'ancillary' has been changed to 'incidental'

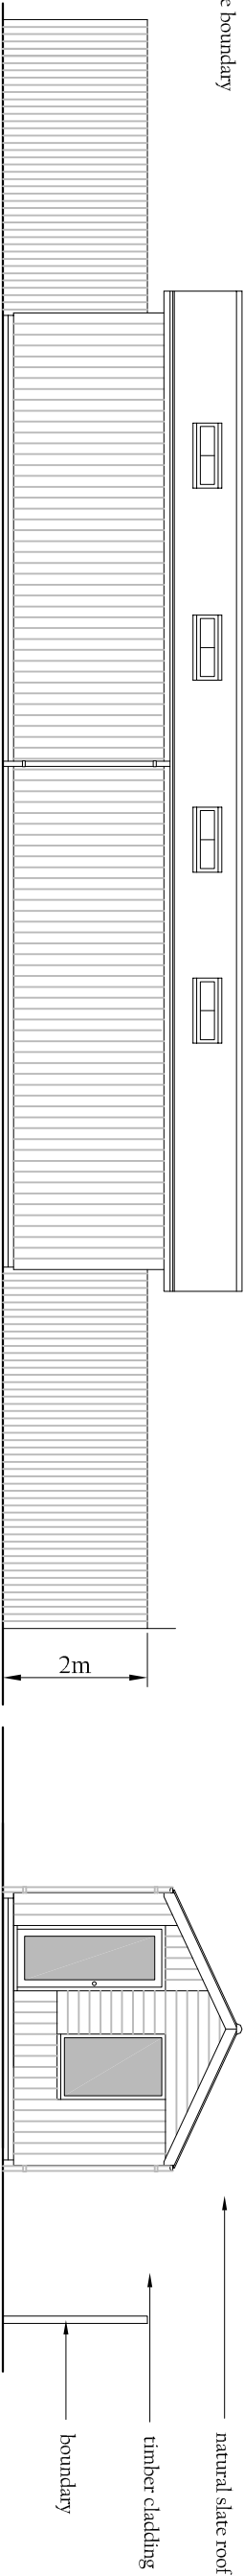


PROPOSED SECTION X - X 1:50

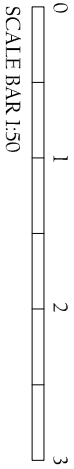


OUTBUILDING
PROPOSED EAST (SIDE) ELEVATION 1:100

PROPOSED NORTH (FRONT) ELEVATION 1:100

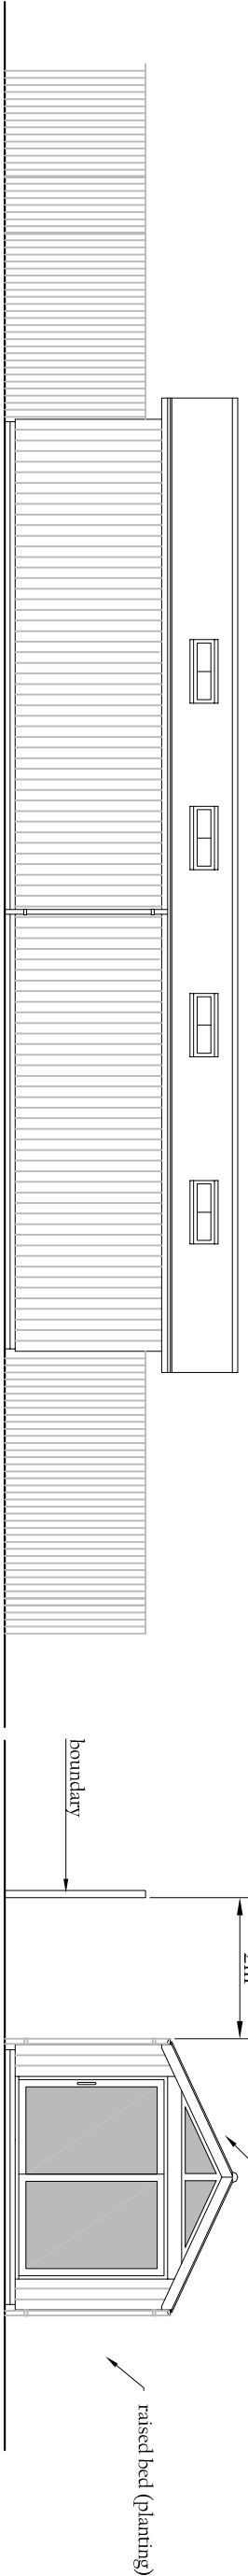


PROPOSED WEST (SIDE) ELEVATION 1:100

PROPOSED SOUTH (REAR) ELEVATION 1:100

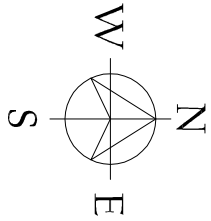

JAMES BRECKELL : ARCHITECT : ARB : RIBA

Adur Business Centre, Little high Street, Shoreham by Sea, BN43 5EG, Tel 01273 467 621, Email: james@breckell.co.uk

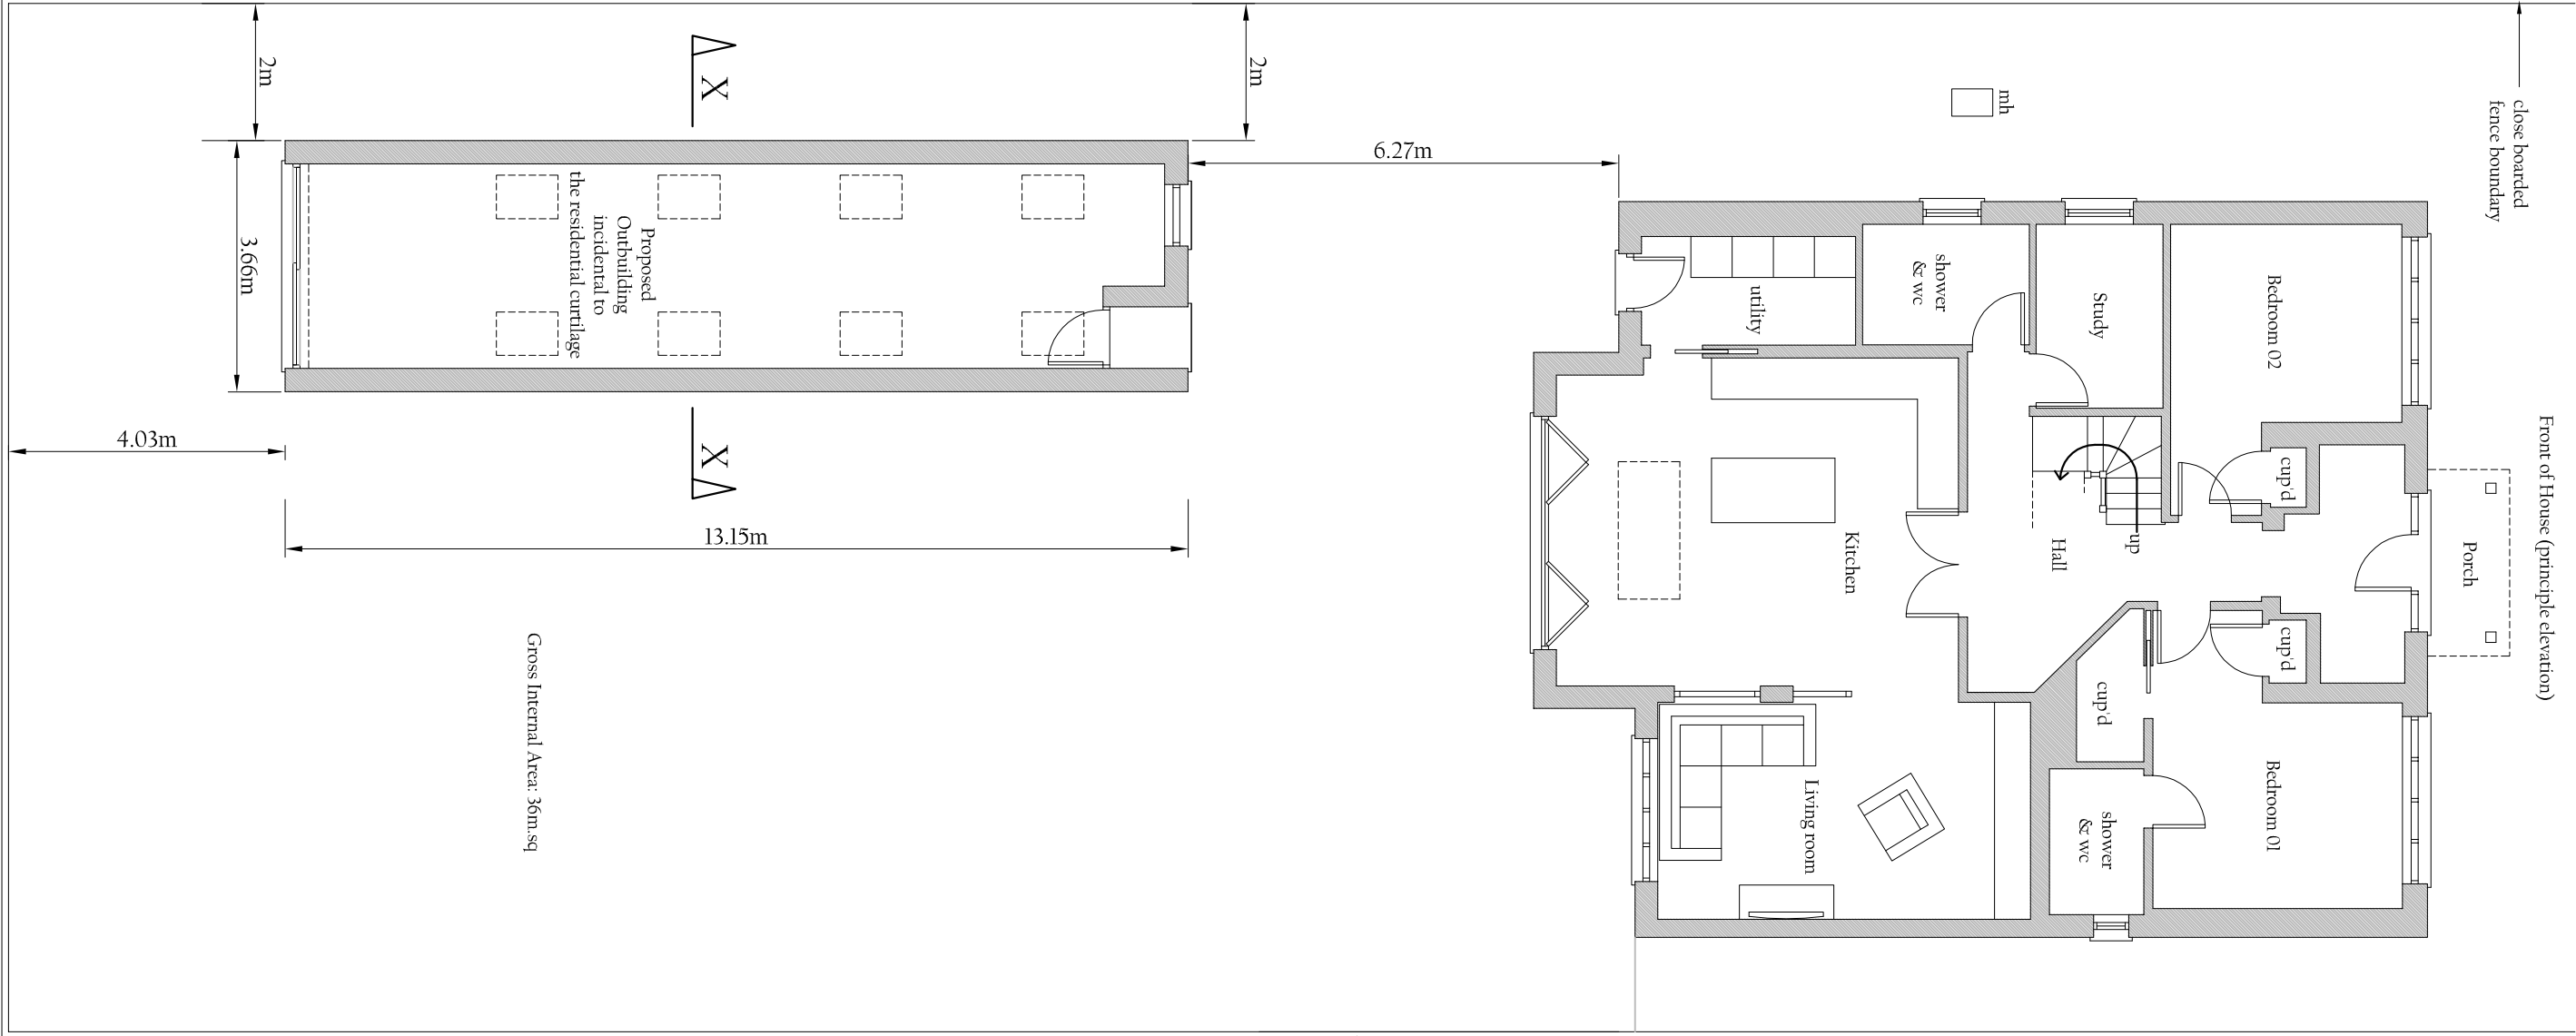

PROPOSED PLAN 1:100

