


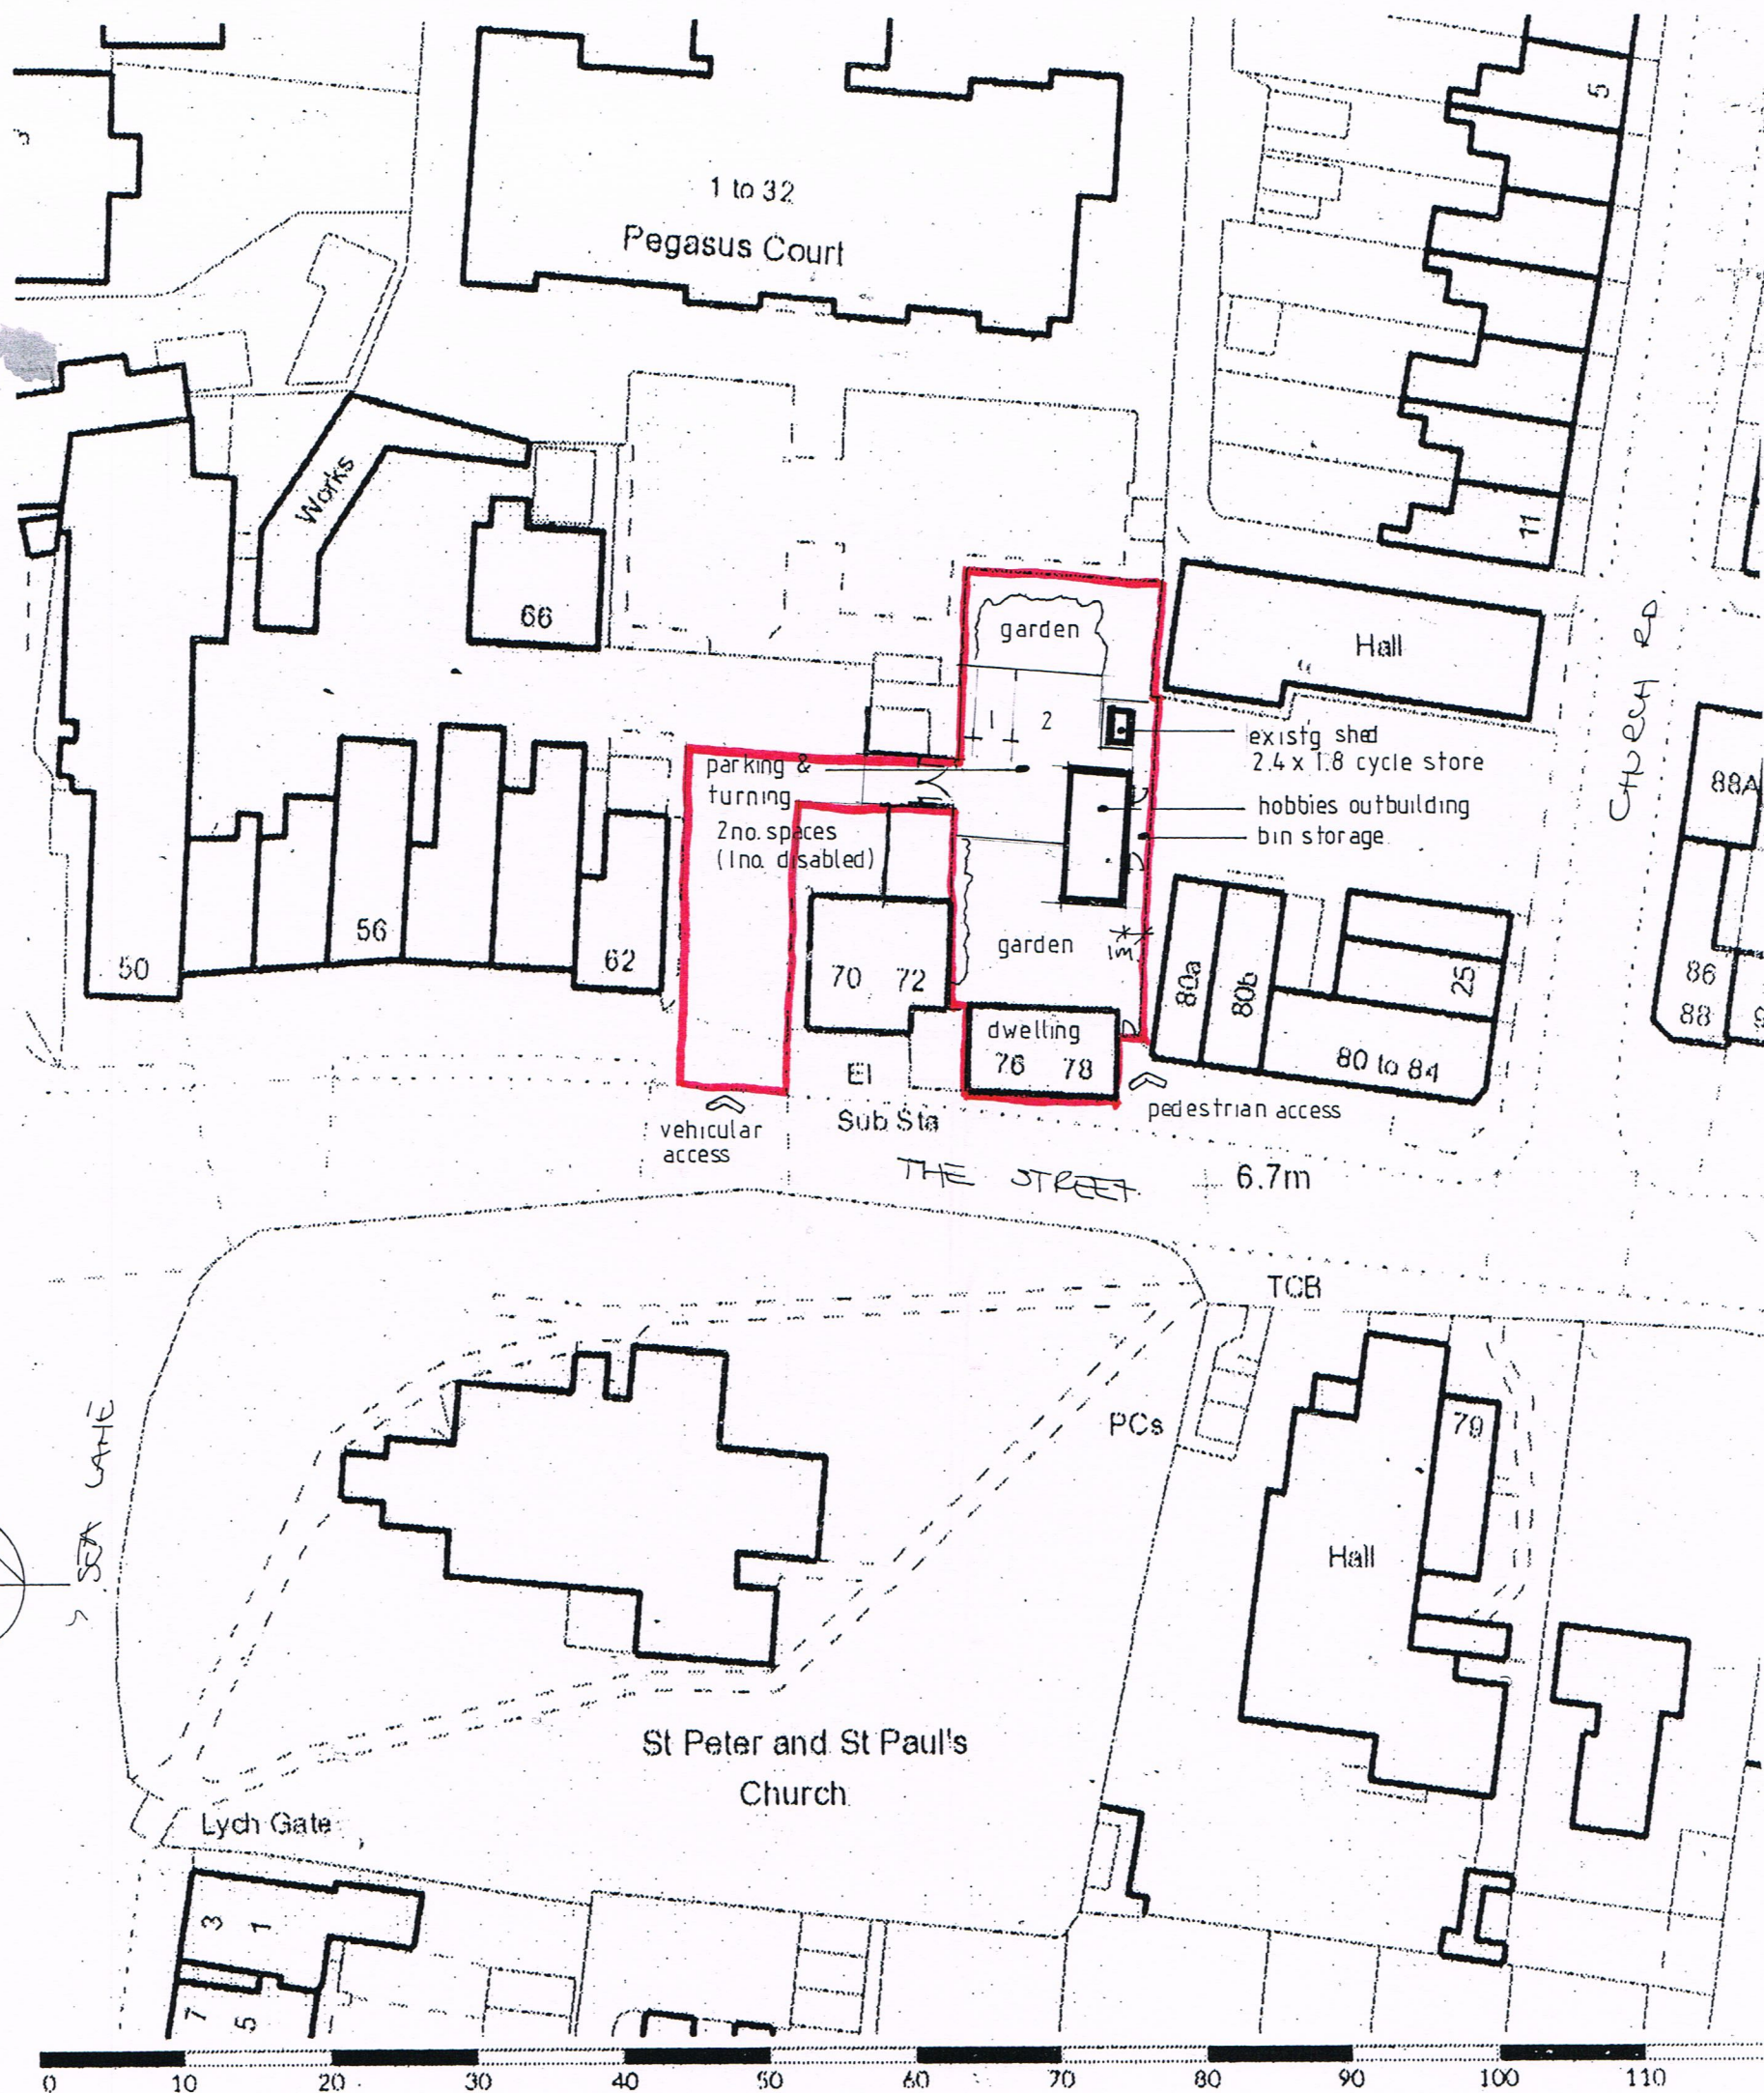

Scale: 1:500 | Area 2Ha | Grid Reference: 505084,102305 |

RJCA Chartered Architects
 The White House, 2 Lavant Road
 Chichester, West Sussex PO19 5RQ
 Tel: 01243 779600
 Mobile: 07973435493
 Email: rjcatkinson@btinternet.com

Project Name: 76-78 The Street, Rustington

Drawing: Conversion to single dwelling – block/site layout plan

Drawing Number: 2019/04/04 Rev.