
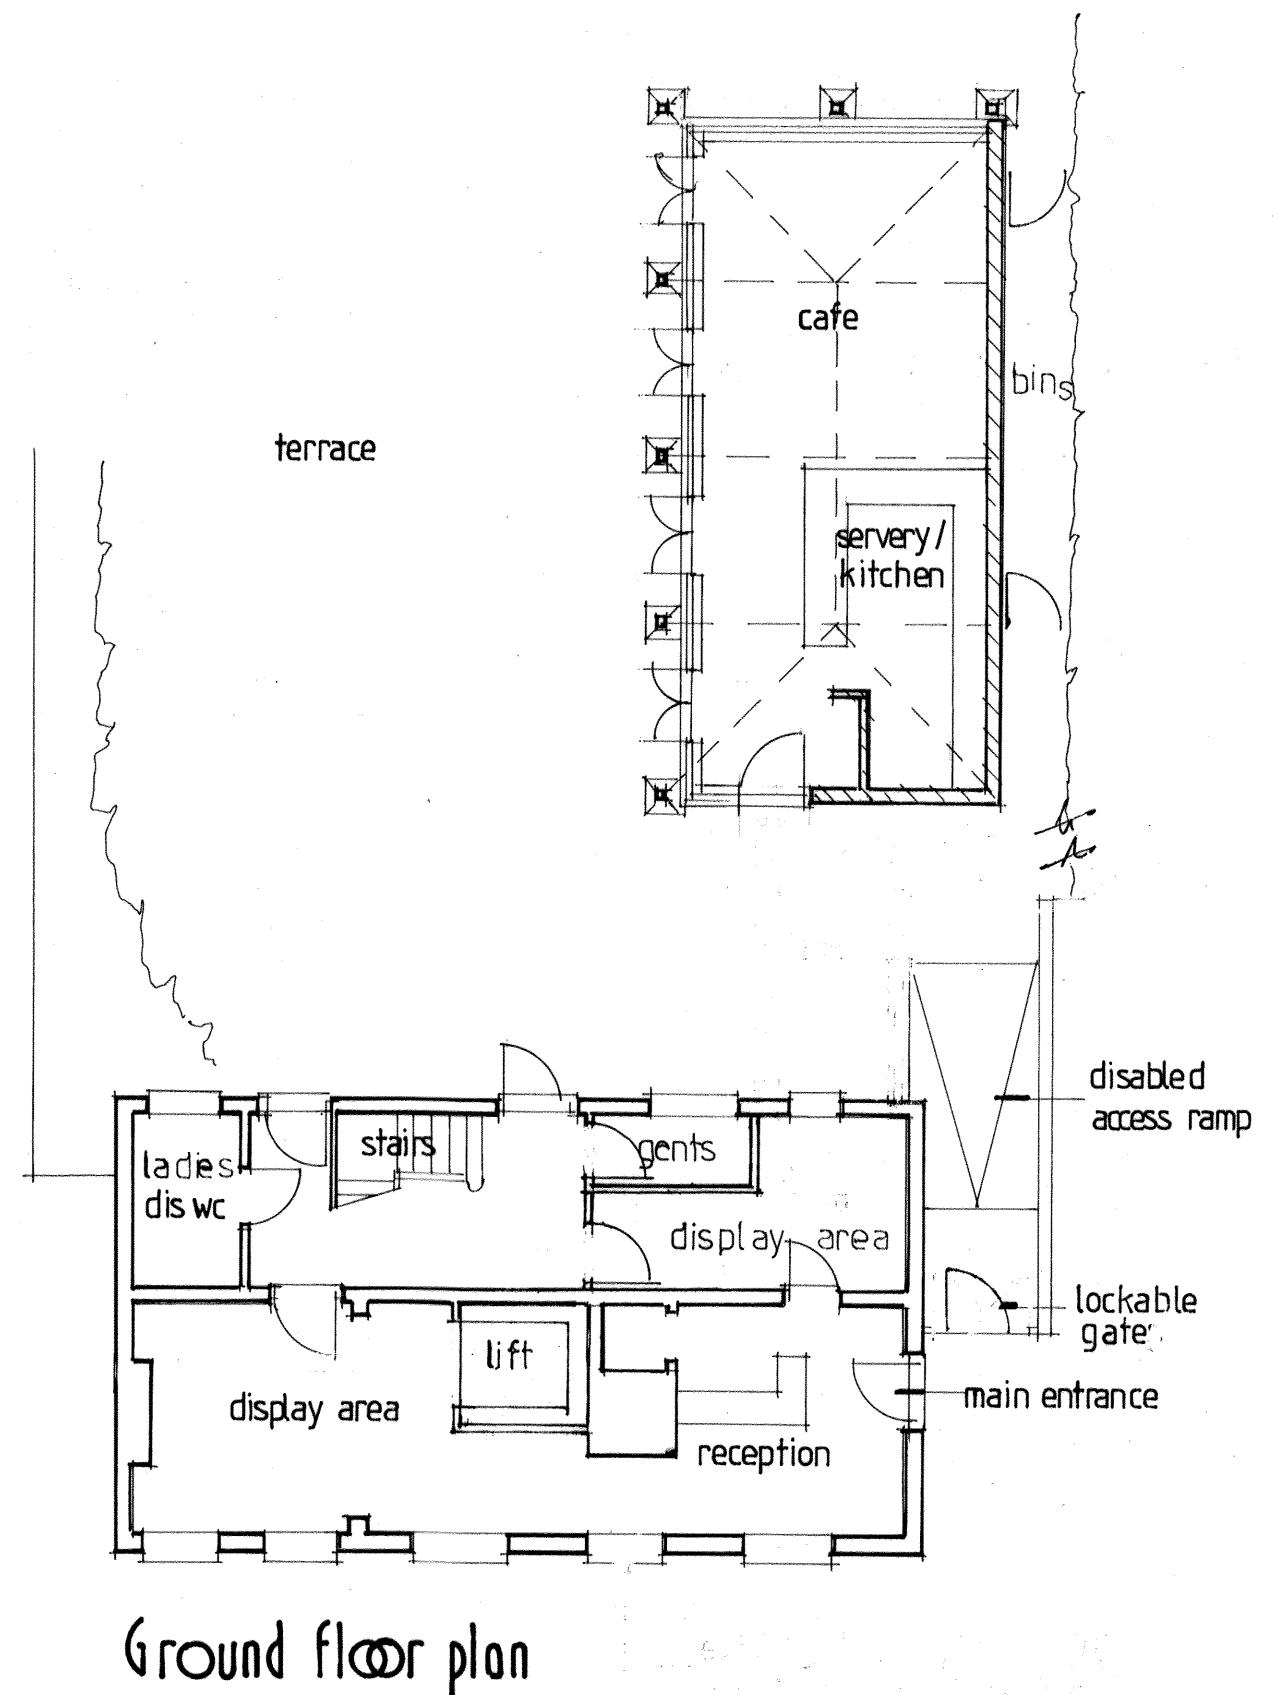
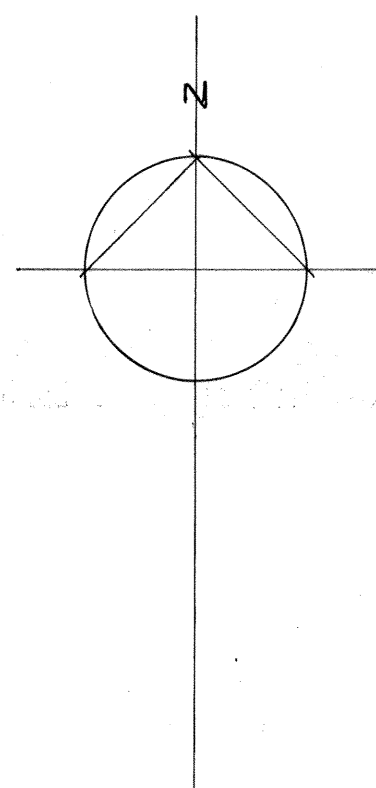
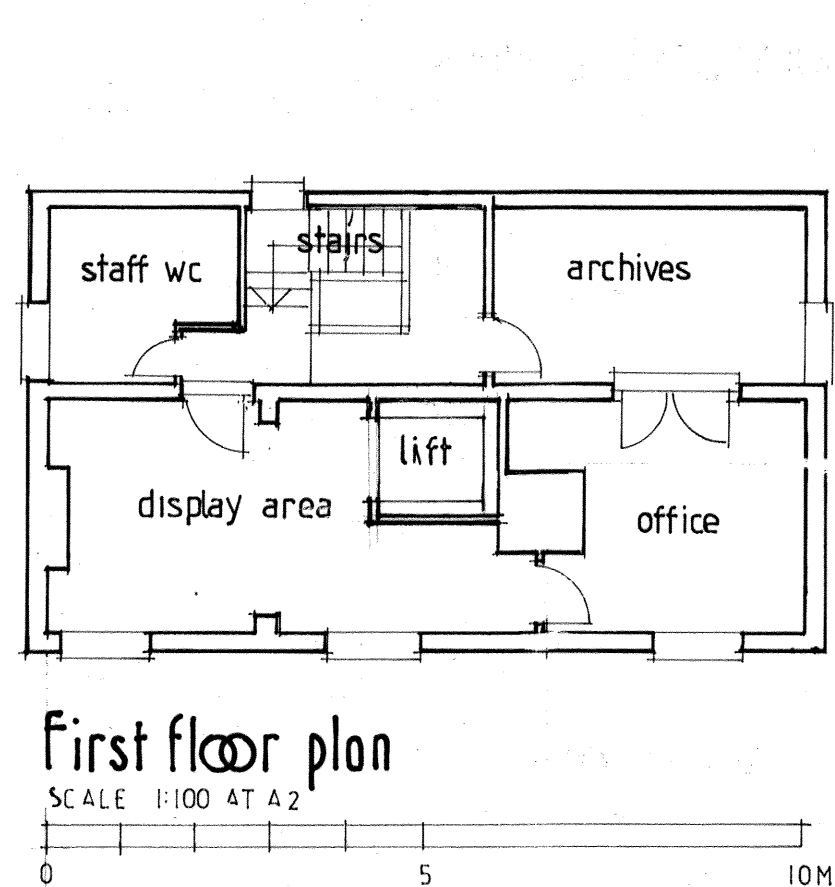
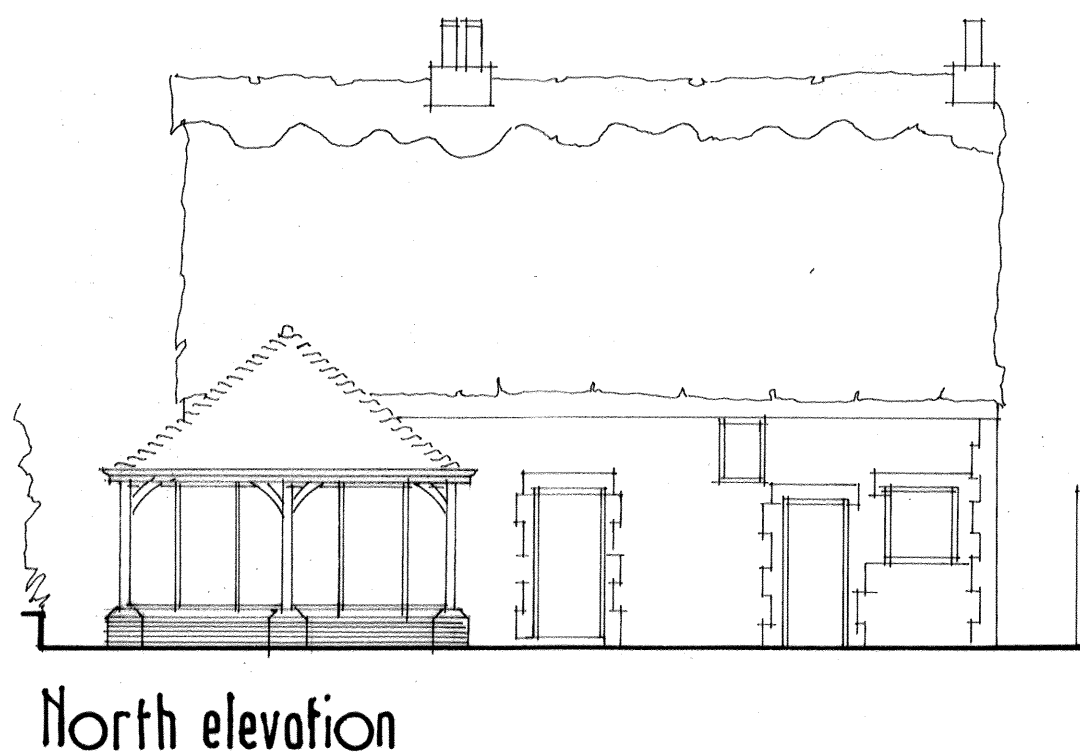
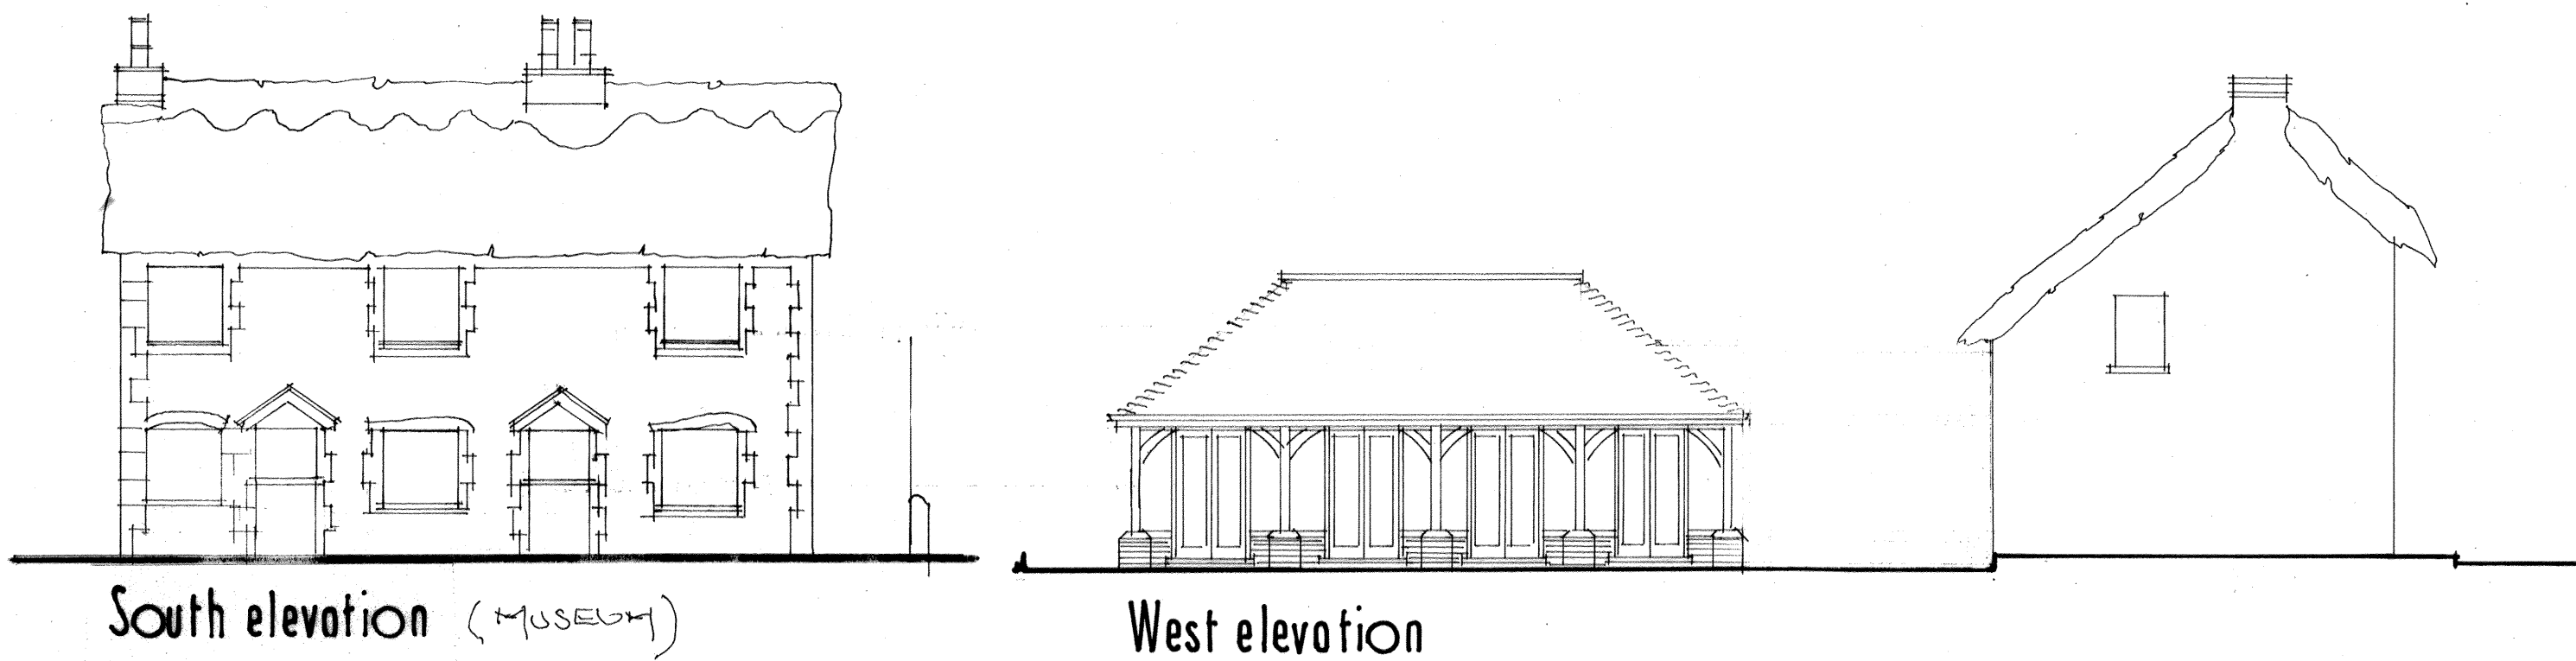


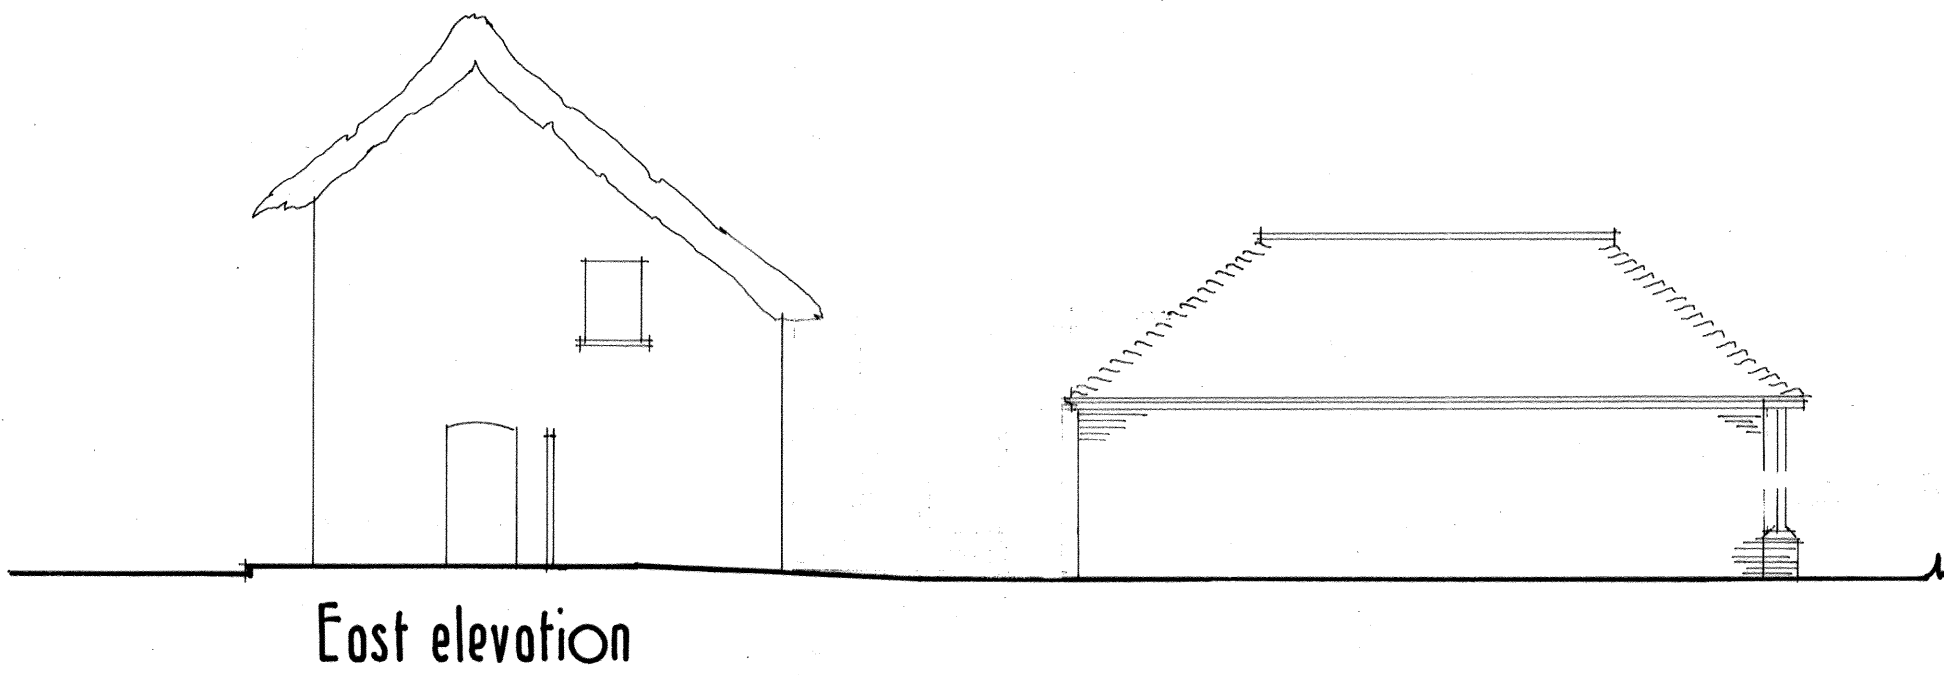

RJCA Chartered Architects
The White House, 2 Lavant Road
Chichester, West Sussex PO19 5RQ
Tel: 01243 779600
Mobile: 07973435493
Email: rjcatkinson@btinternet.com

Project Name: 76-78 The Street, Rustington

Drawing: Museum & café - existing plans & elevations

Drawing Number: 2019/04/01

Rev.