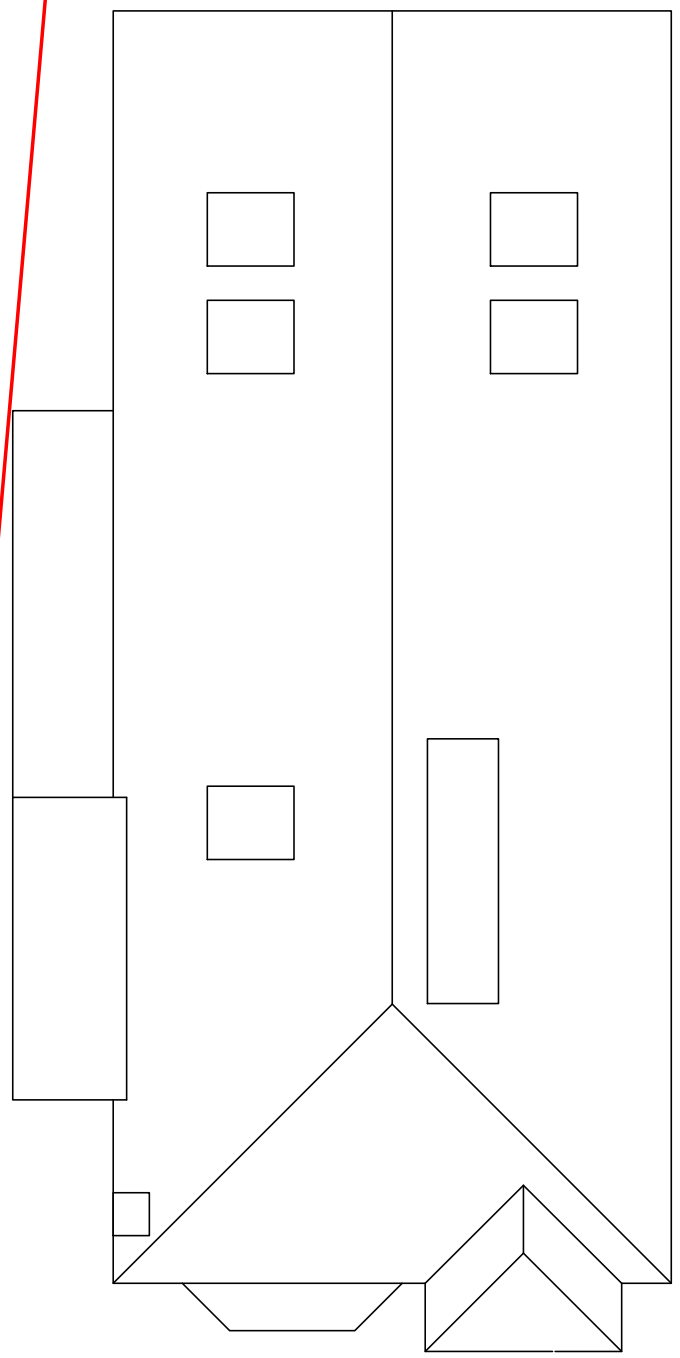

PROPOSED ROOF PLAN

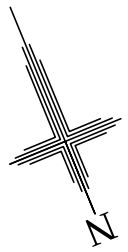

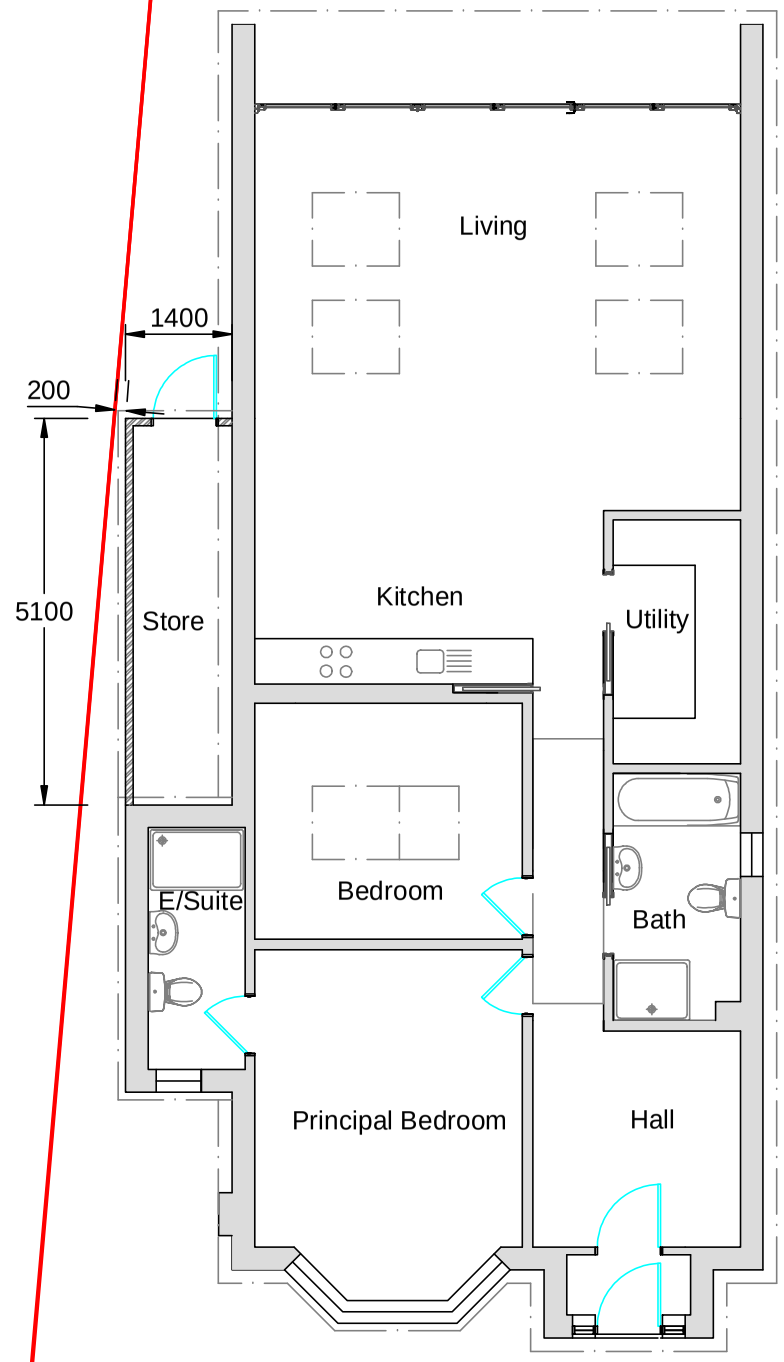

PROPOSED FLOOR PLAN

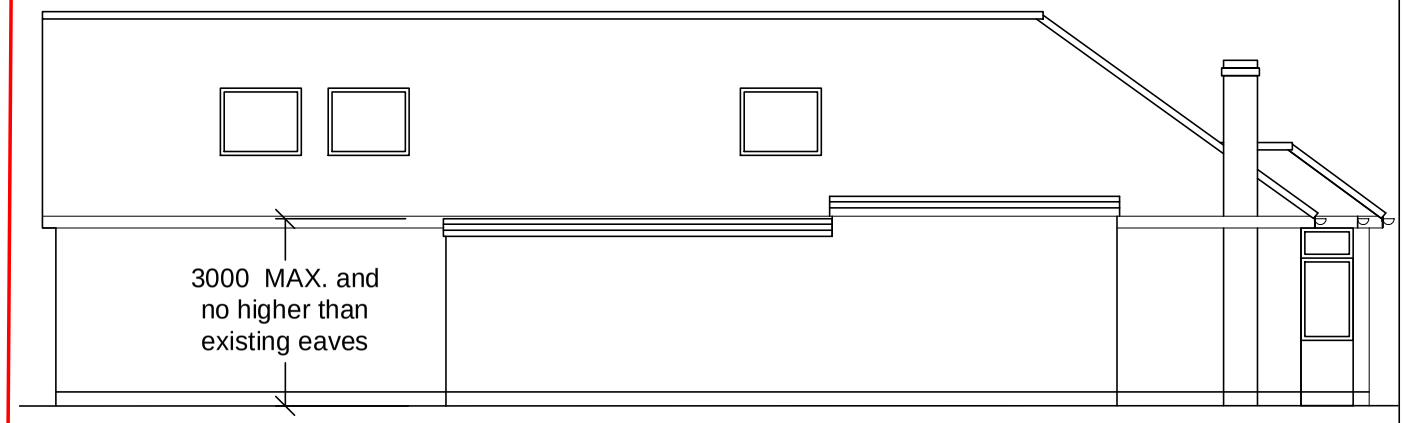

PROPOSED SOUTH EAST ELEVATION

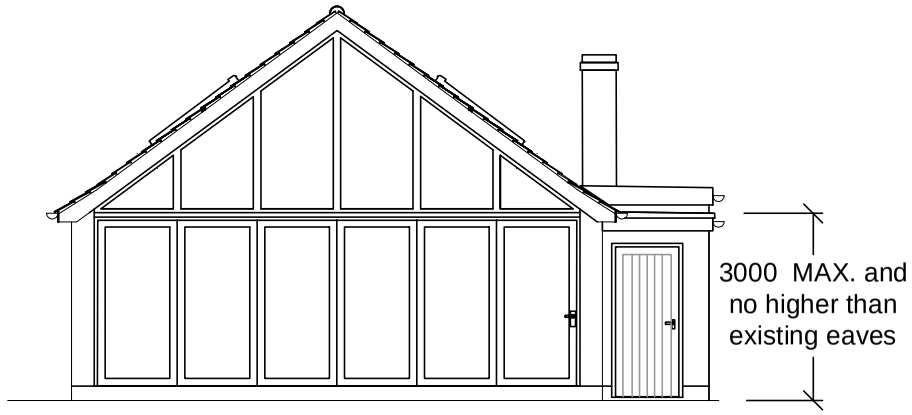

PROPOSED SOUTH WEST ELEVATION

0 1m 2m 3m 4m 5m
Scale 1:100

REVISIONS

Ordnance Survey Licence number 100062725
(c) Crown copyright 2021 . All rights reserved.

Notes

1. These are computerised drawings for the purposes of obtaining planning & building regulations approvals & are based on certain overall measurements. They do not constitute working drawings.
2. Distortion and uneven walls etc. have been ignored with some average measurements.
3. Dimensions shown must not be relied upon and must be checked on site and verified prior to commencement of work.
4. Where applicable this drawing is to be read in conjunction with other consultants' drawings & calculations.
5. Do not scale from these drawings, except for planning purposes
6. Any Work undertaken prior to Planning and Building Regulations Approval is done so entirely at the Client/Contractors own risk
7. The client is reminded of their obligations under the Party Wall etc. Act 1997 where appropriate.

(c) 2021 - A.H.Sutcliff

SUTCLIFF CONSULTANTS Ltd
Chartered Building Engineers,
Surveyors & Architectural Consultants
11 Crossbush Road
Felpham, Bognor Regis
West Sussex, PO22 7LS
Tel: 01243 586004
Fax: 08708 793194
Mob: 07799 393250
Email: mail@sutcliffconsultants.co.uk

cabe

PROJECT DETAIL

34 The Crescent
Rustington
BN16 2PF

Garden Store

FOR: Inman

DRAWING SCALE: 1:100 @A3

Proposed plans and elevations

DATE: Nov 2021

DRAWN: A. H. Sutcliff

DRAWING: 2120/PD/02 REVISION:

ARUN DISTRICT COUNCIL R/62/22/CLP