



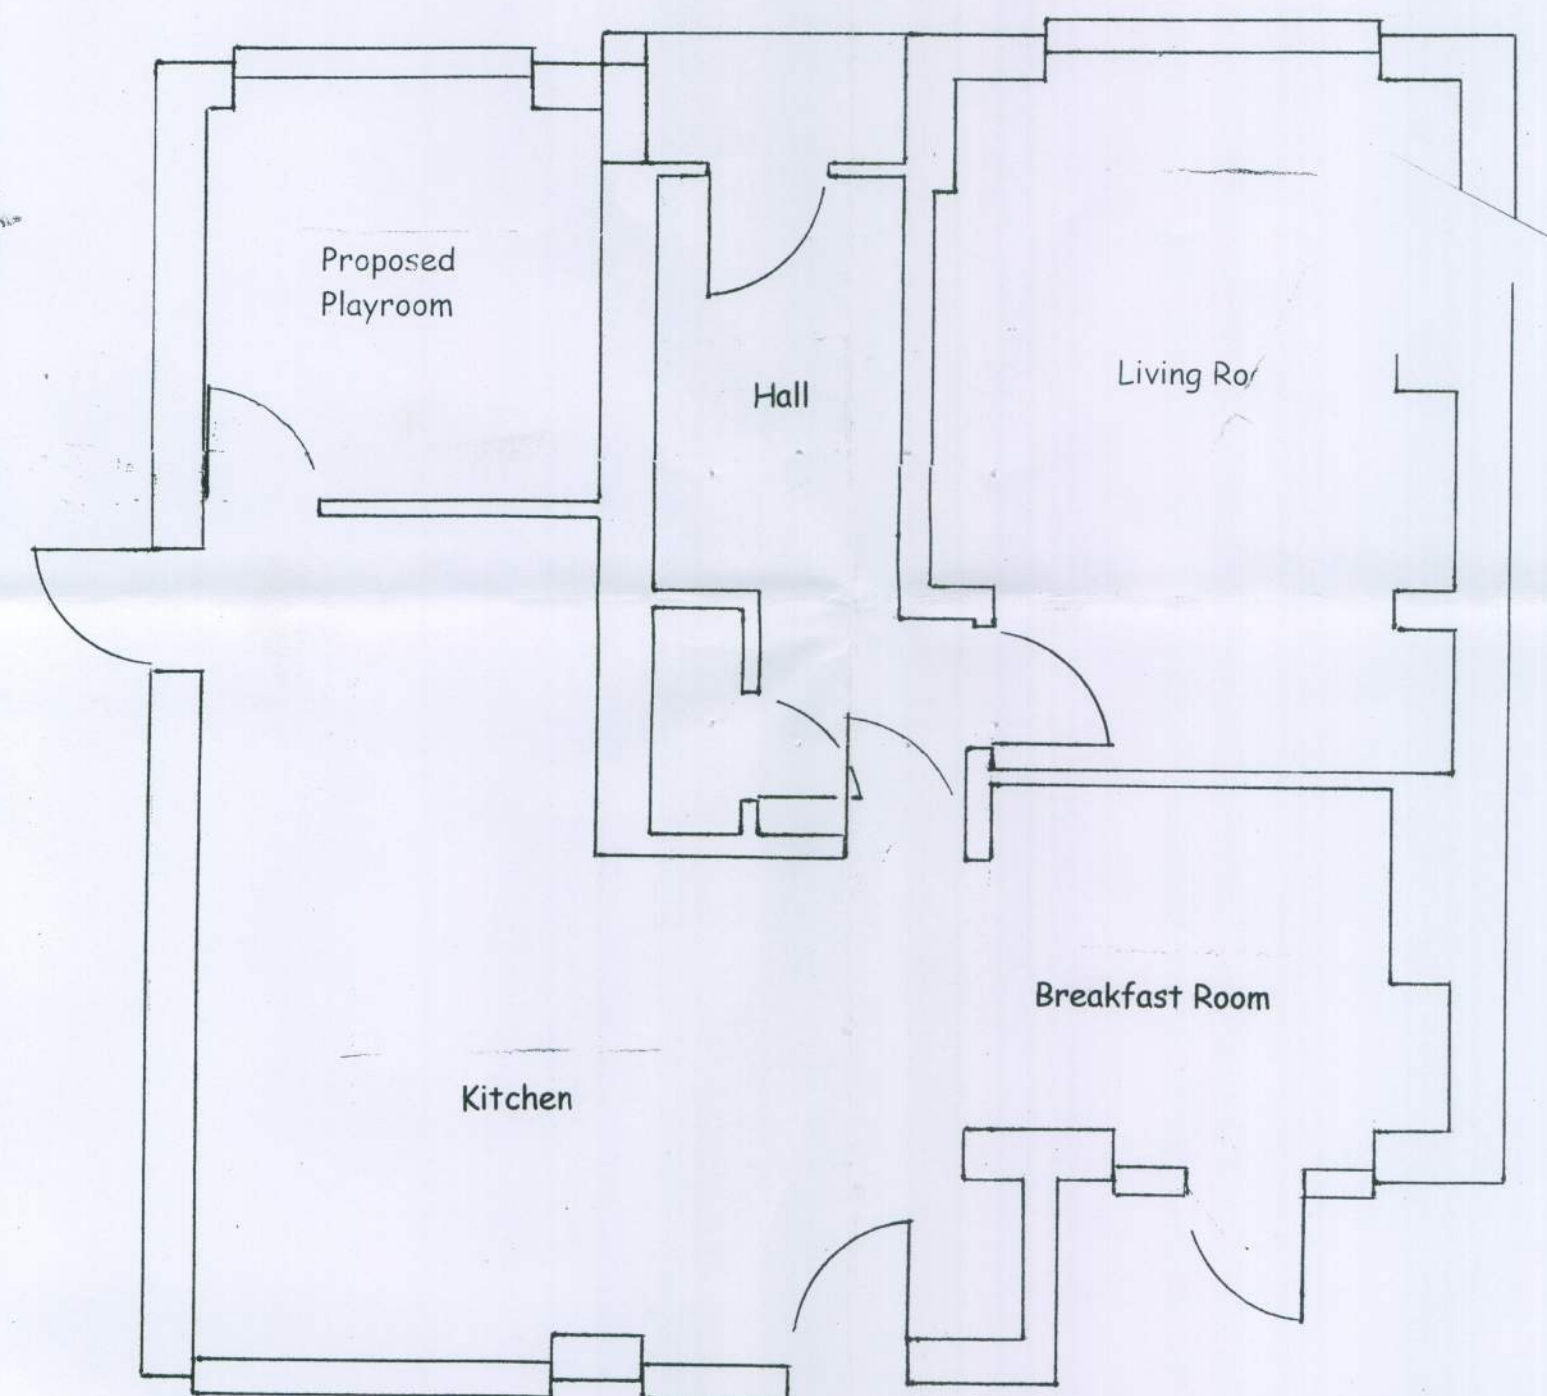

Proposed Floorplan
Ground floor

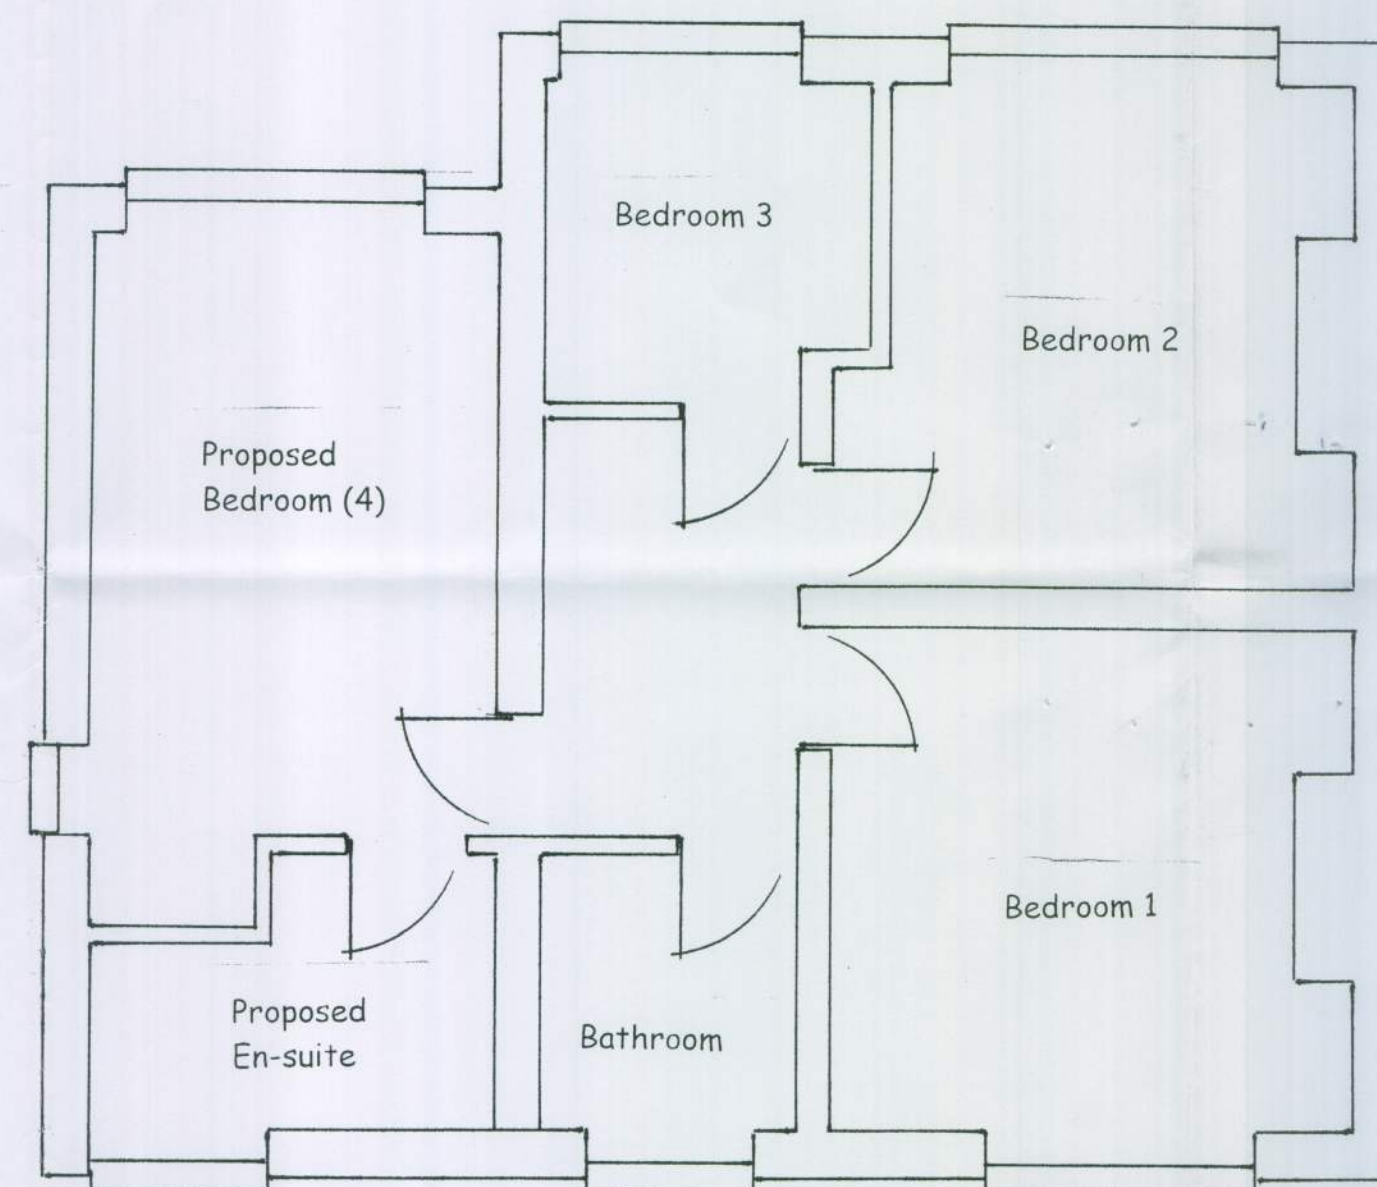

Proposed Floorplan
First Floor

Title :

Proposed Ground & First
Floor Floorplans

Address

27 Walders Road
Rustington
West Sussex

BN16 3PE

Scale 1:50

Date:- 4/2/2008

DWG No. 002/27

—