




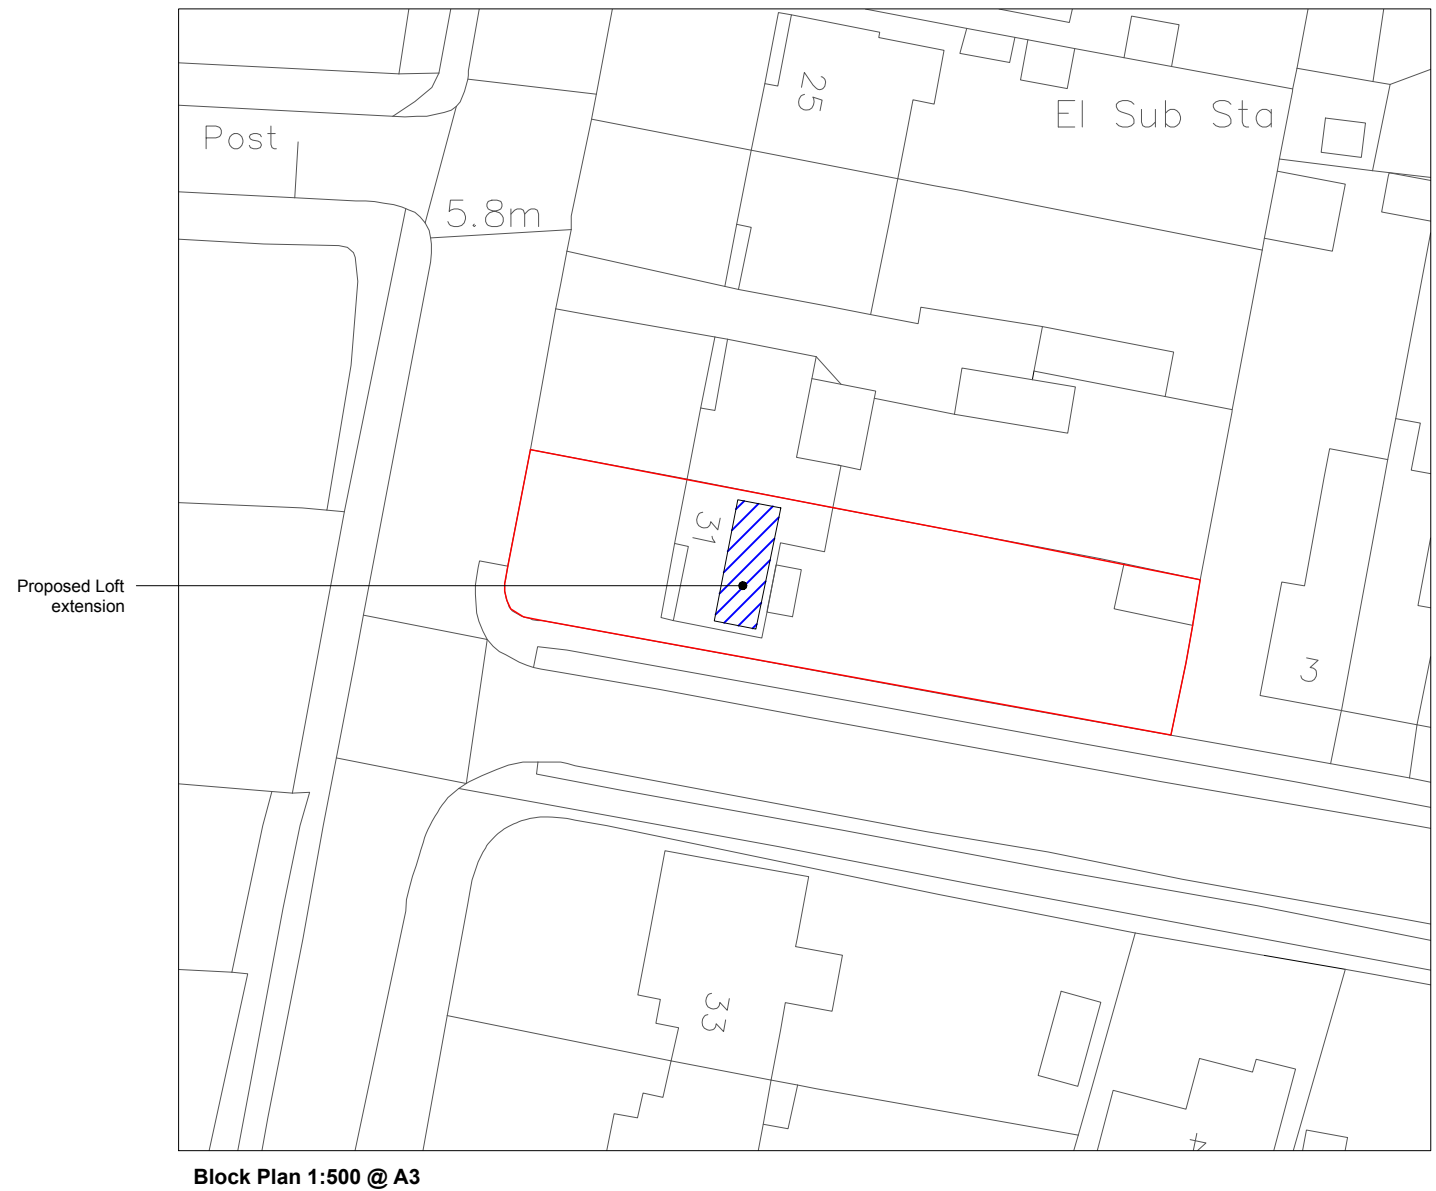

Block Plan 1:500 @ A3

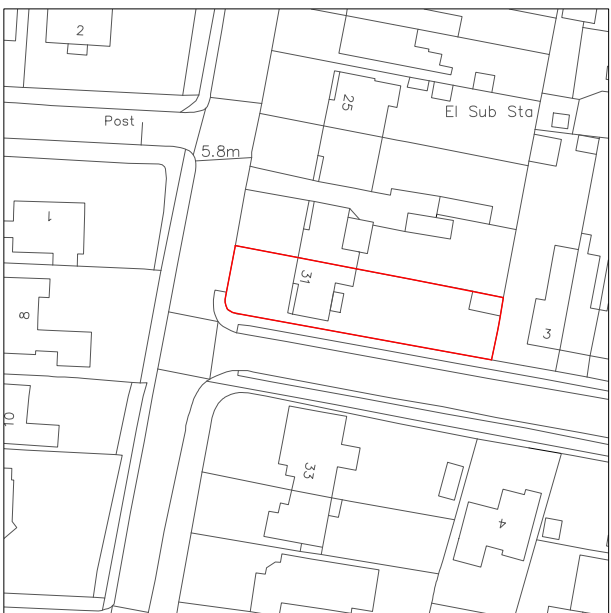

Location Plan 1:1250 @ A3

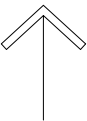

North

Rev	Date / Initials	Details
		
PROJECT TITLE:		
31 BROADMARK LANE EXTENSIONS AND ALTERATIONS		
DRAWING TITLE:		
Location and Block Plans		
DRAWING No:		REVISION:
PL-001		
DATE:	16.04.22	STATUS: Planning
JOB No:	0008	SCALE: 1:1250 & 1:500 @ A3
DRAWN:	GZ	CHECKED: MF
Michael Friel Architects, 67 Church Road, Hove, BN3 2BD		

