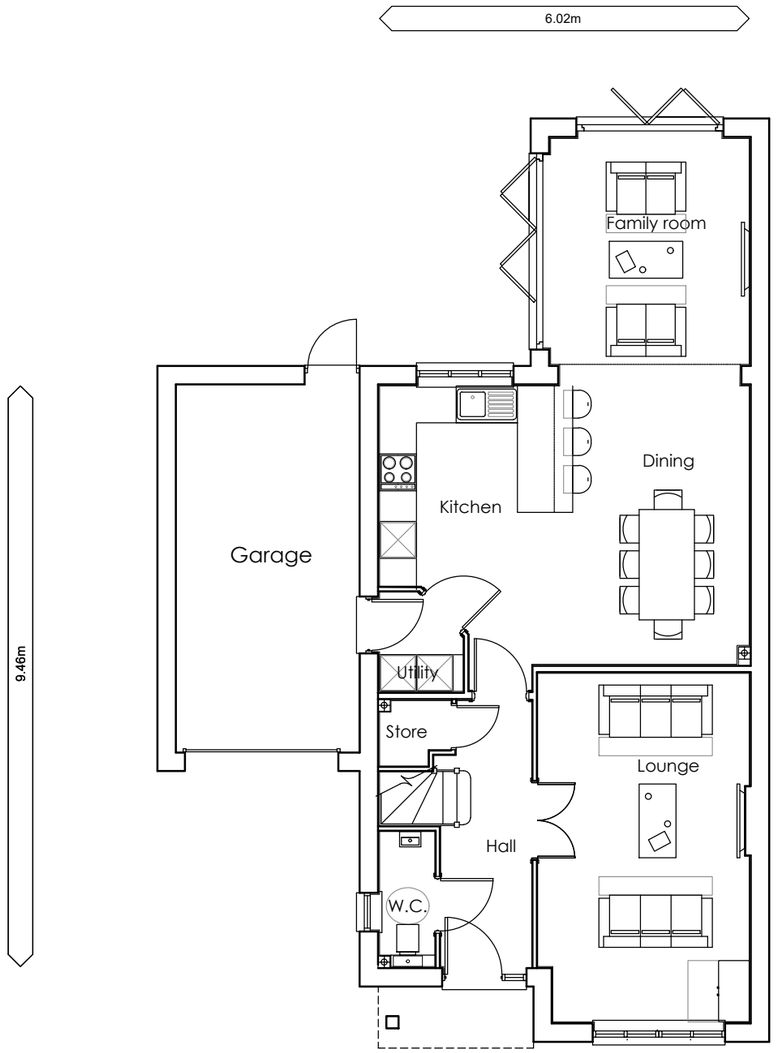

Ground Floor plan
Type 4b
Floor Area = 1640sqft / 152.4m2

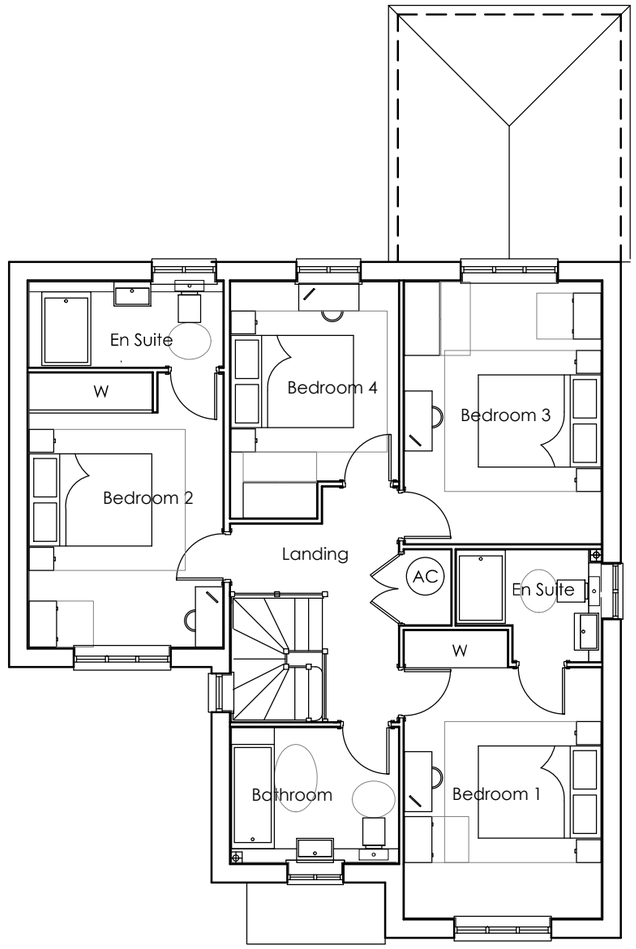

First Floor plan

1:100 0 1 2 4 7 10.M.

Drawn by : CB Checked by :

Date: Oct 16

© This drawing and the works depicted contains information that is the copyright of Carlton Design Partnership Ltd. This drawing may also contain copyrighted information of third parties. This drawing or part thereof may not be reproduced, re-used or altered except with the written permission of the originators. No liability will be accepted for amendments made by third parties. Scaled measurements must not be taken from this drawing. Any discrepency or disparity must be notified to the originator in writing. This drawing may contain Ordnance Survey Data that is subject to Crown Copyright. All Rights reserved.

Revisions

Rev	Date	Drawn	Checked
B	170207	CB	
Areas increased and chimneys added			
C	170210	CB	
Windows amnded			
D	170214	CB	
Windows& Door positions amended			
D	170214	CB	
Windows& Door positions amended			
E	170412	CB	
Window added to en-suite, dimension updated.			

Planning Issue

Project:
LAND AT HURST ROAD
EAST PRESTON

Drawing Title:
HOUSE TYPE - COPSE/THICKET
4B 8P
FLOOR PLANS

MICHAEL HARTNETT EXECUTIVE HOMES

carlton design partnership

selwyn house, 32a castle way, southampton, so14 2aw tel: 023 8071 9400
carlton design partnership ltd reg:7326416 registered office: 7 Trinity 161 Old Christchurch Rd BH1 1JU

Scale: 1:100 @ A3

Drg No: 151117/HT/COP4B/FP Rev: E

X:\CURRENT PROJECTS\MJH HOMES\151117 HURST RD EAST PRESTON\HOUSE TYPES\HOUSE TYPES 09

ARUN DISTRICT COUNCIL R/64/17/PL