


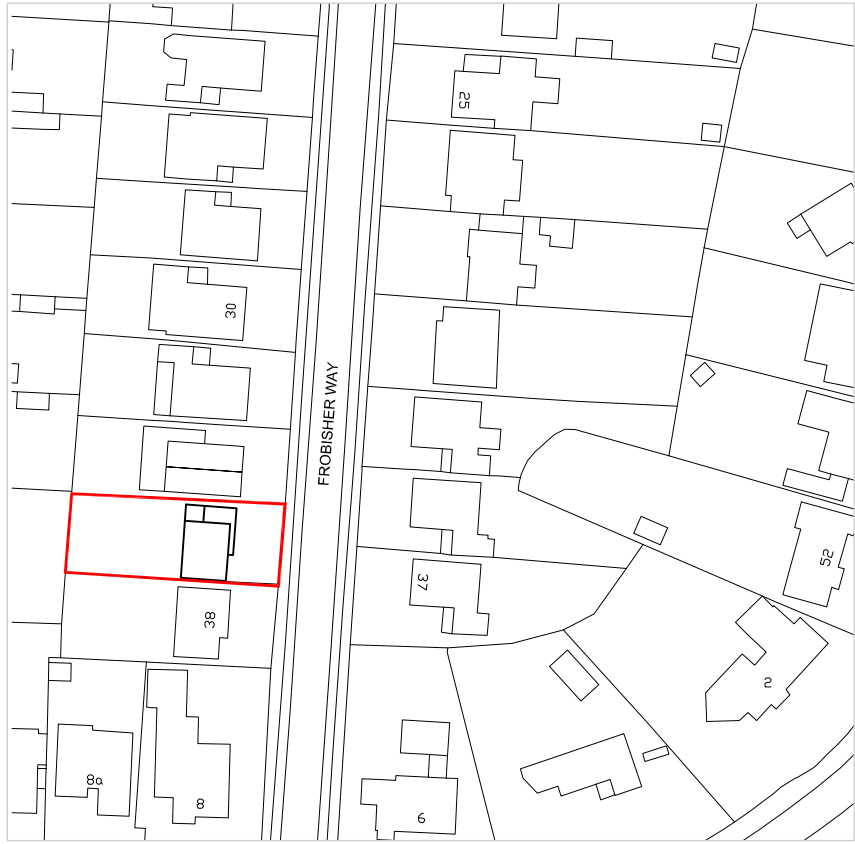


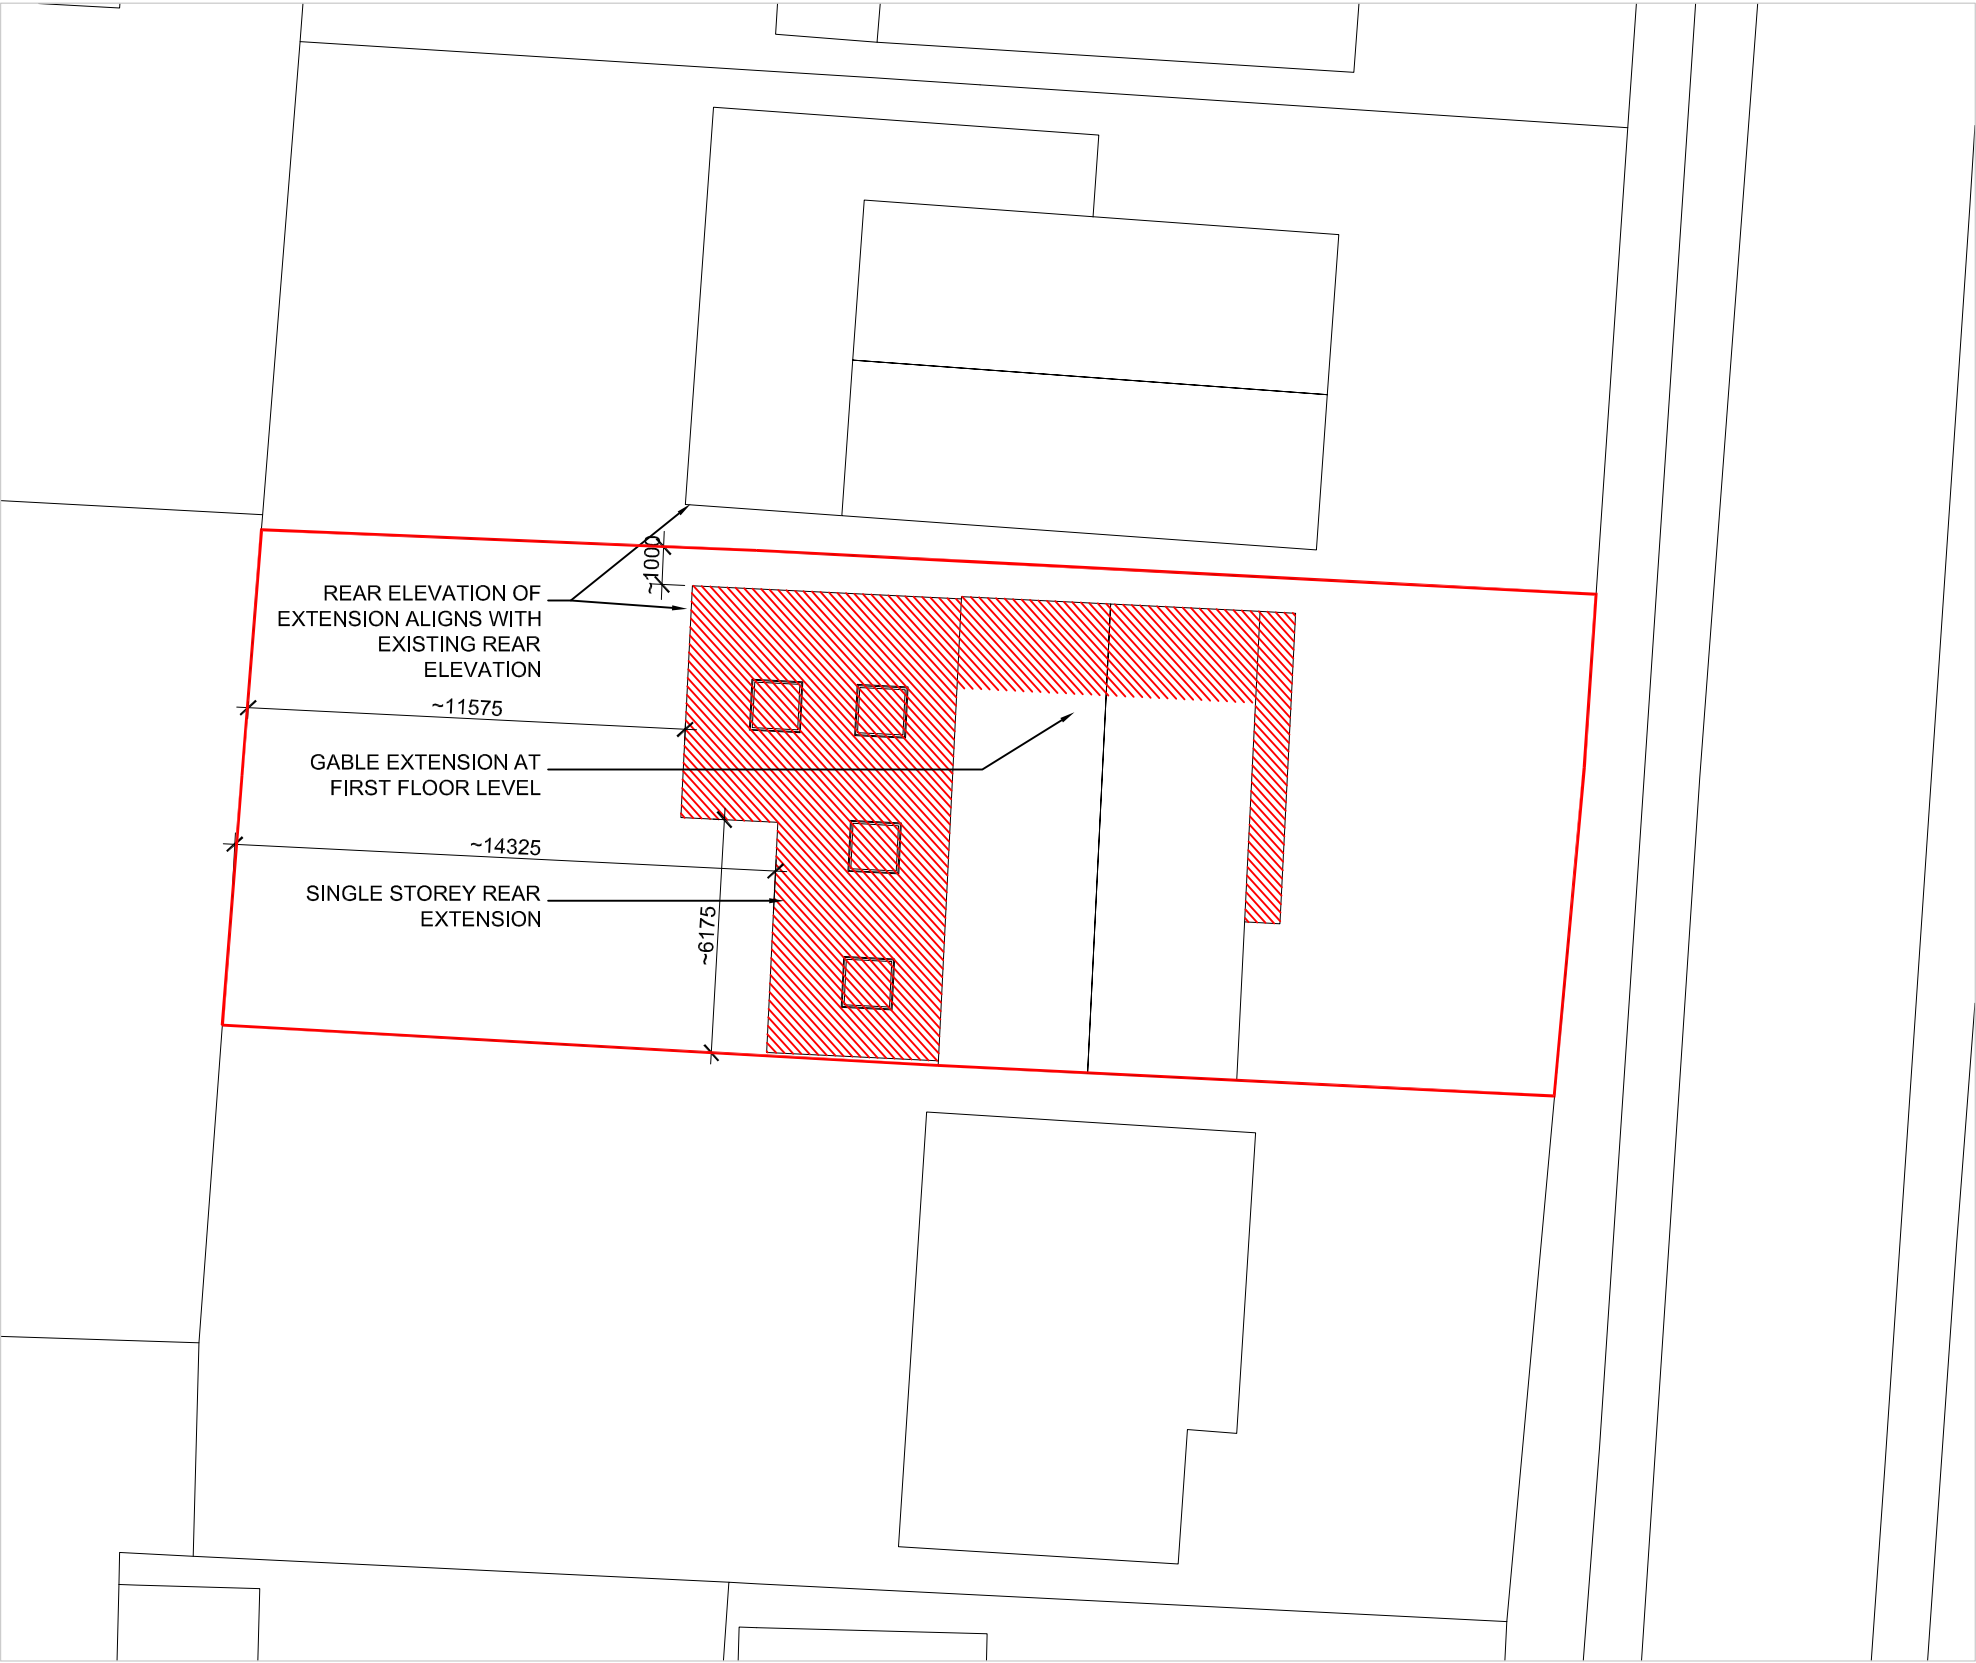

Location Plan
1:1250

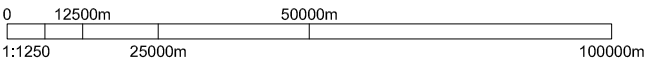

Block Plan
1:200

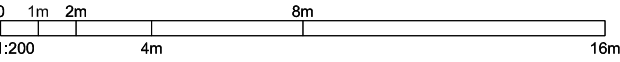

Site and Block Plan
36 Frobisher Way, Rustington

Client:	Bolderson/Williams	Scale:	1:1250 1:200
Drawing No:	001	Status:	Planning
Date:	Feb 22	Revision:	P5