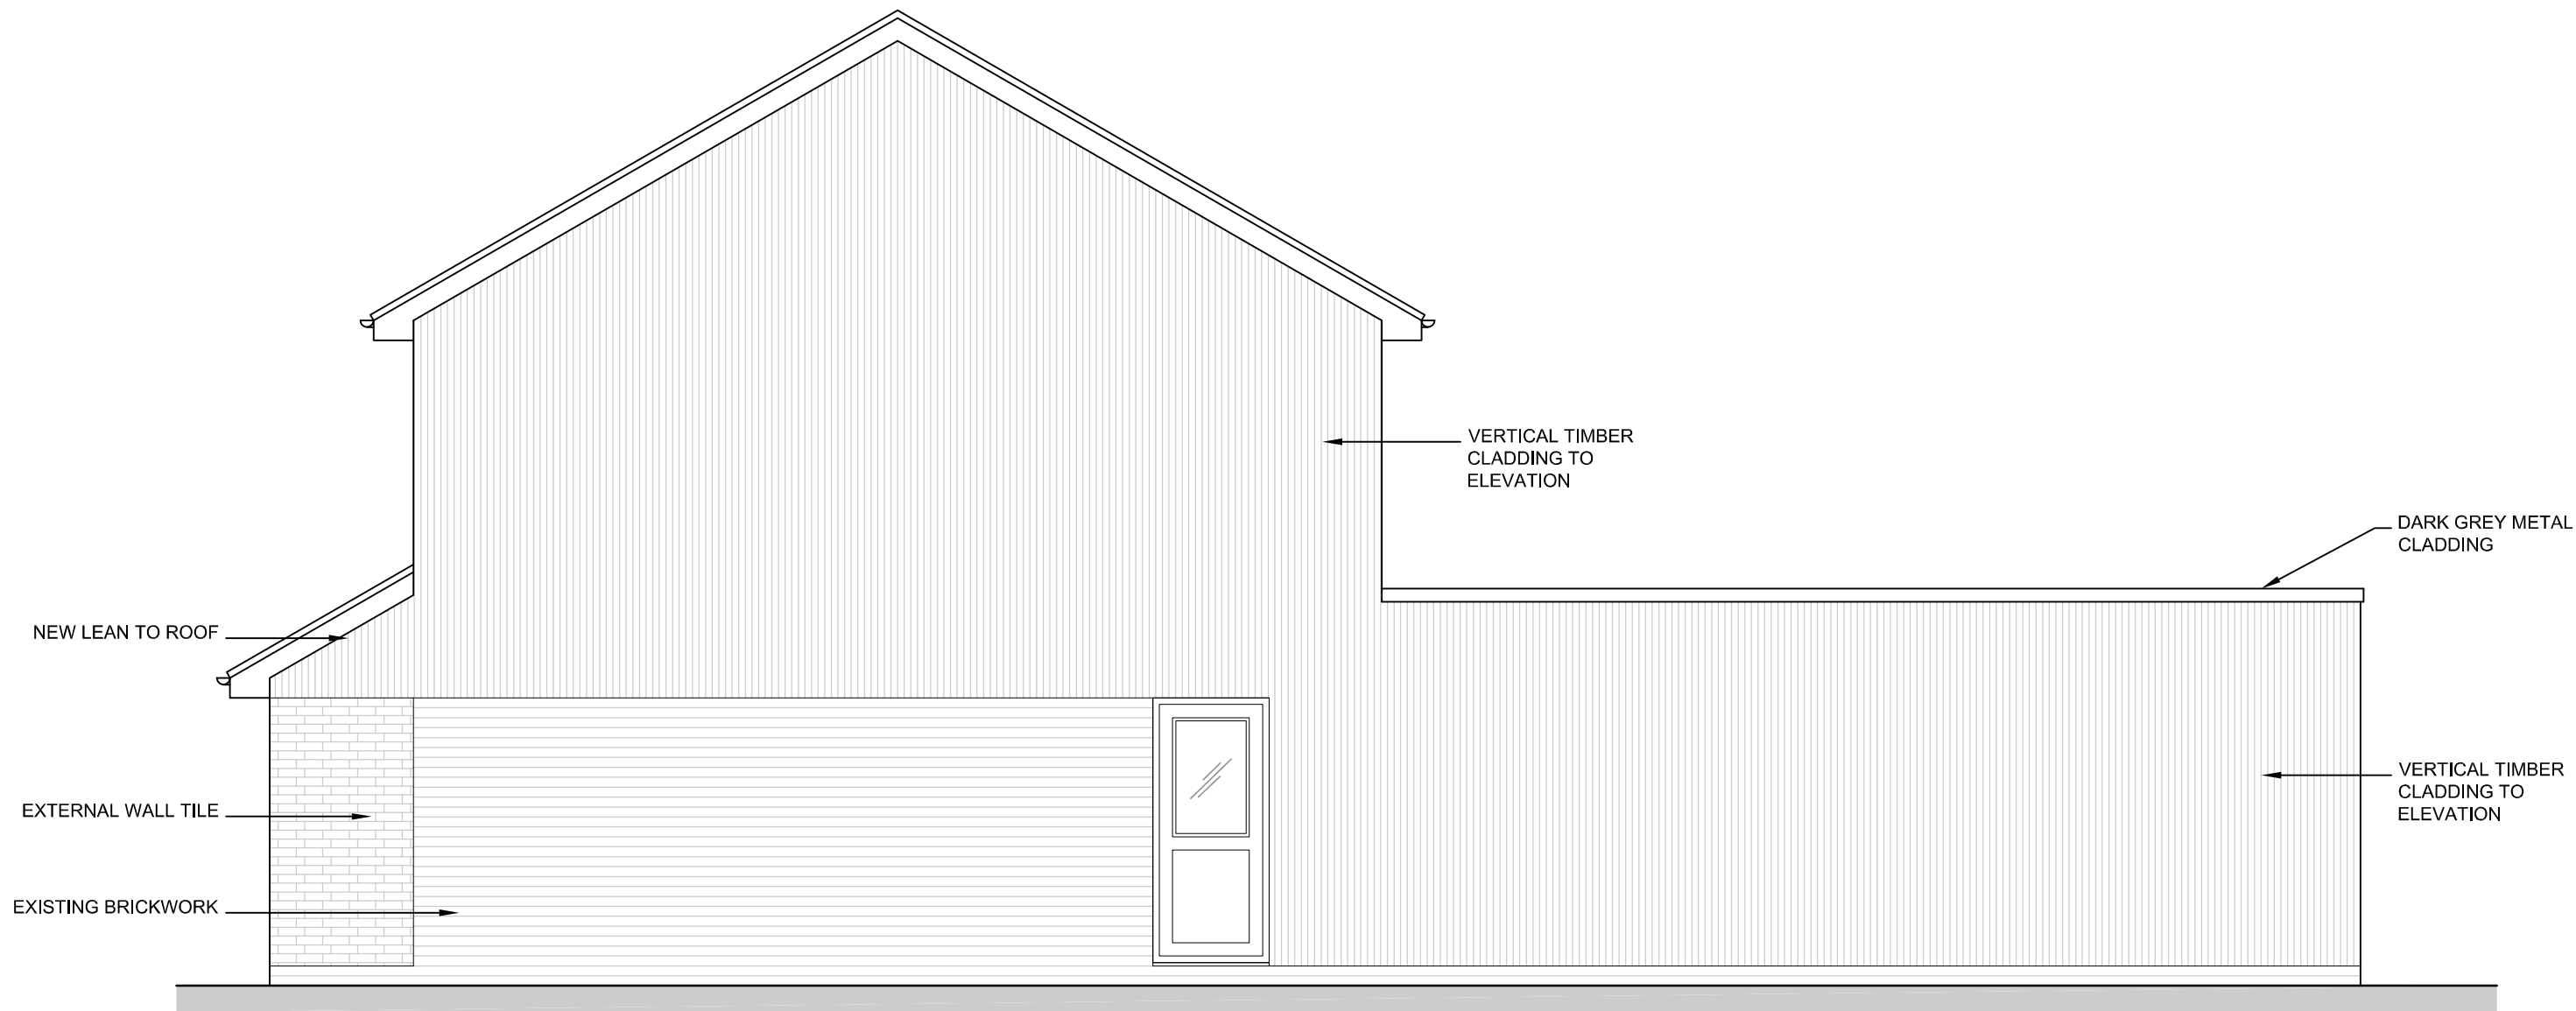


Proposed Side Elevation
36 Frobisher Way, Rustington

Client:	Bolderson/Williams	Scale:	1:50
Drawing No:	063	Status:	Planning
Date:	Jan 22	Revision:	P5

ARUN DISTRICT COUNCIL R/64/22/HH

rob smith | design

email: rob_smith100@hotmail.co.uk
mobile: 07716099719

Drawings are for planning purposes only. All areas have been measured from current drawings. They may vary because of (eg) survey, design development, construction tolerances, statutory requirement 1:50 or re-definition of the areas to be measured.