

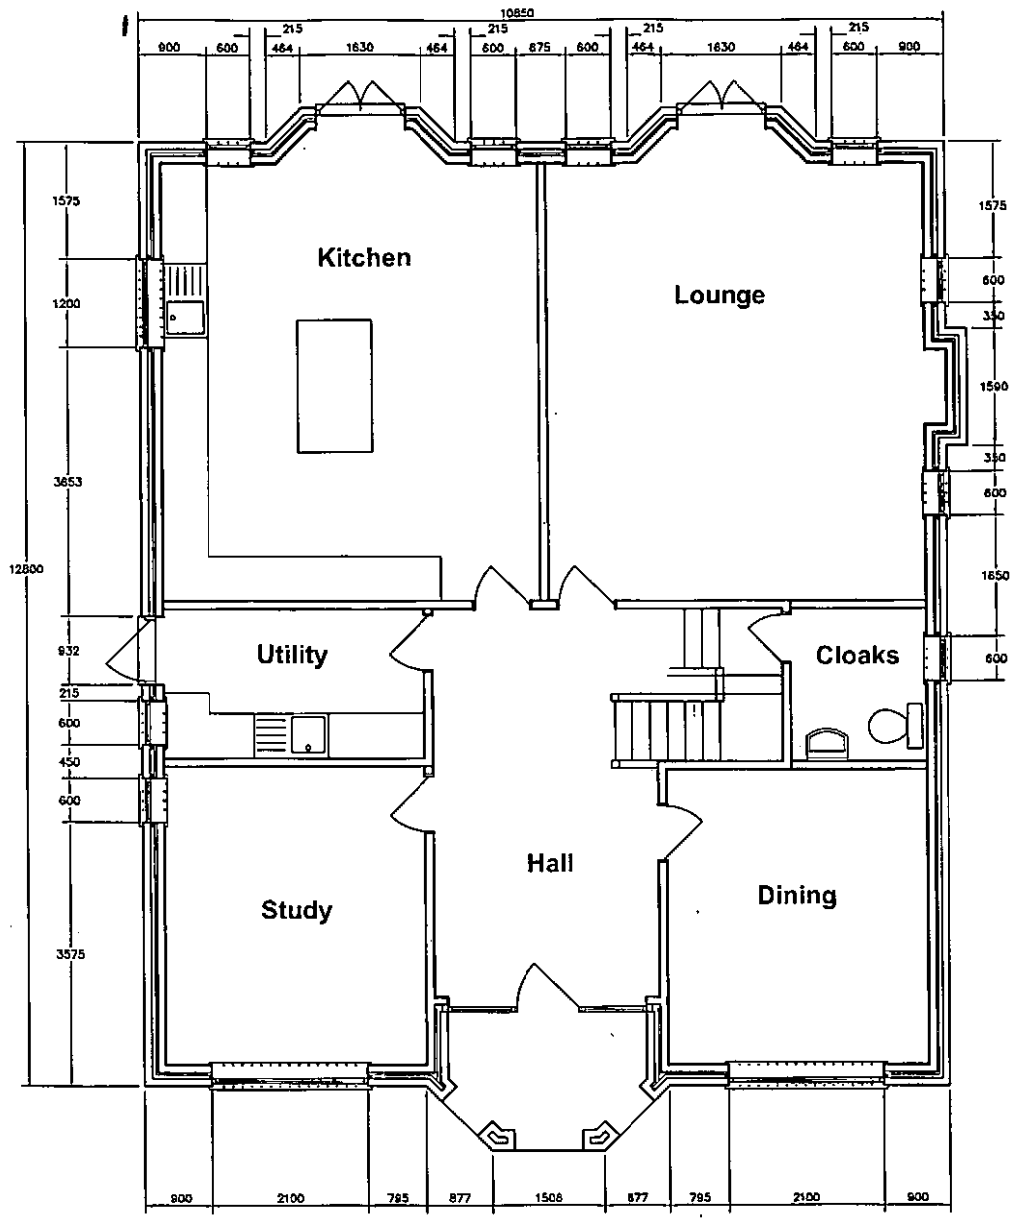



Ground floor

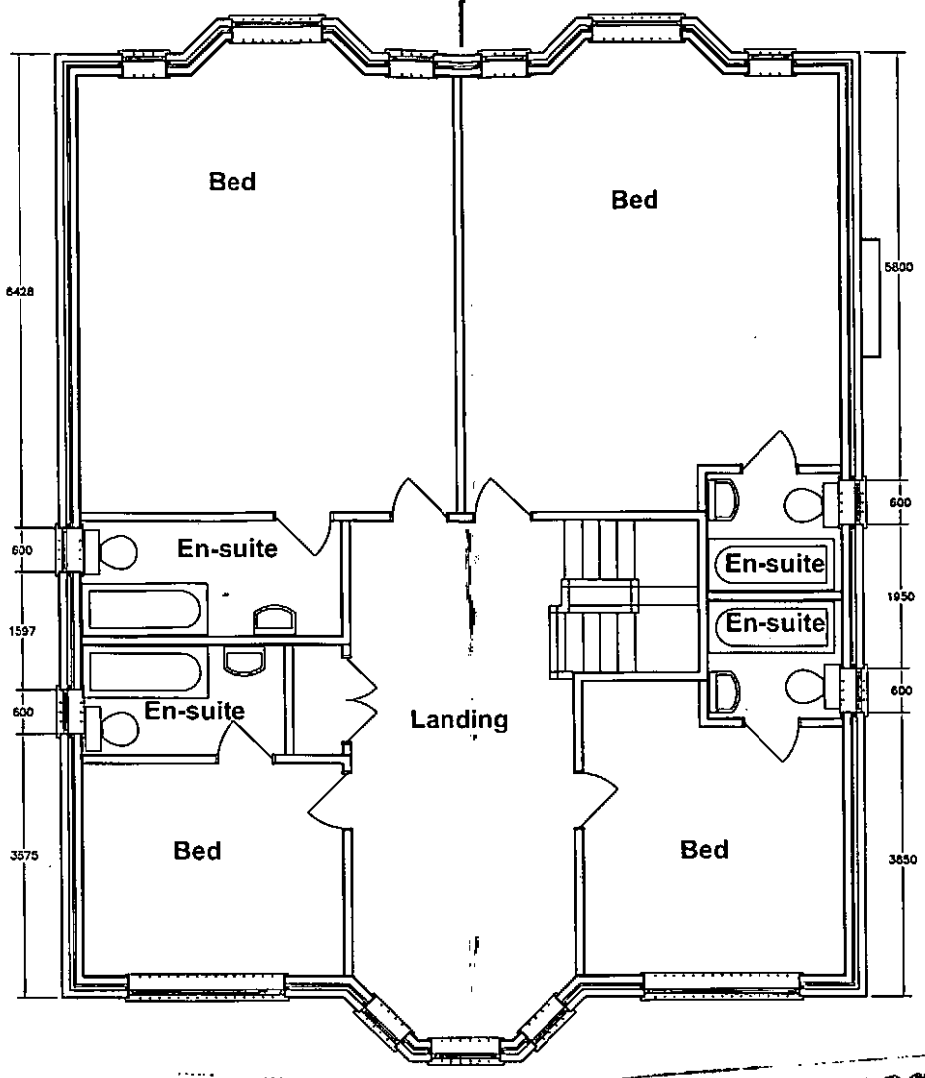

First floor

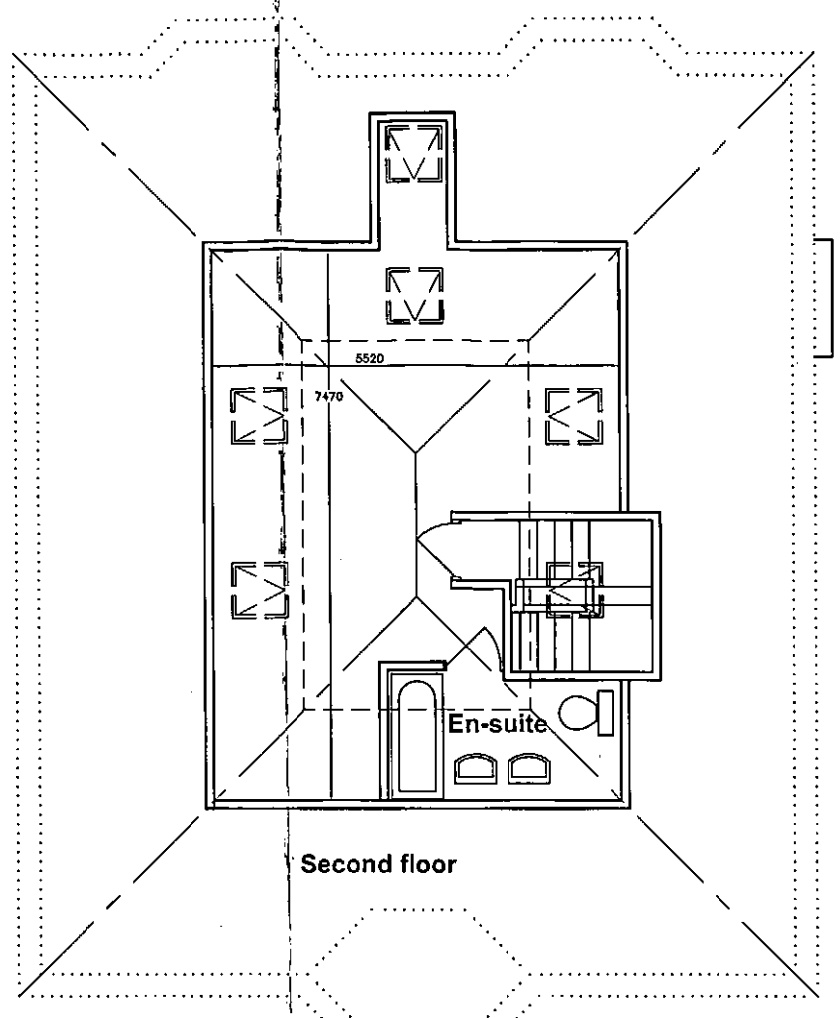


Second floor

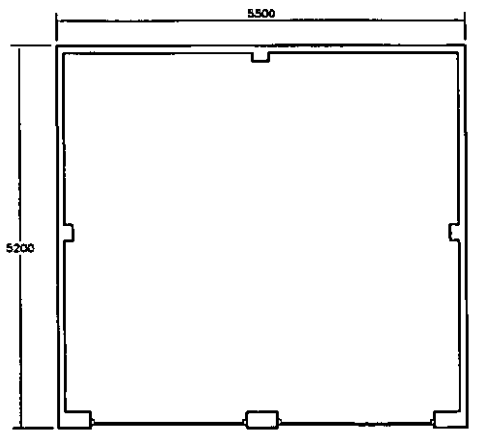

Garage plan

Garage elevations

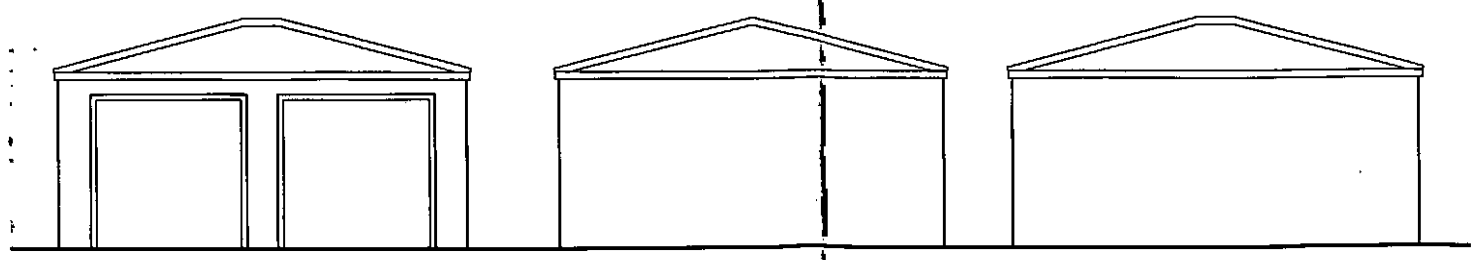

South West (East handed) North

ARUN DISTRICT COUNCIL
No. R 66 08
MINOR AMENDMENT
RECEIVED 21 APR 2009

|A| Minor changes ..... Nov 2008
Amendments: –

Peter N.
Dickin *& Co*
Chartered Surveyors
and Valuers

RICS

Harvest House, 53–55 North Street, Horsham
West Sussex RH12 1RN
Tel: 01403 256200 Fax: 01403 241234

Project:
Proposed new house;
29 Sea Avenue, Rustington BN16 2DQ

Drawing:
Plans and elevations

For:
Mr. & Mrs. Dawkins

To scale when printed on A3 sheet

Drawn:	Date:
PKS	**September 2007**
Scales: **1:100**	No: **783/01/08**

ARUN DISTRICT COUNCIL R/66/08/