
ARUN DISTRICT COUNCIL
No. R 66 08
SUPPLEMENTARY
RECEIVED 2-6-08

R/166/08
ARUN DISTRICT COUNCIL
TECHNICAL SUPPORT
- 2 JUN 2008
ACTION.....
(of 5)



Front elevation showing ramp railings

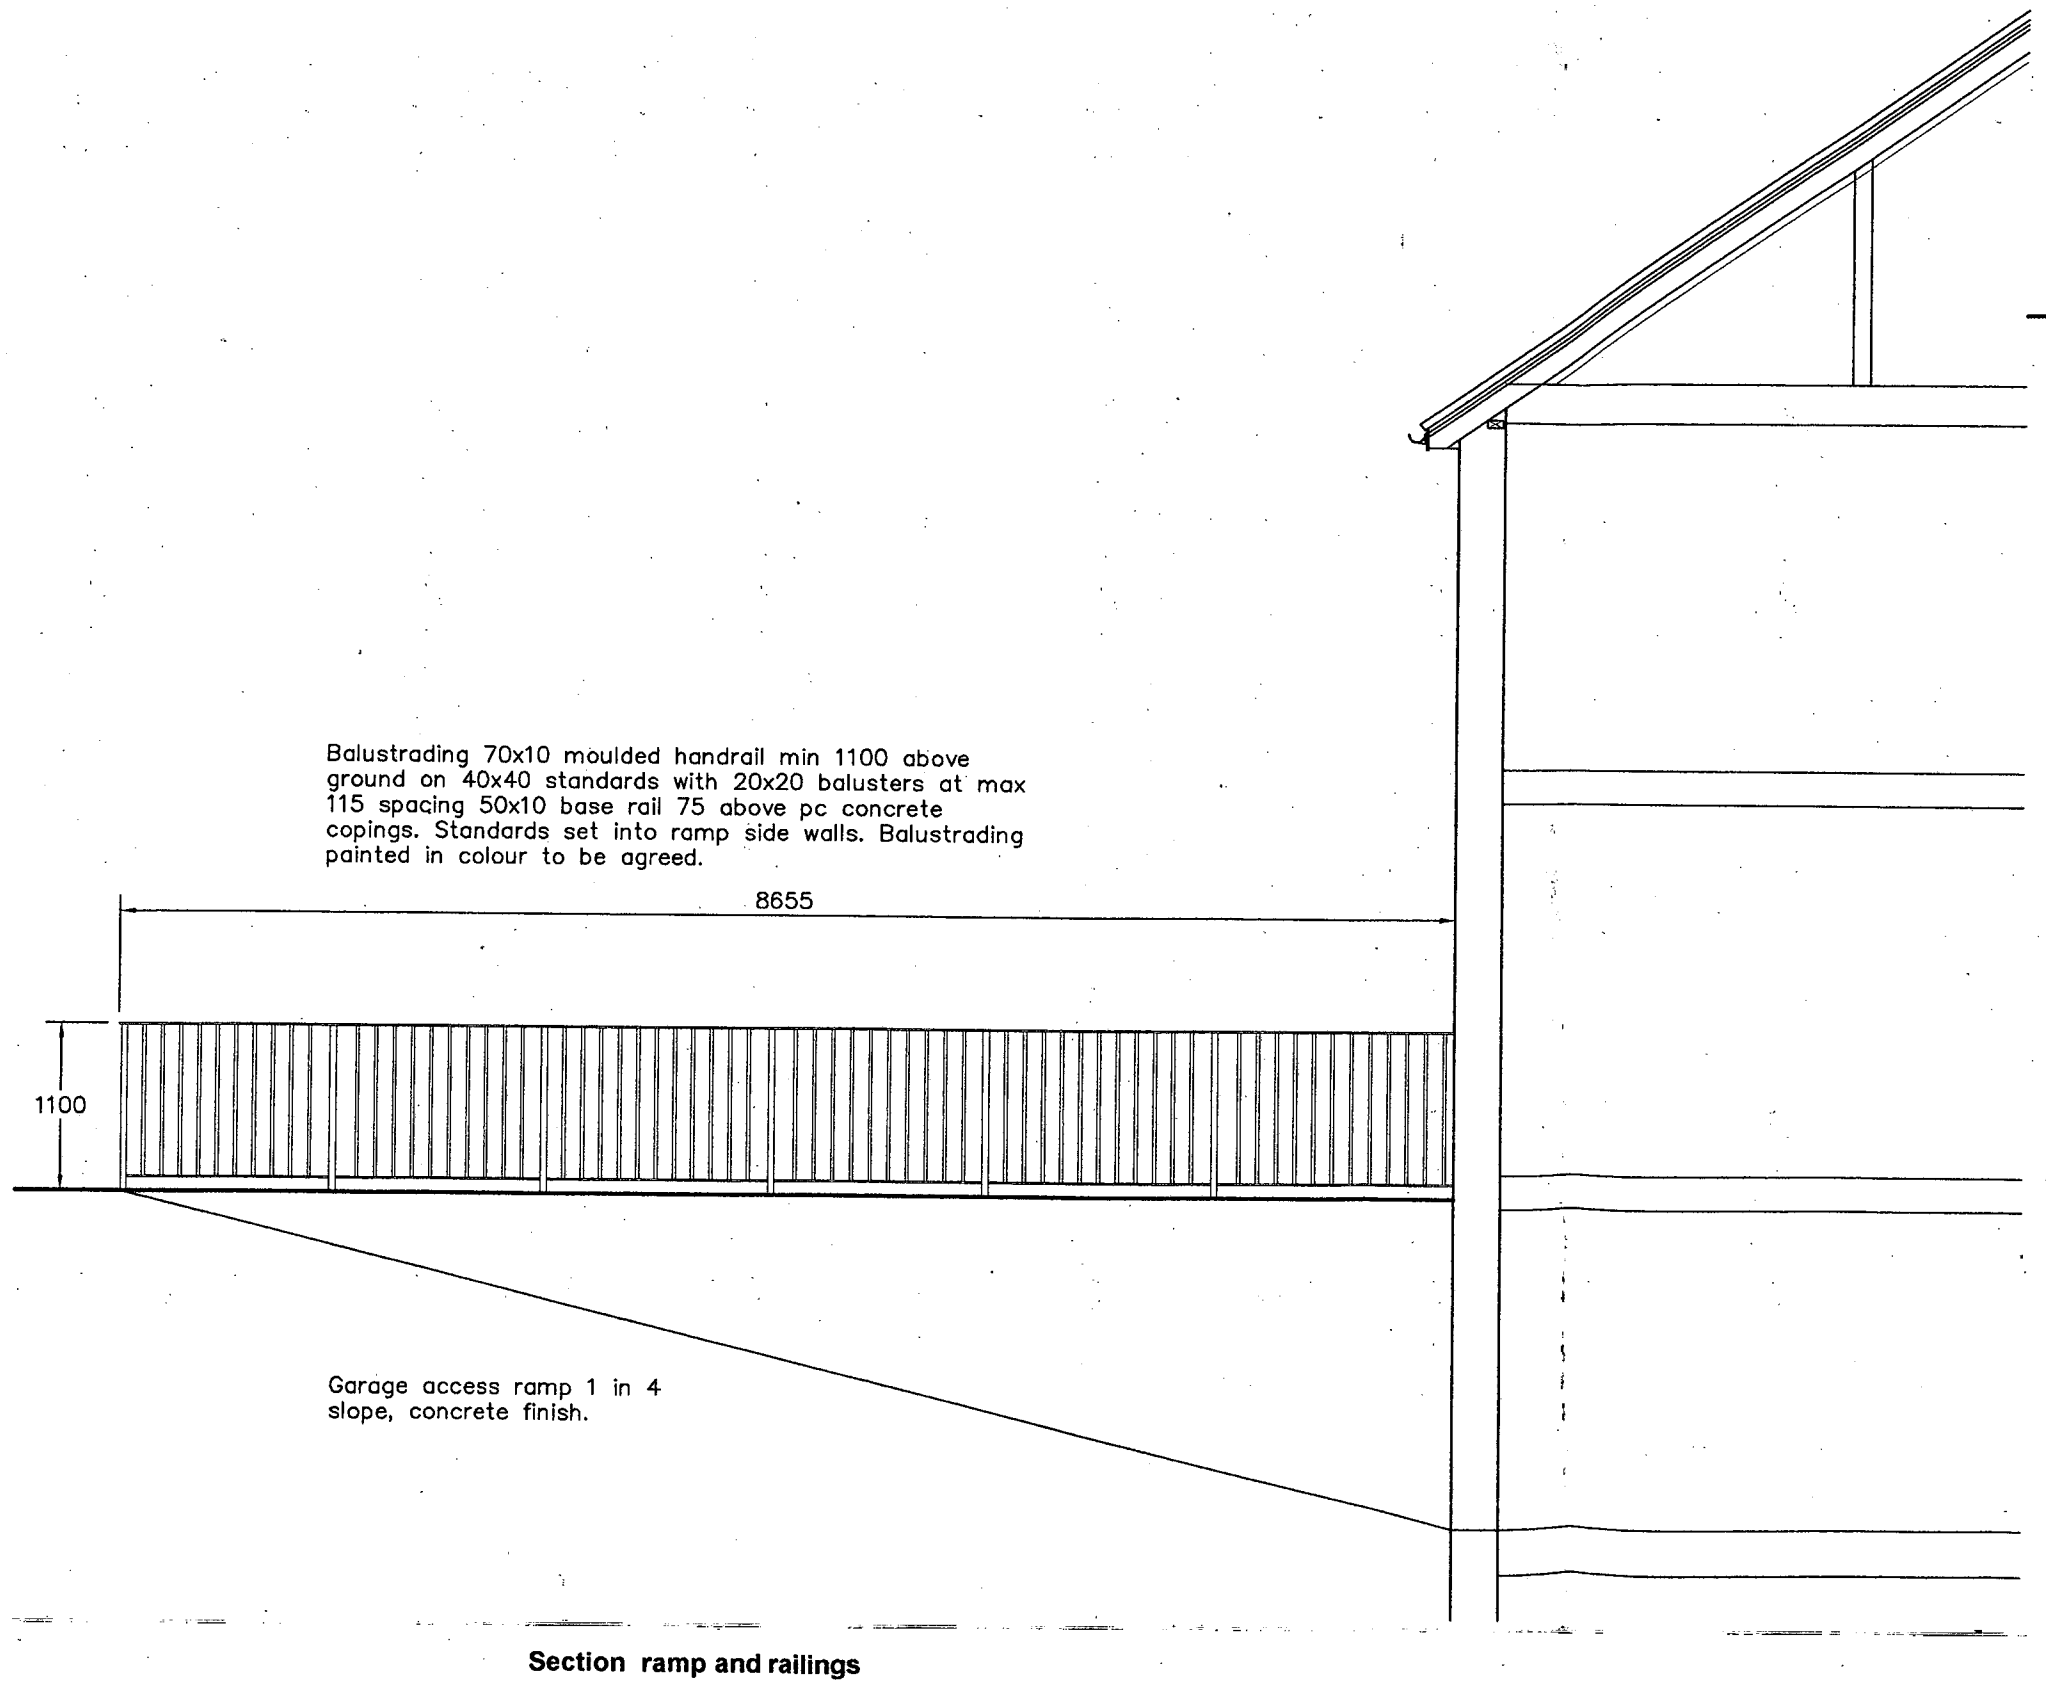

Section ramp and railings

Peter N Dickin & Co

Chartered Surveyors

Harvest House, 53–55 North Street, Horsham
West Sussex RH12 1RN
Tel: 01403 256200 Fax: 01403 241234

Project:
Proposed new house;
29 Sea Avenue, Rustington BN16 2DQ

Drawing:
Ramp and balustrade

For:
Mr. & Mrs. Dawkins

To scale when printed on A3 sheet

Drawn:	Date:
PKS	**June 2008**
Scales: **1:50 1:100**	No: **783/01/06**

ARUN DISTRICT COUNCIL:R/66/08/ 11/03/2008