


NOTES
WRITTEN DIMENSIONS TO BE TAKEN IN PREFERENCE TO SCALE, AND ARE TO BE CHECKED ON SITE PRIOR TO COMMENCING WORK.
THIS DRAWING IS TO BE READ IN CONJUNCTION WITH ALL OTHER DOCUMENTS RELATING TO THIS PROJECT.
ANY DISCREPANCIES ARE TO BE REFERRED IMMEDIATELY TO THE PROJECT DESIGNER.
THIS DRAWING IS COPYRIGHT, AND SHOULD NOT BE USED OR REPRODUCED WITHOUT PERMISSION.
IT IS THE CONTRACTOR'S RESPONSIBILITY TO ENSURE COMPLIANCE WITH THE BUILDING REGULATIONS.

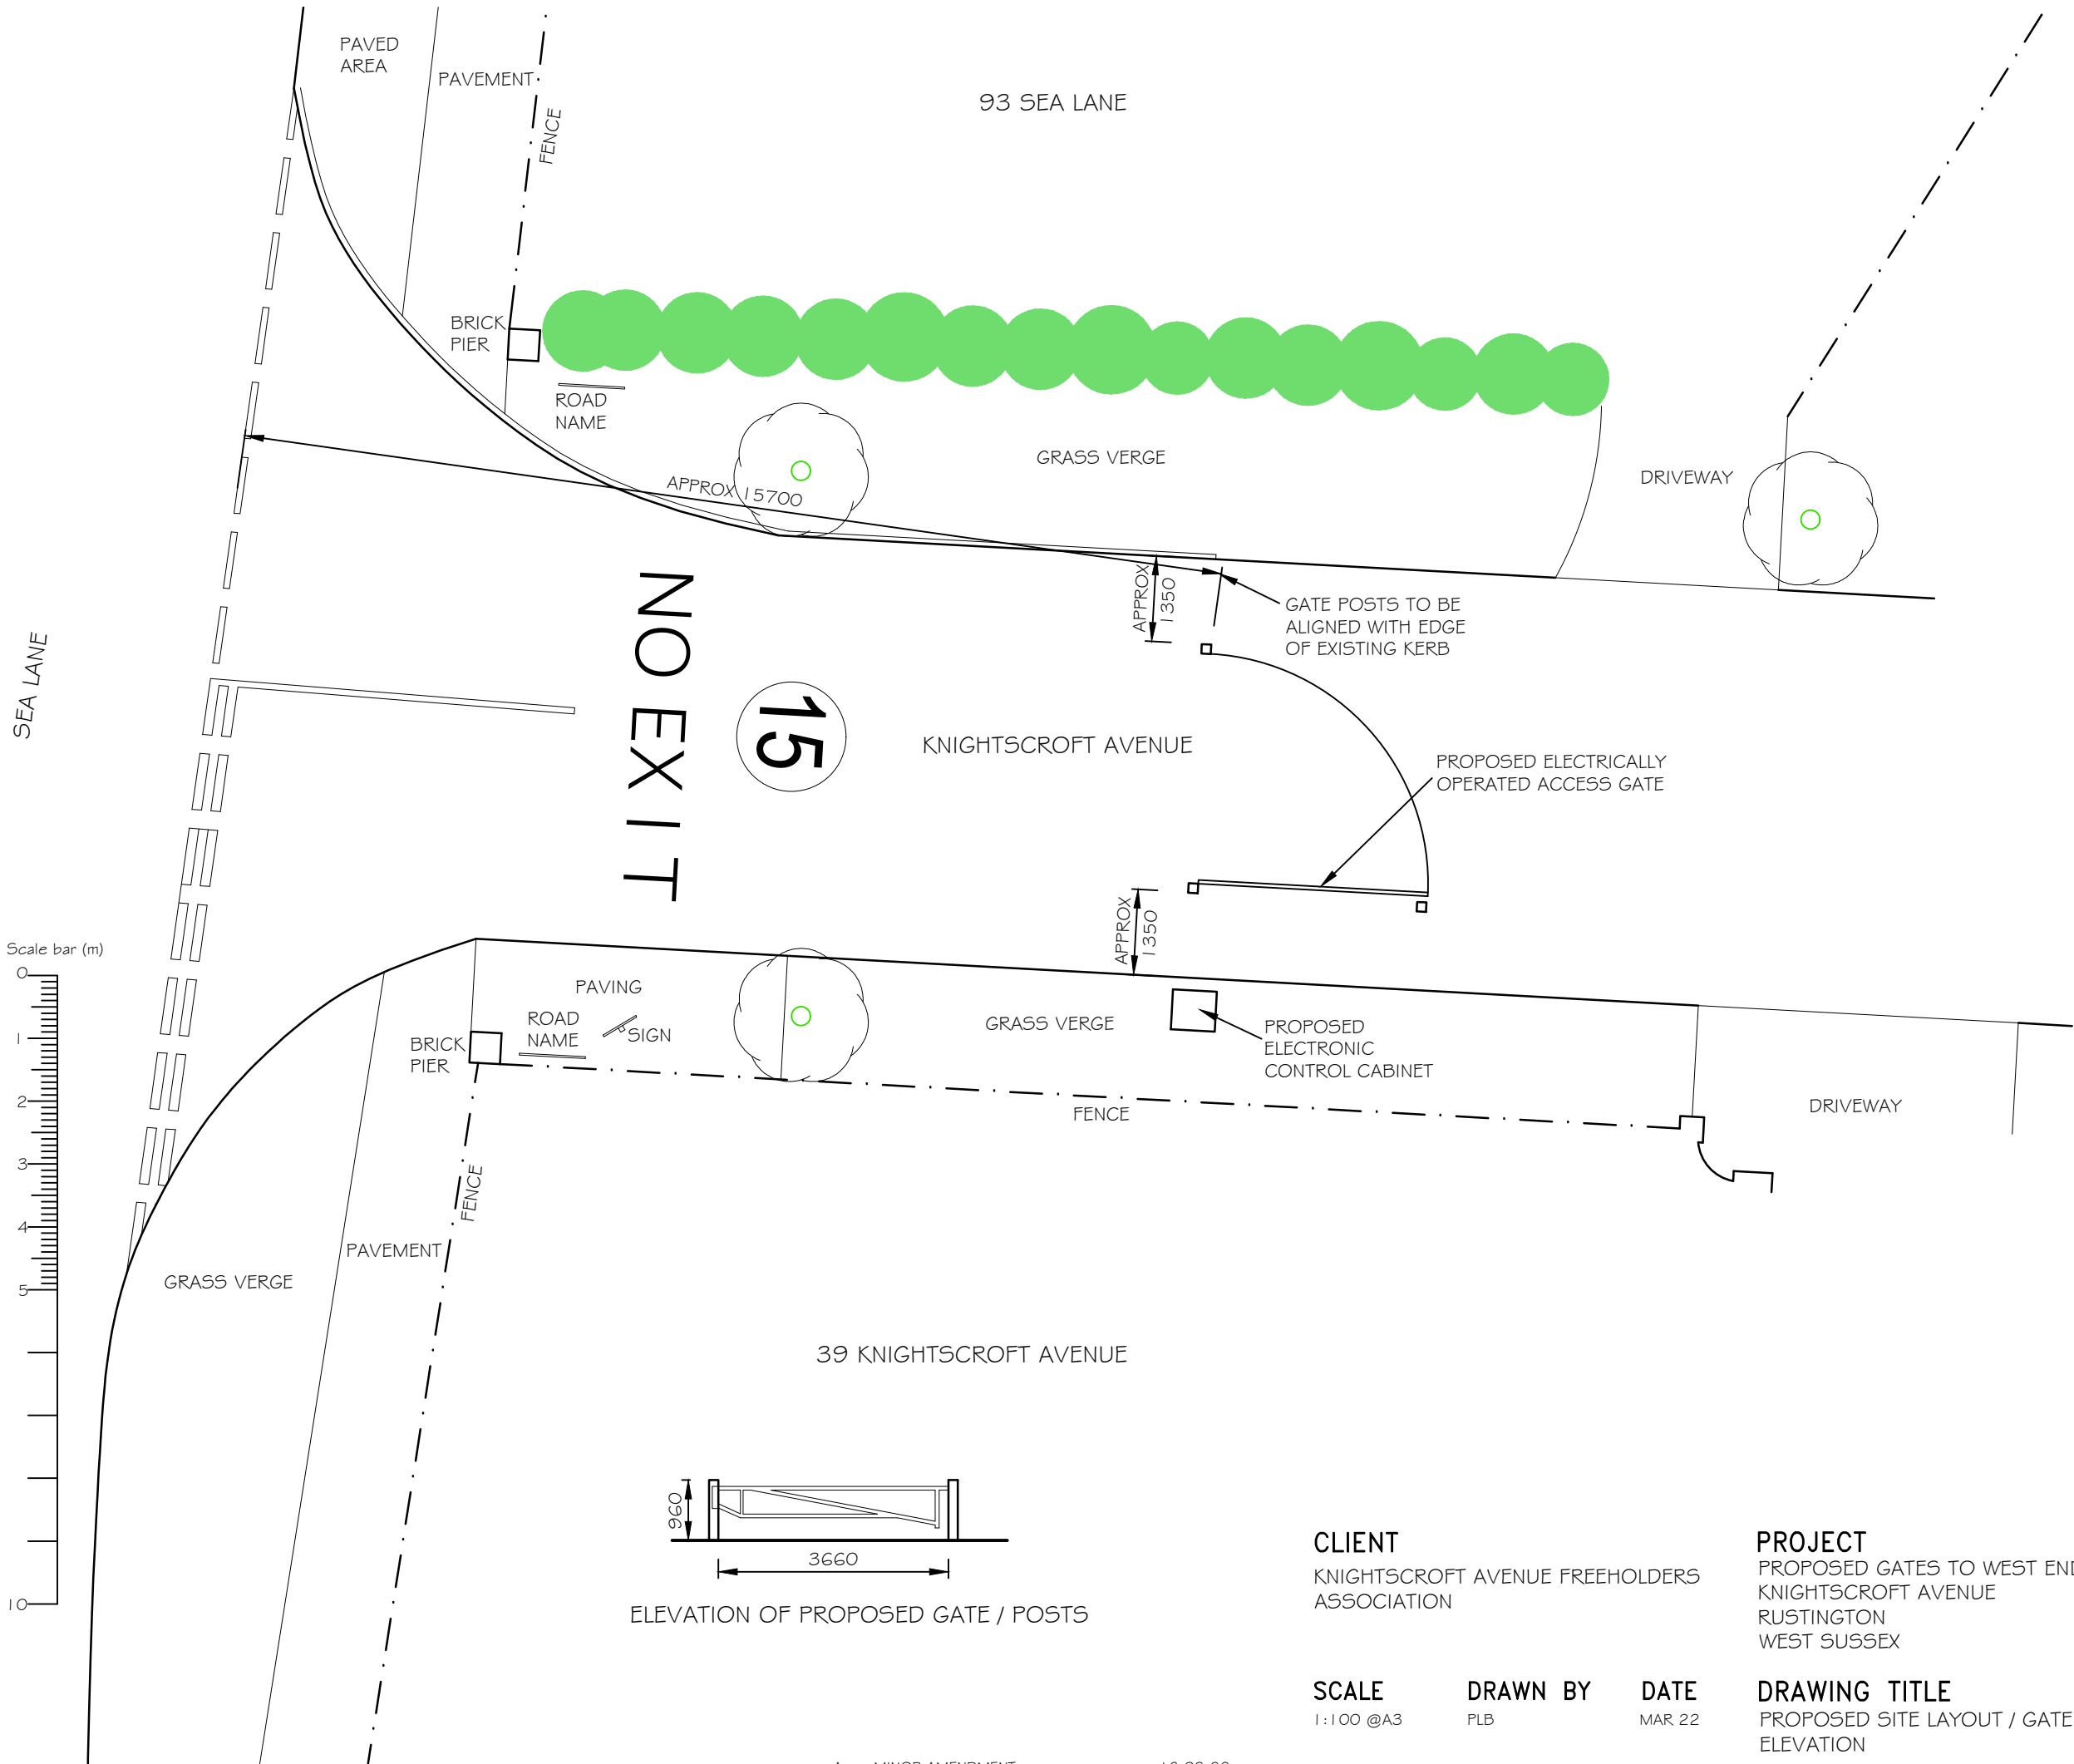

CLIENT

KNIGHTSCROFT AVENUE FREEHOLDERS ASSOCIATION

SCALE

1:100 @A3

DRAWN BY

PLB

DATE

MAR 22

DWG NO

1136/02

REV. A

PROJECT

PROPOSED GATES TO WEST END OF KNIGHTSCROFT AVENUE
RUSTINGTON
WEST SUSSEX

DRAWING TITLE

PROPOSED SITE LAYOUT / GATE ELEVATION



Unit 3b Woodhorn Business Centre
Woodhorn Lane
Oving Chichester
West Sussex PO20 2BX
Tel 01243 774764
www.sloaneandbrown.co.uk

A MINOR AMENDMENT
REV DESCRIPTION

18.03.22
DATE