
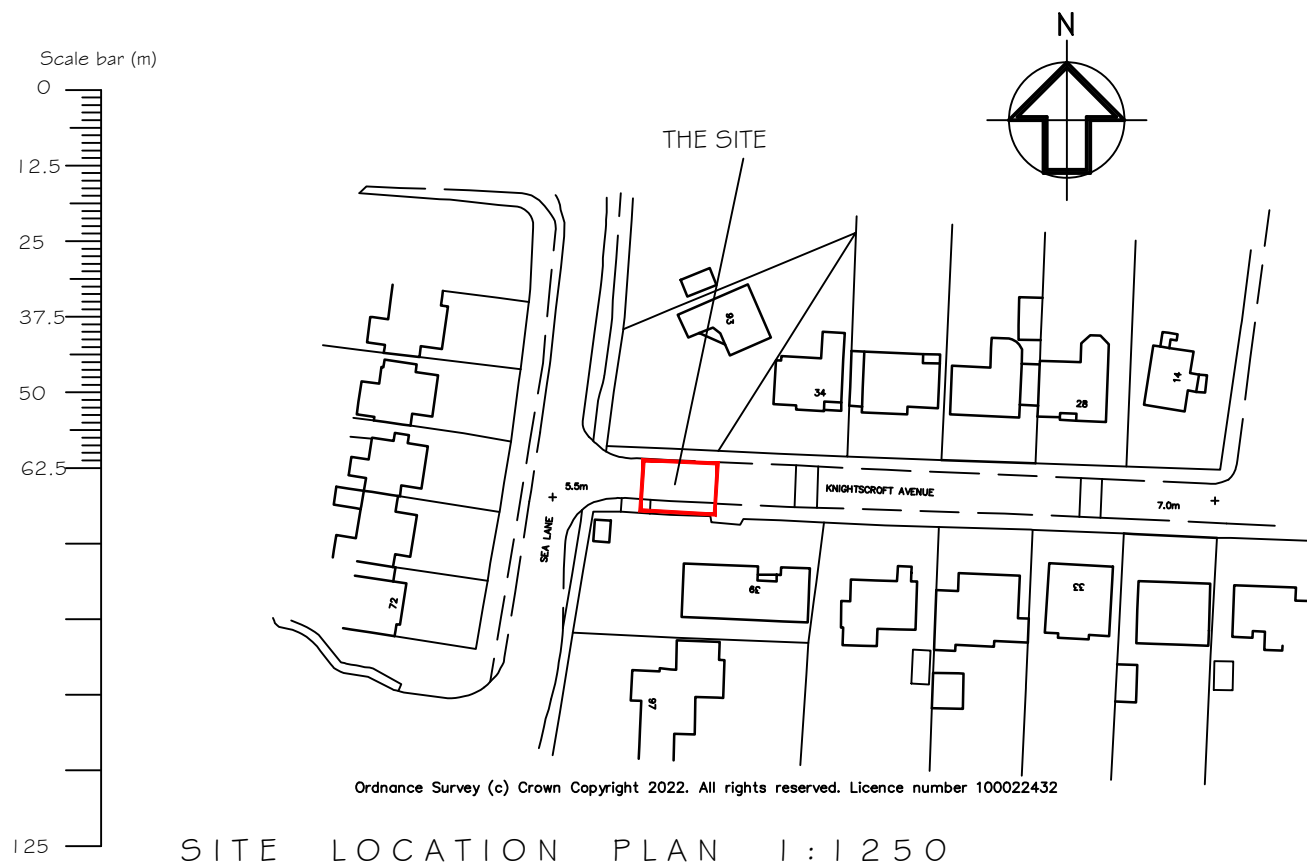


NOTES
WRITTEN DIMENSIONS TO BE TAKEN IN PREFERENCE TO SCALE, AND ARE TO BE CHECKED ON SITE PRIOR TO COMMENCING WORK. THIS DRAWING IS TO BE READ IN CONJUNCTION WITH ALL OTHER DOCUMENTS RELATING TO THIS PROJECT. ANY DISCREPANCIES ARE TO BE REFERRED IMMEDIATELY TO THE PROJECT DESIGNER. THIS DRAWING IS COPYRIGHT, AND SHOULD NOT BE USED OR REPRODUCED WITHOUT PERMISSION. IT IS THE CONTRACTOR'S RESPONSIBILITY TO ENSURE COMPLIANCE WITH THE BUILDING REGULATIONS.

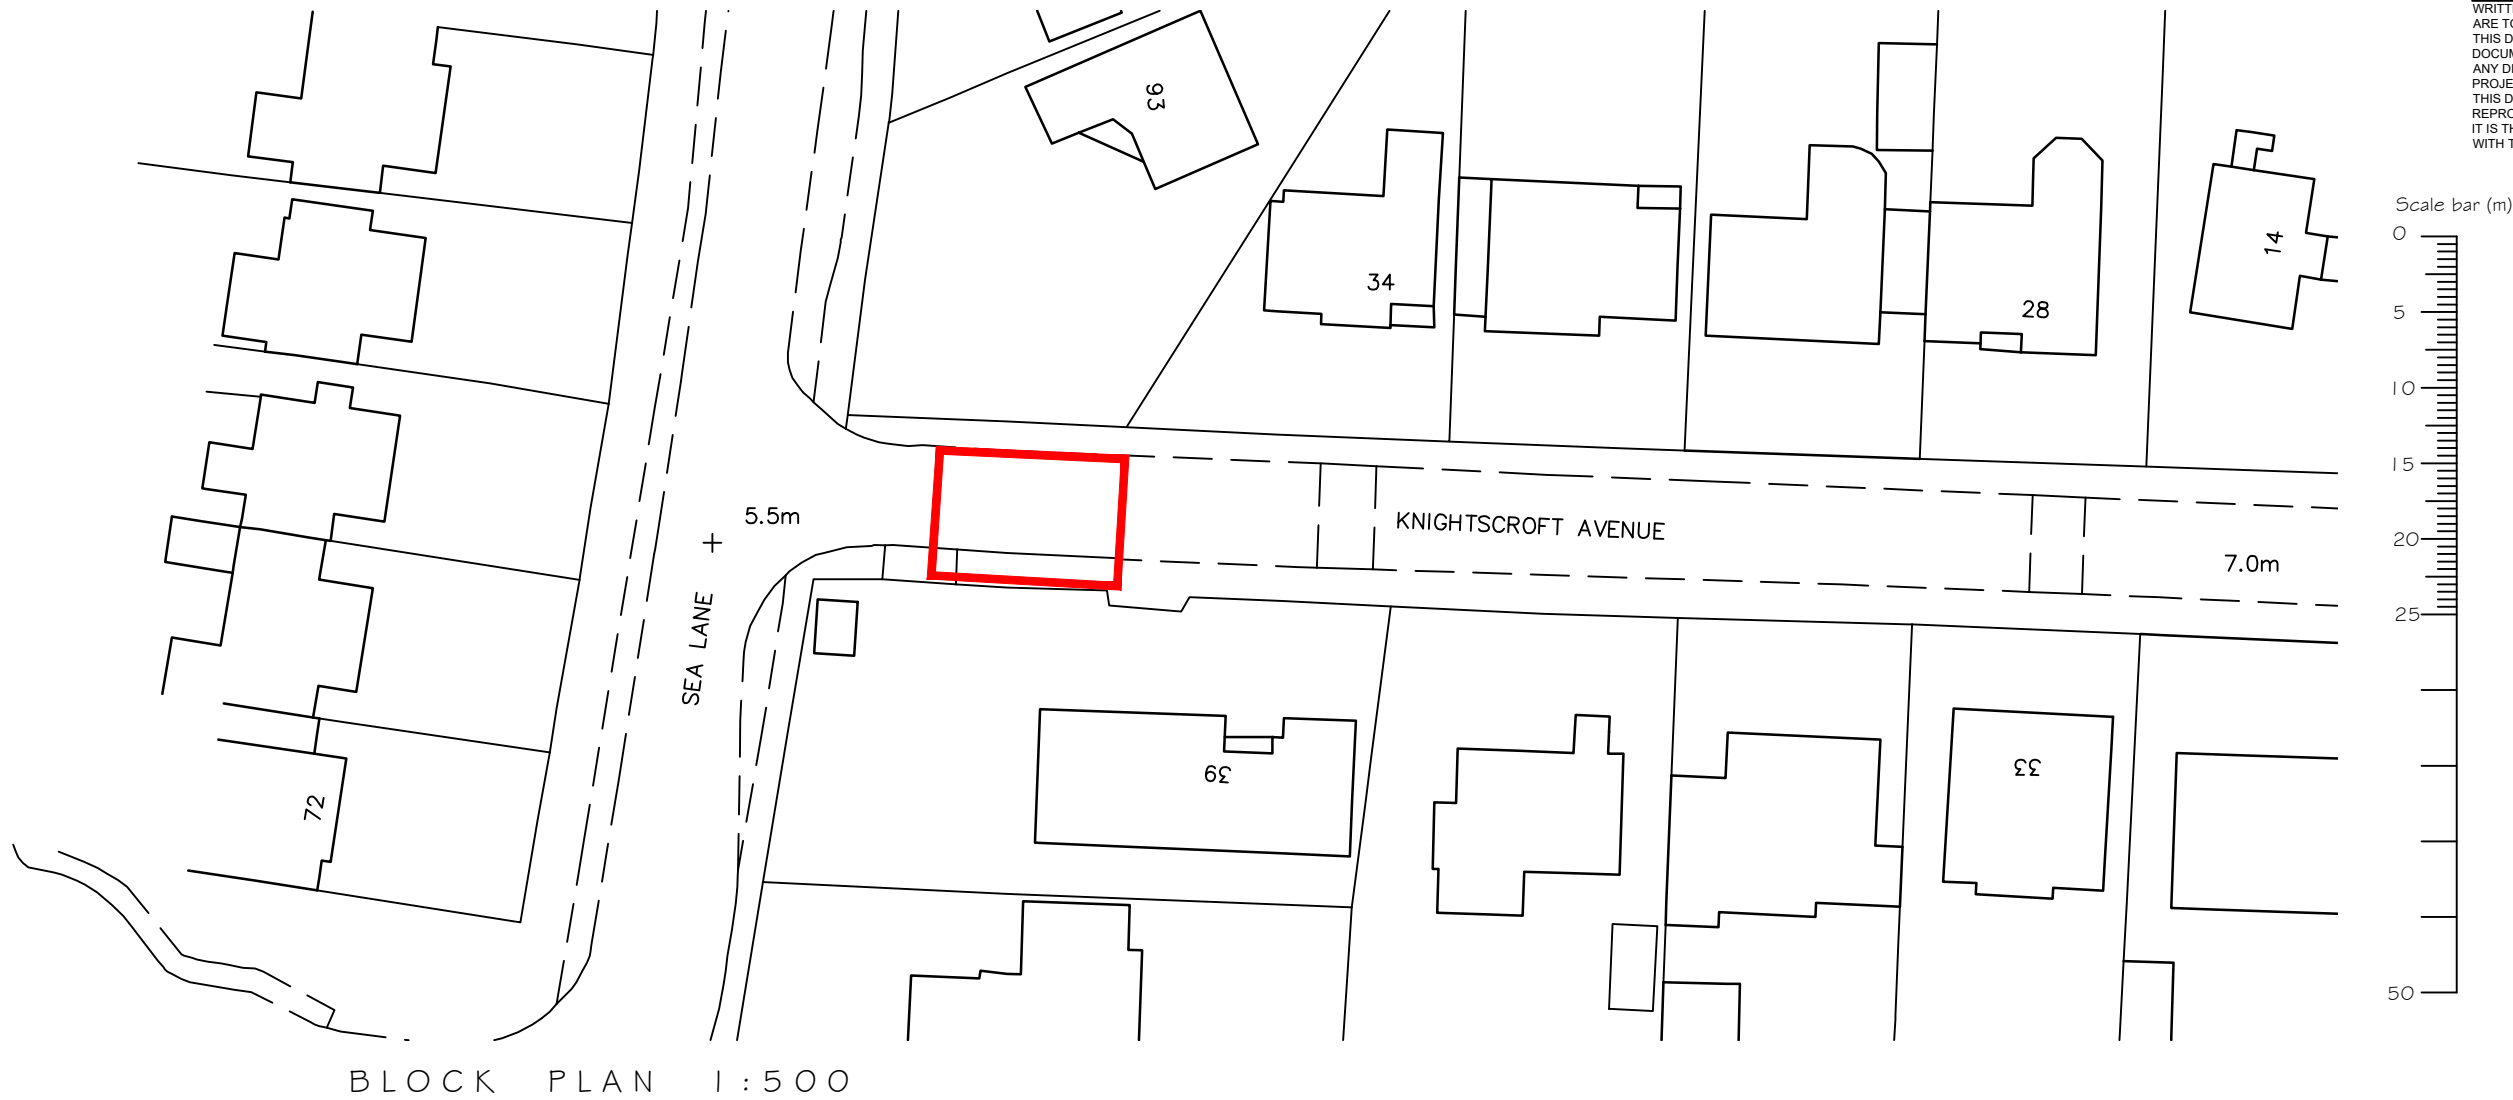

CLIENT
KNIGHTSCROFT AVENUE FREEHOLDERS
ASSOCIATION

PROJECT
PROPOSED GATES TO WEST END OF
KNIGHTSCROFT AVENUE
RUSTINGTON
WEST SUSSEX

SCALE
1:1250 /
1:500 @A3

DRAWN BY
PLB

DATE
MAR 22

DWG NO 1136/03

REV. -

DRAWING TITLE
SITE LOCATION PLAN AND BLOCK
PLAN



Unit 3b Woodhorn Business Centre
Woodhorn Lane
Oving Chichester
West Sussex PO20 2BX
Tel 01243 774764
www.sloaneandbrown.co.uk

REV DESCRIPTION DATE