



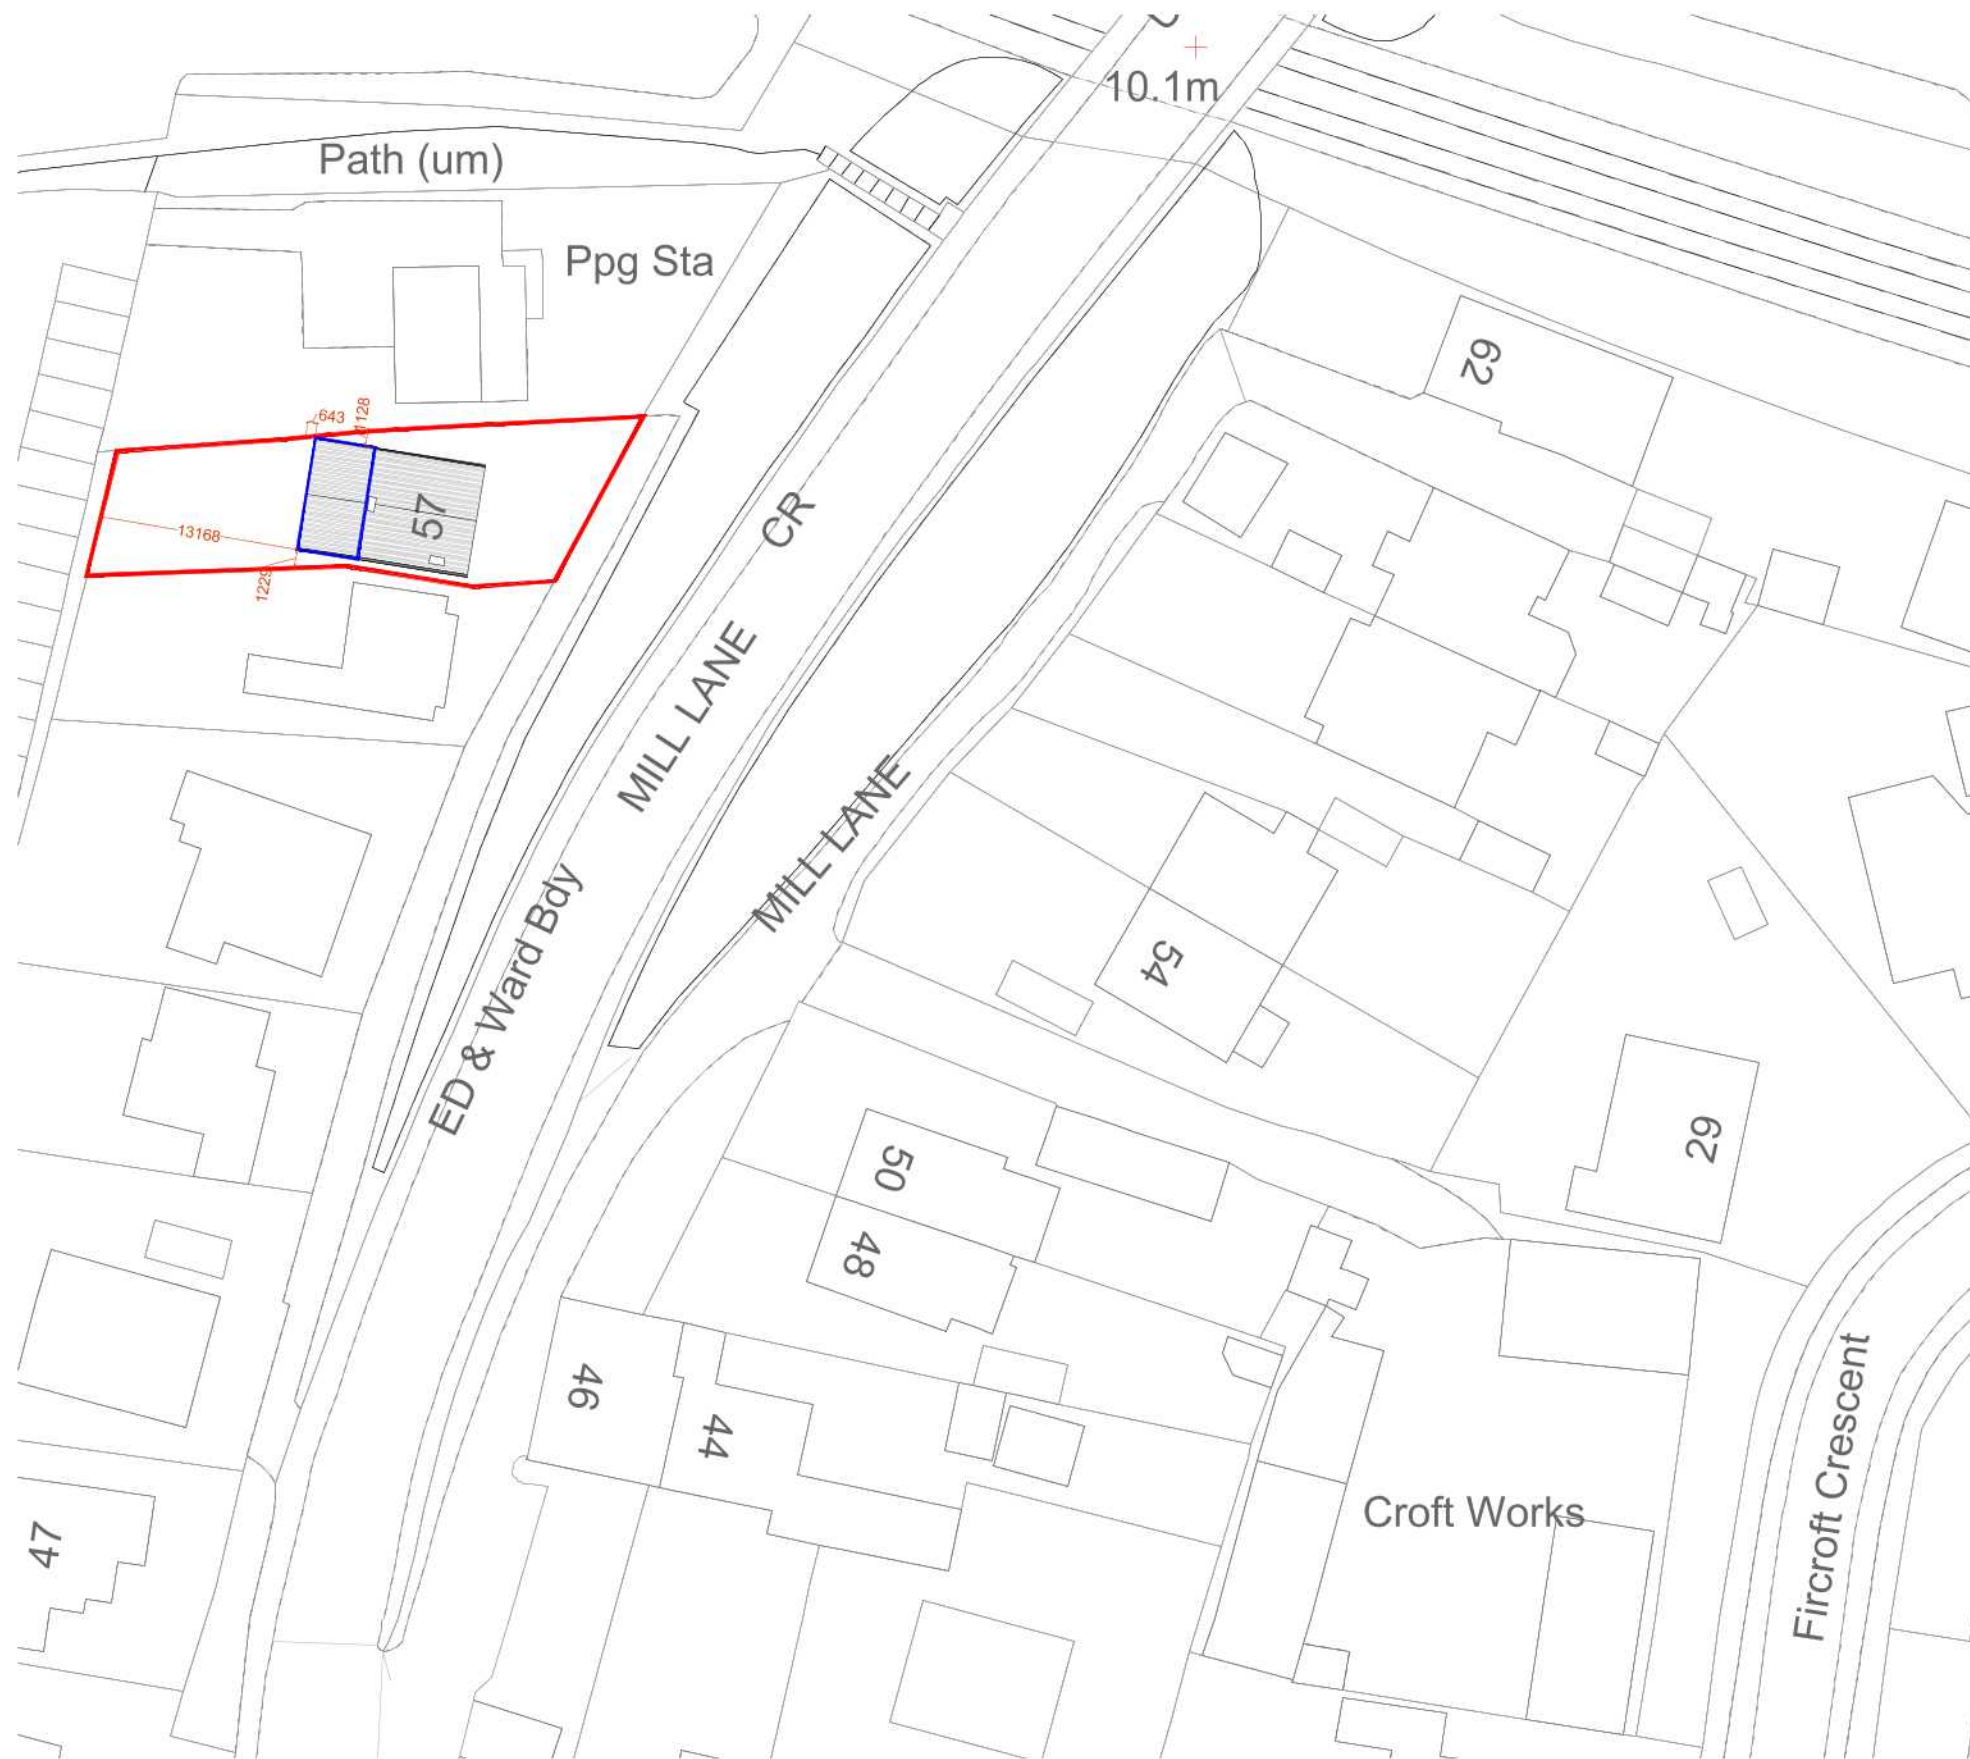

Site Block Plan 1:500

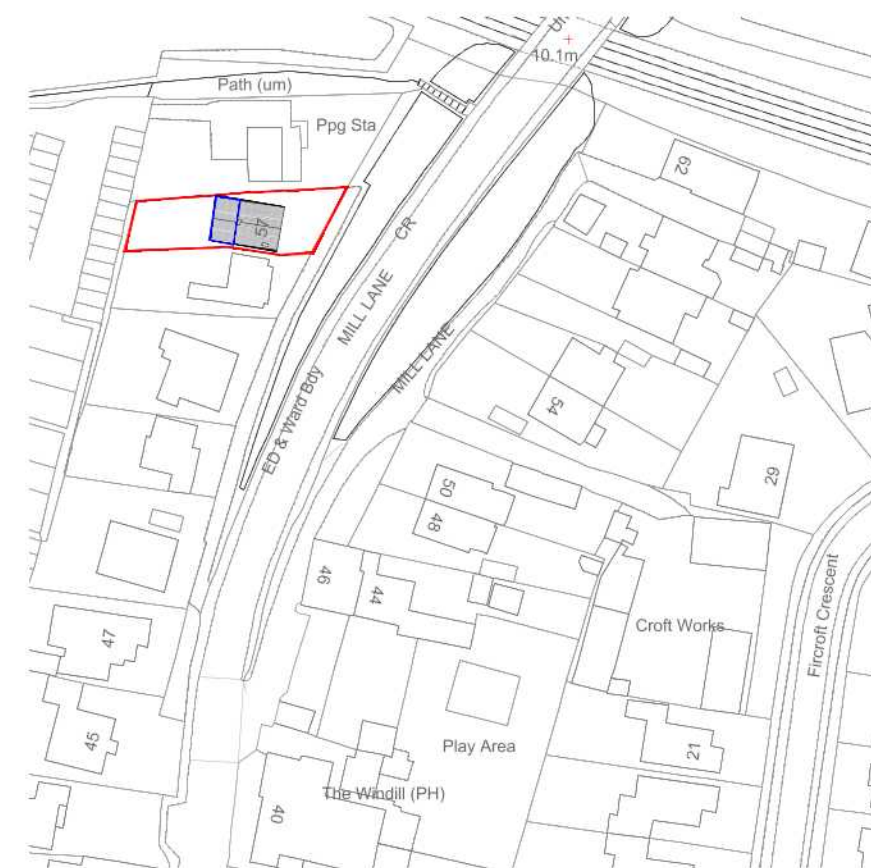

Site Location Plan 1:1250