


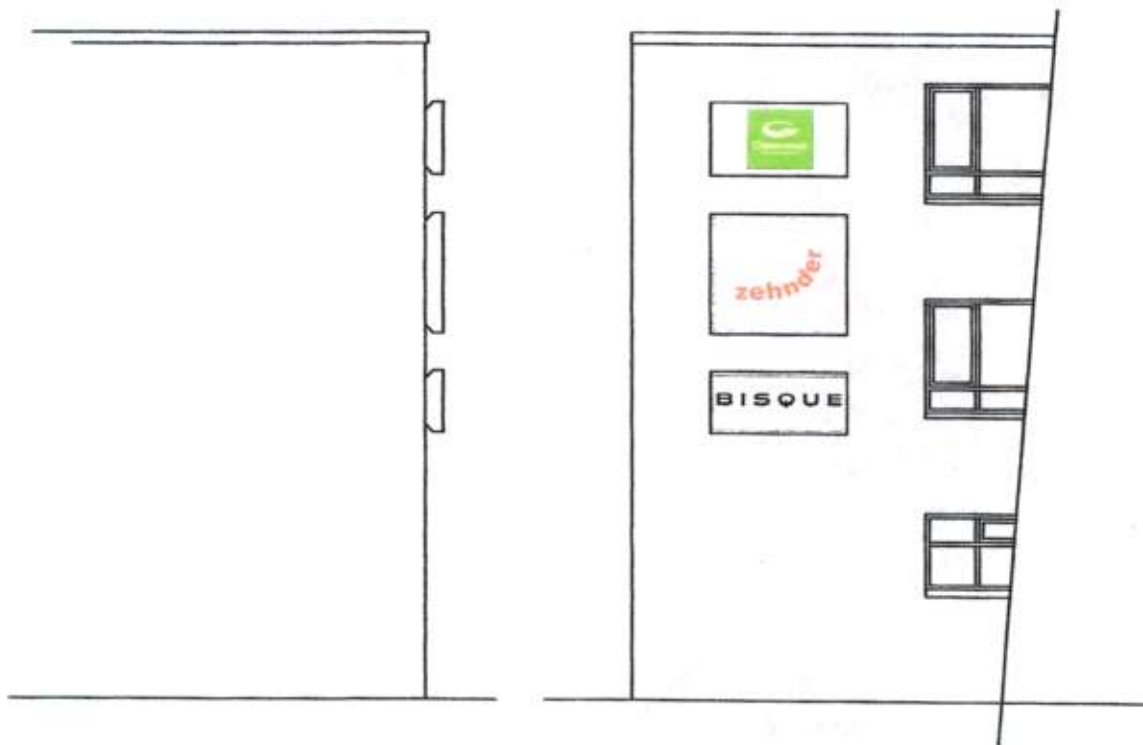

Greenwoods Air Management Ltd.
 Brookside Avenue
 Rustington
 West Sussex
 BN16 3LF

A	1st Issue	K.P.
REV	DESCRIPTION	DRAWN DATE
		IF IN DOUBT - ASK
DRAWN: K.P.		CLIENT: PD
CHECKED:		DATE: 16/1/12
SCALE: 1:100 Printed at A4		PROJECT: Greenwood Air
		DATE:
		TITLE: Wall Signs
COPYRIGHT ©		DRG No: PD2012-06
		REV: B