
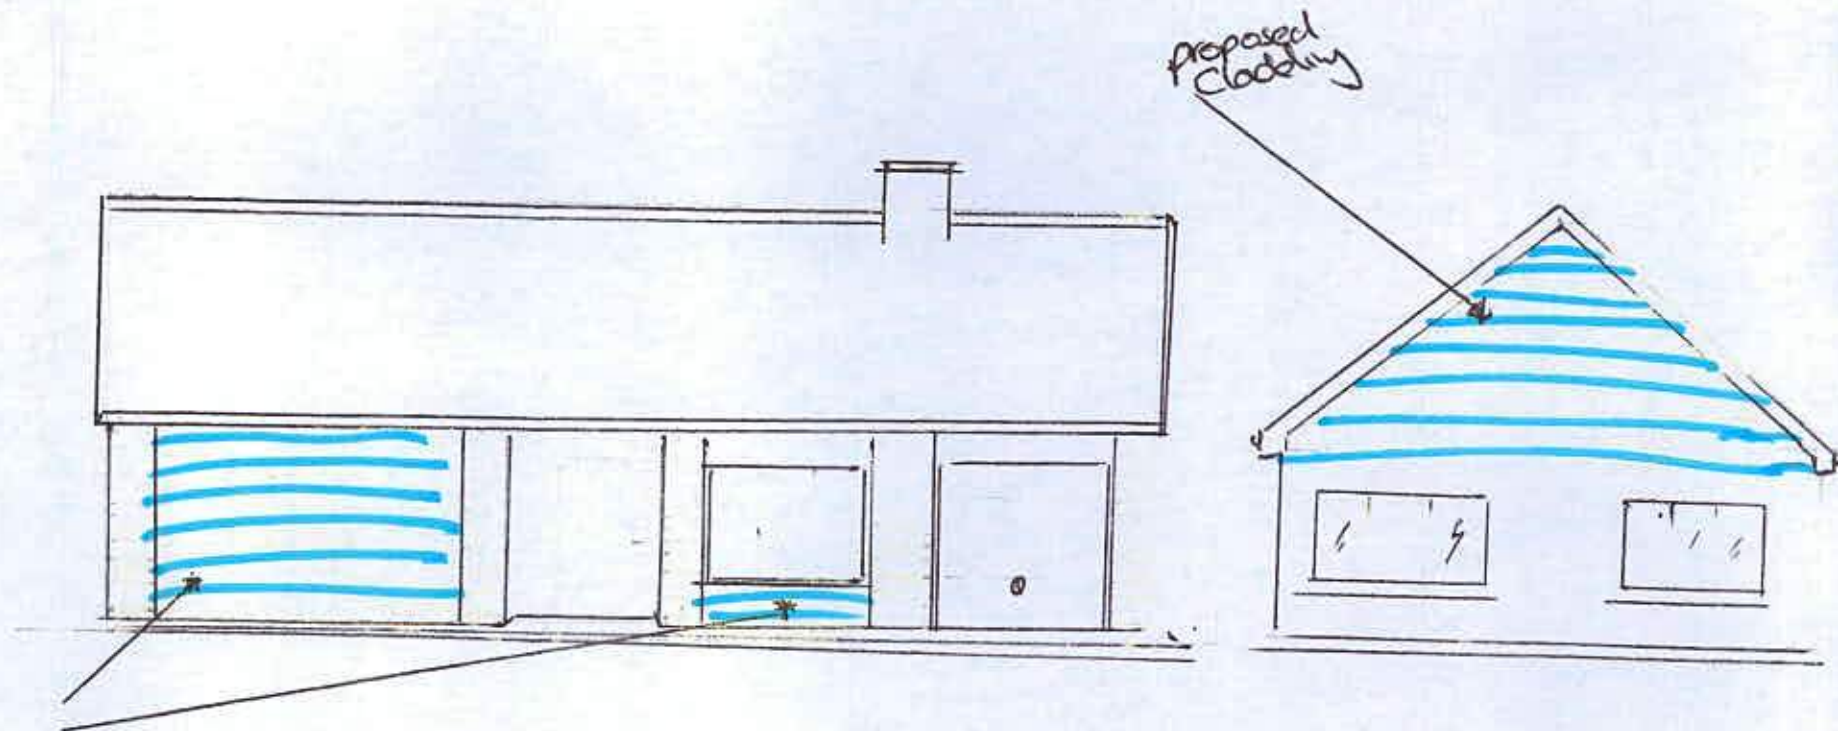


33 Hawke Close

Scale 1:100

front projection

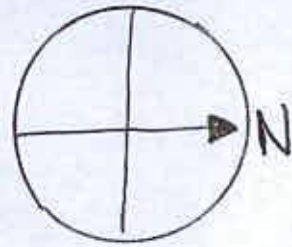

proposed
cladding
both blue