
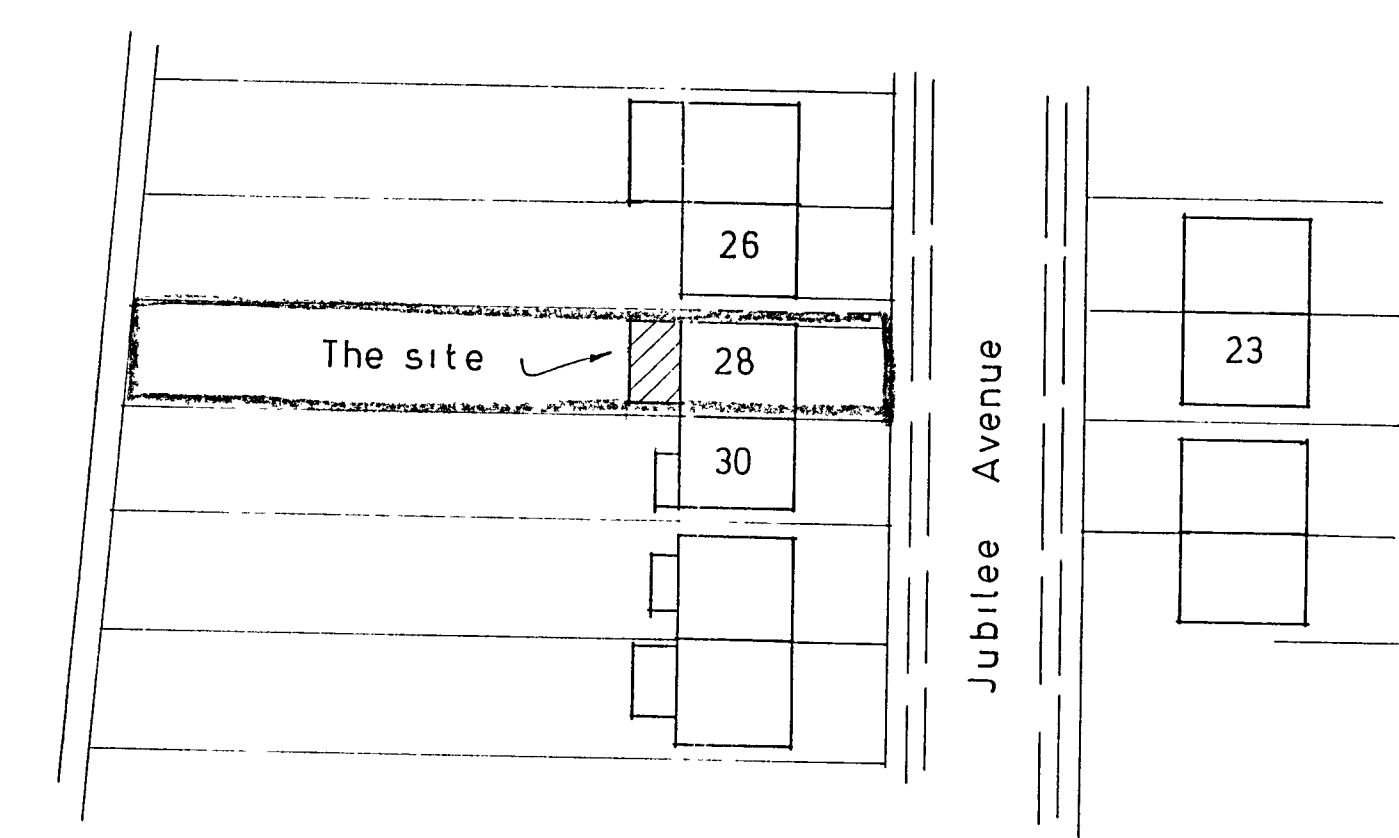
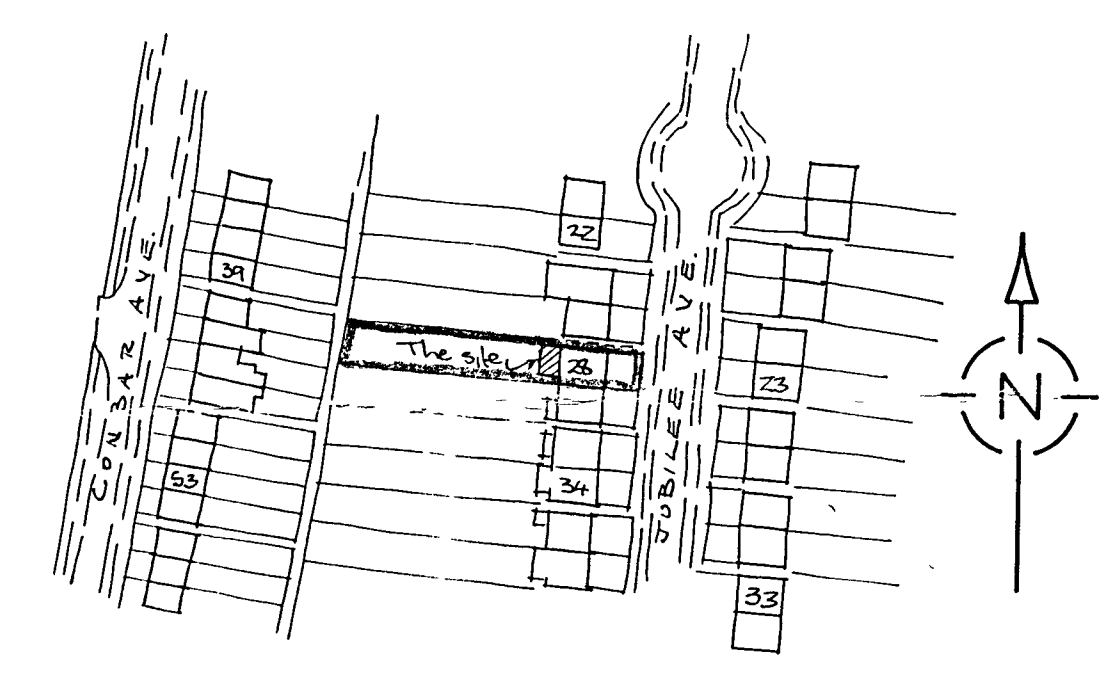
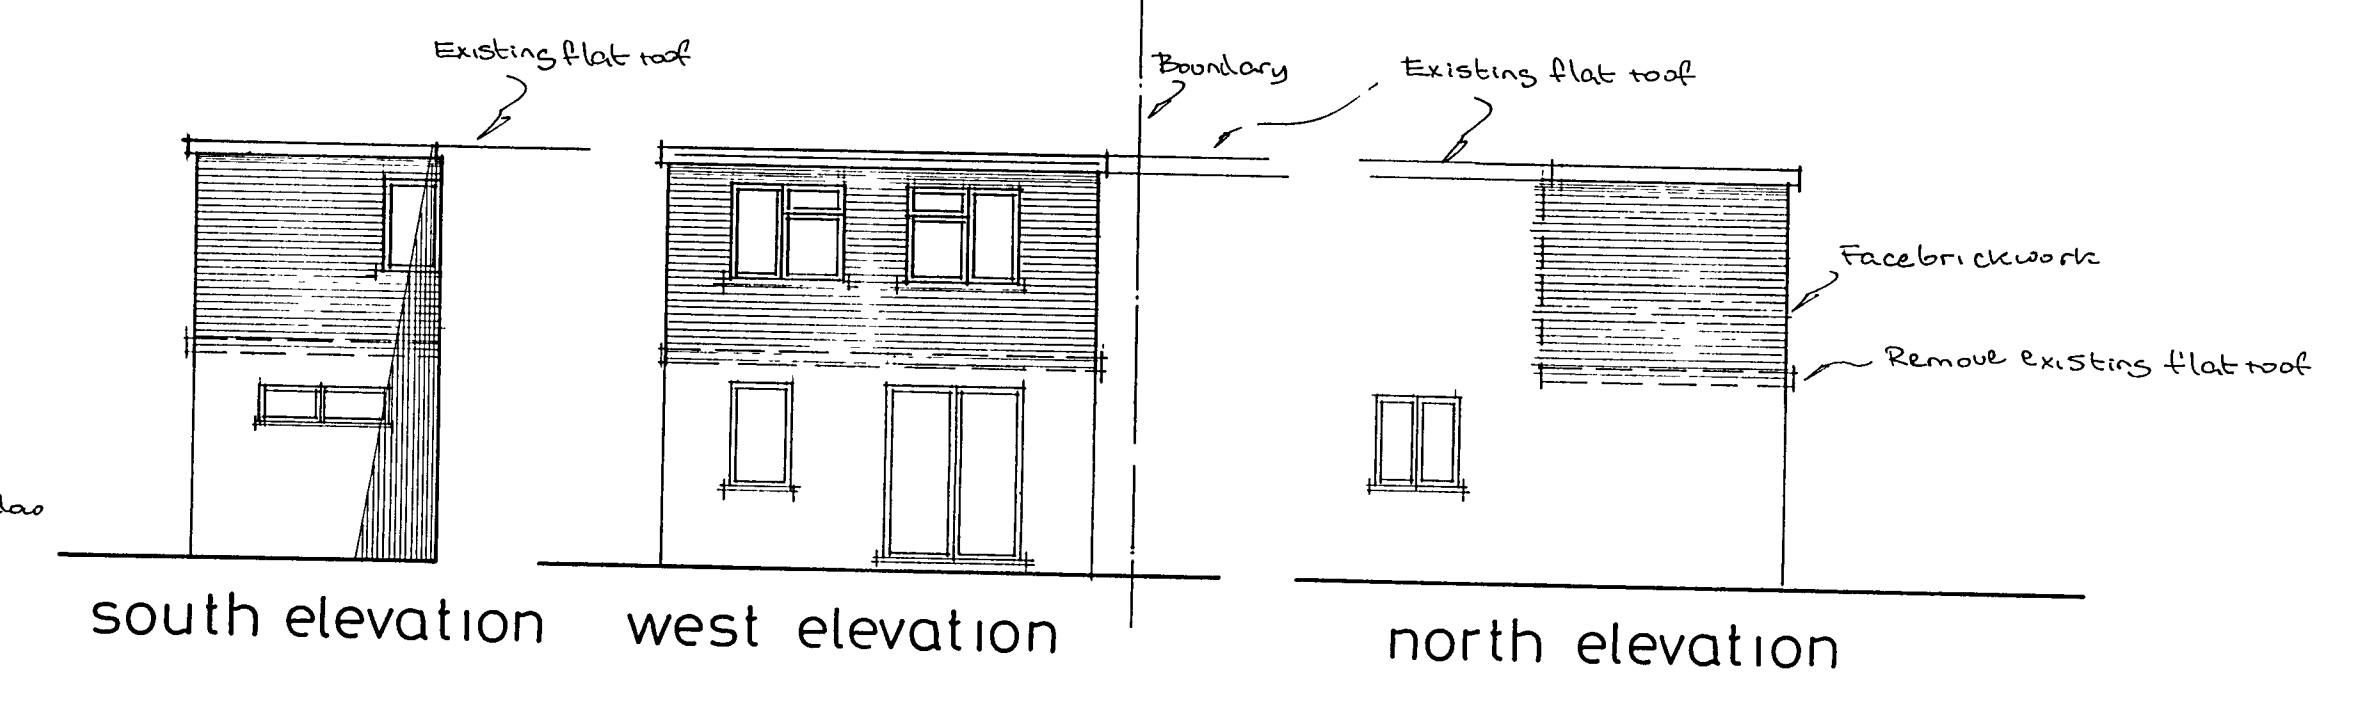
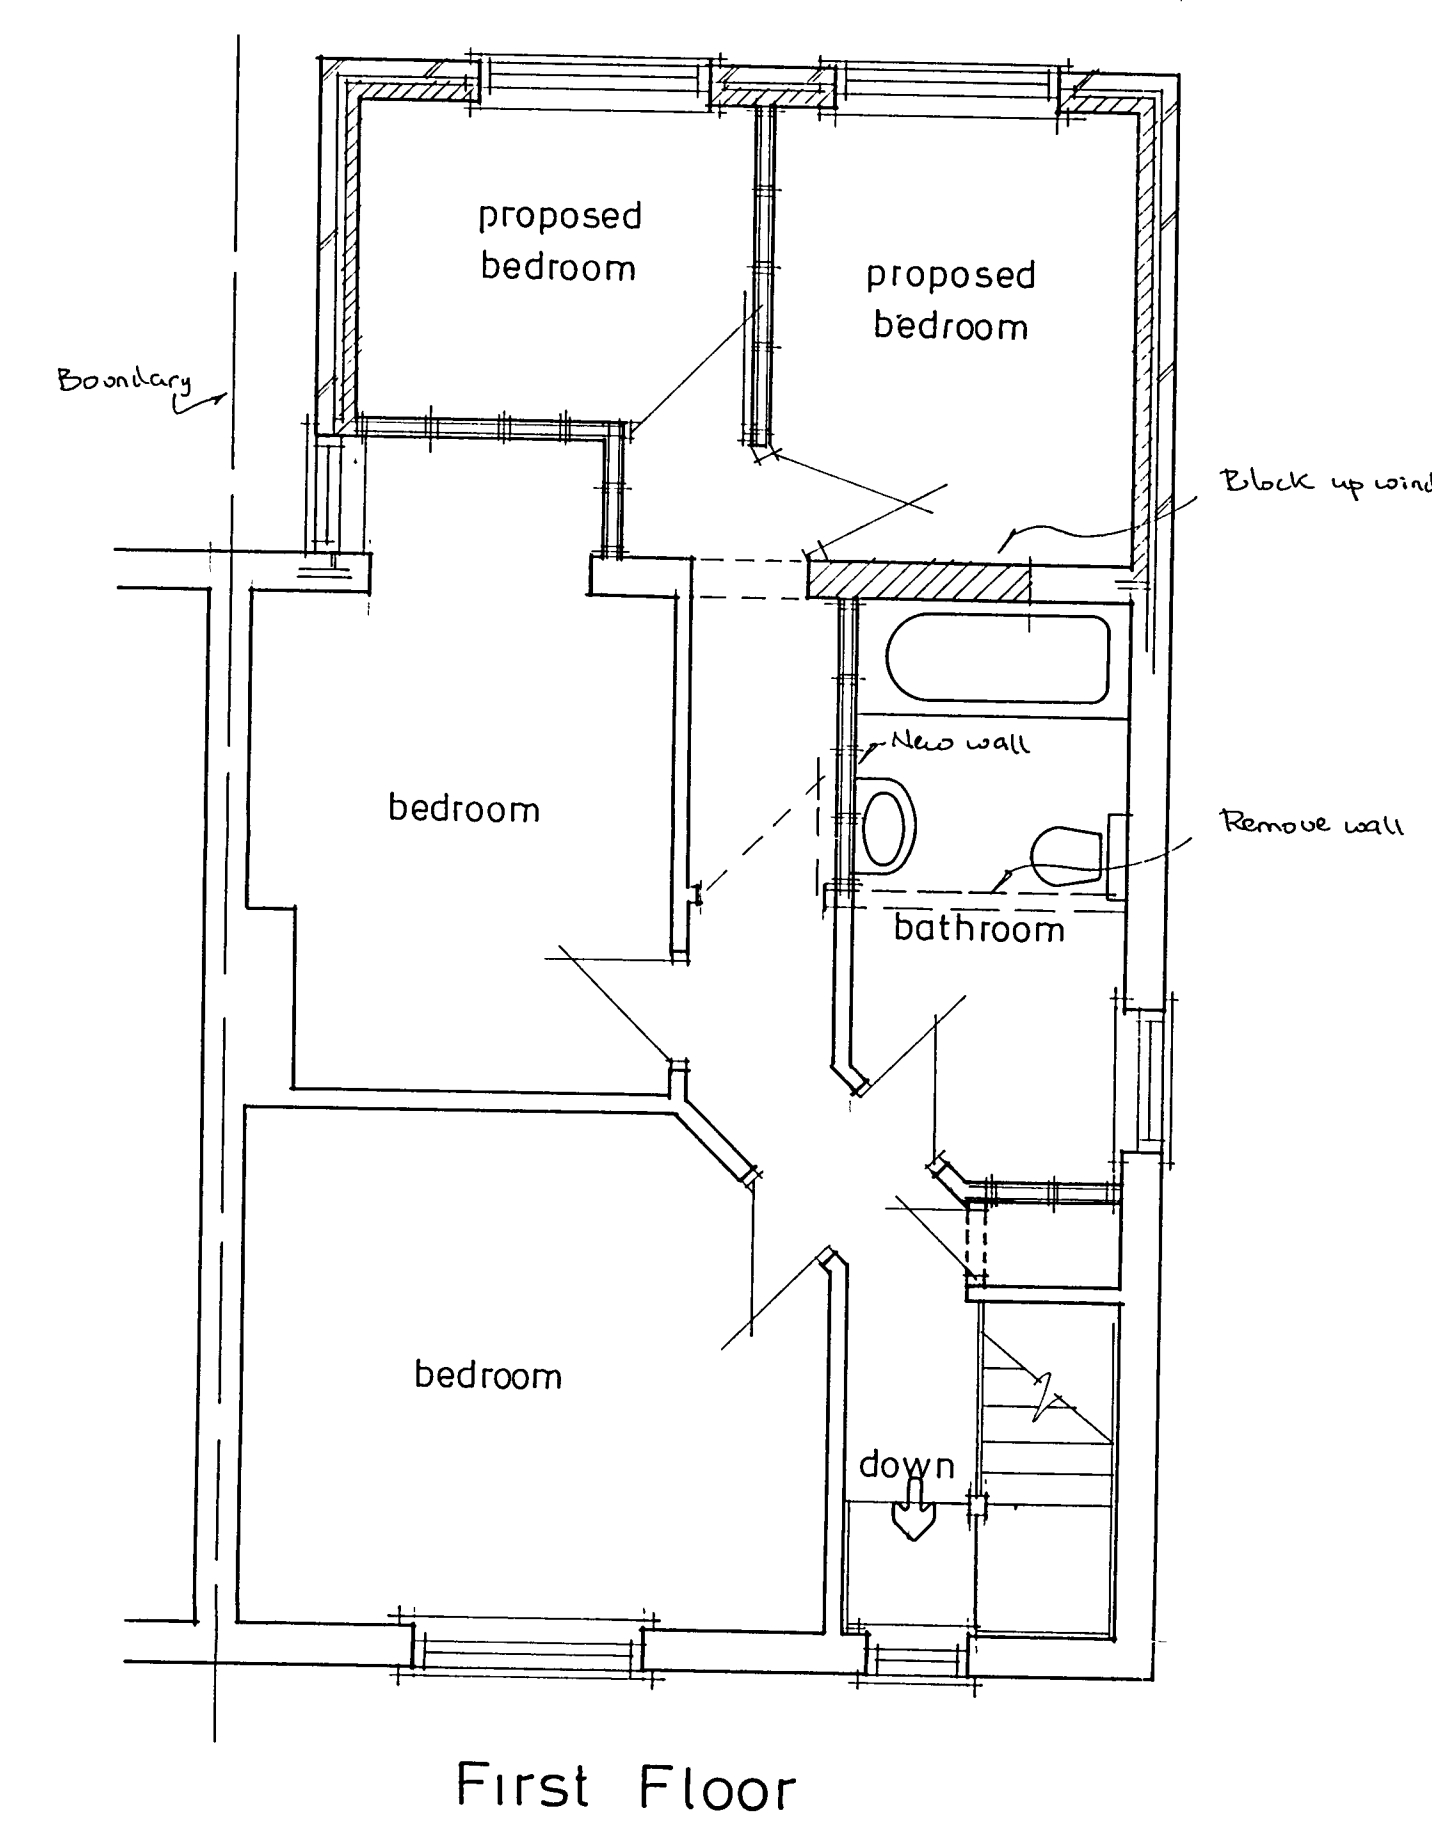


ARUN DISTRICT COUNCIL	
No.	2/6/07
RECEIVED	
S/3/07	

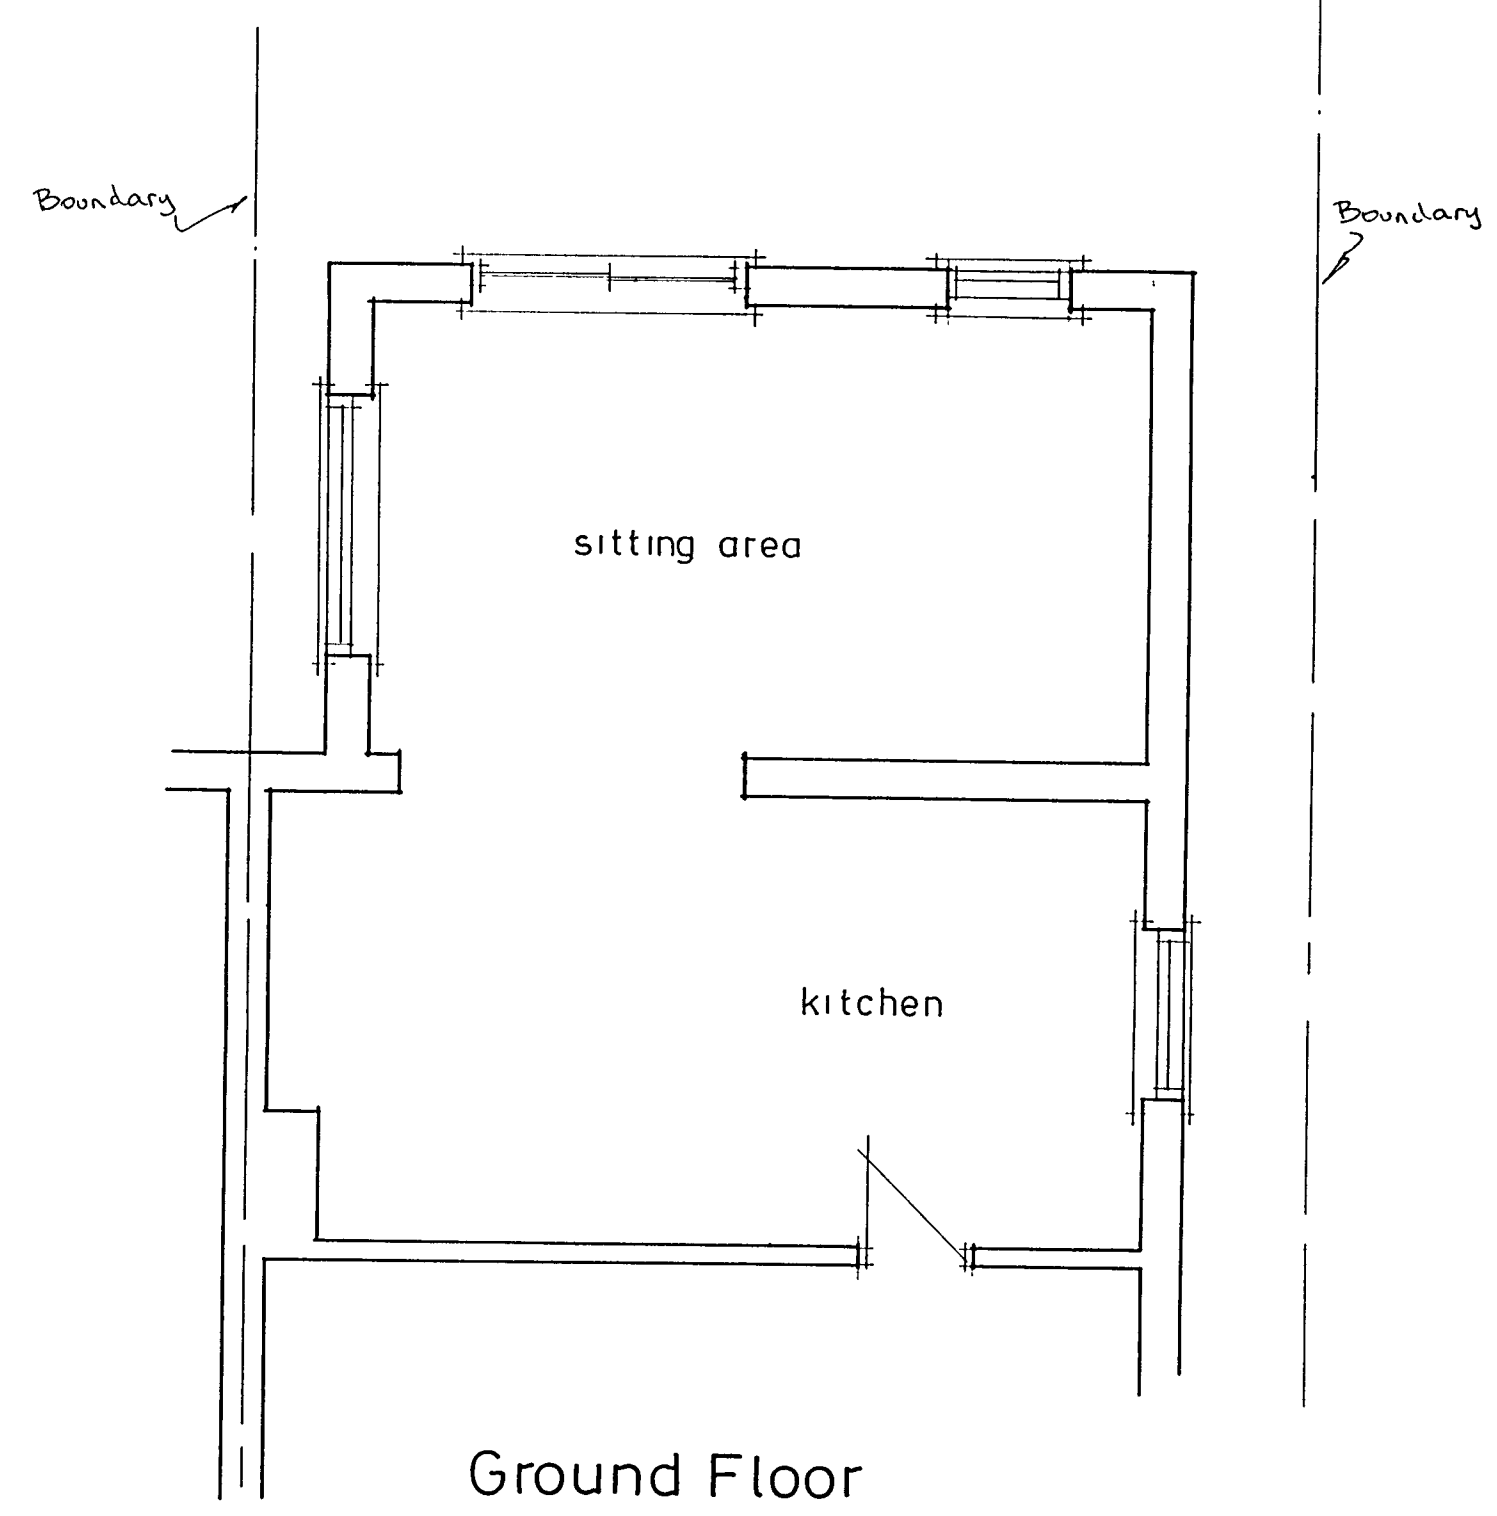

A	Date	Revisions
(C) copyright		
Client Mr & Mrs T. Hatchard		
Job Title Proposed Extension		
Drawing Title 28 Jubilee Avenue Rustington		
Scale 1:50 1:100		
Date	Drawn by	
Orig No. 477/01		Rev.