



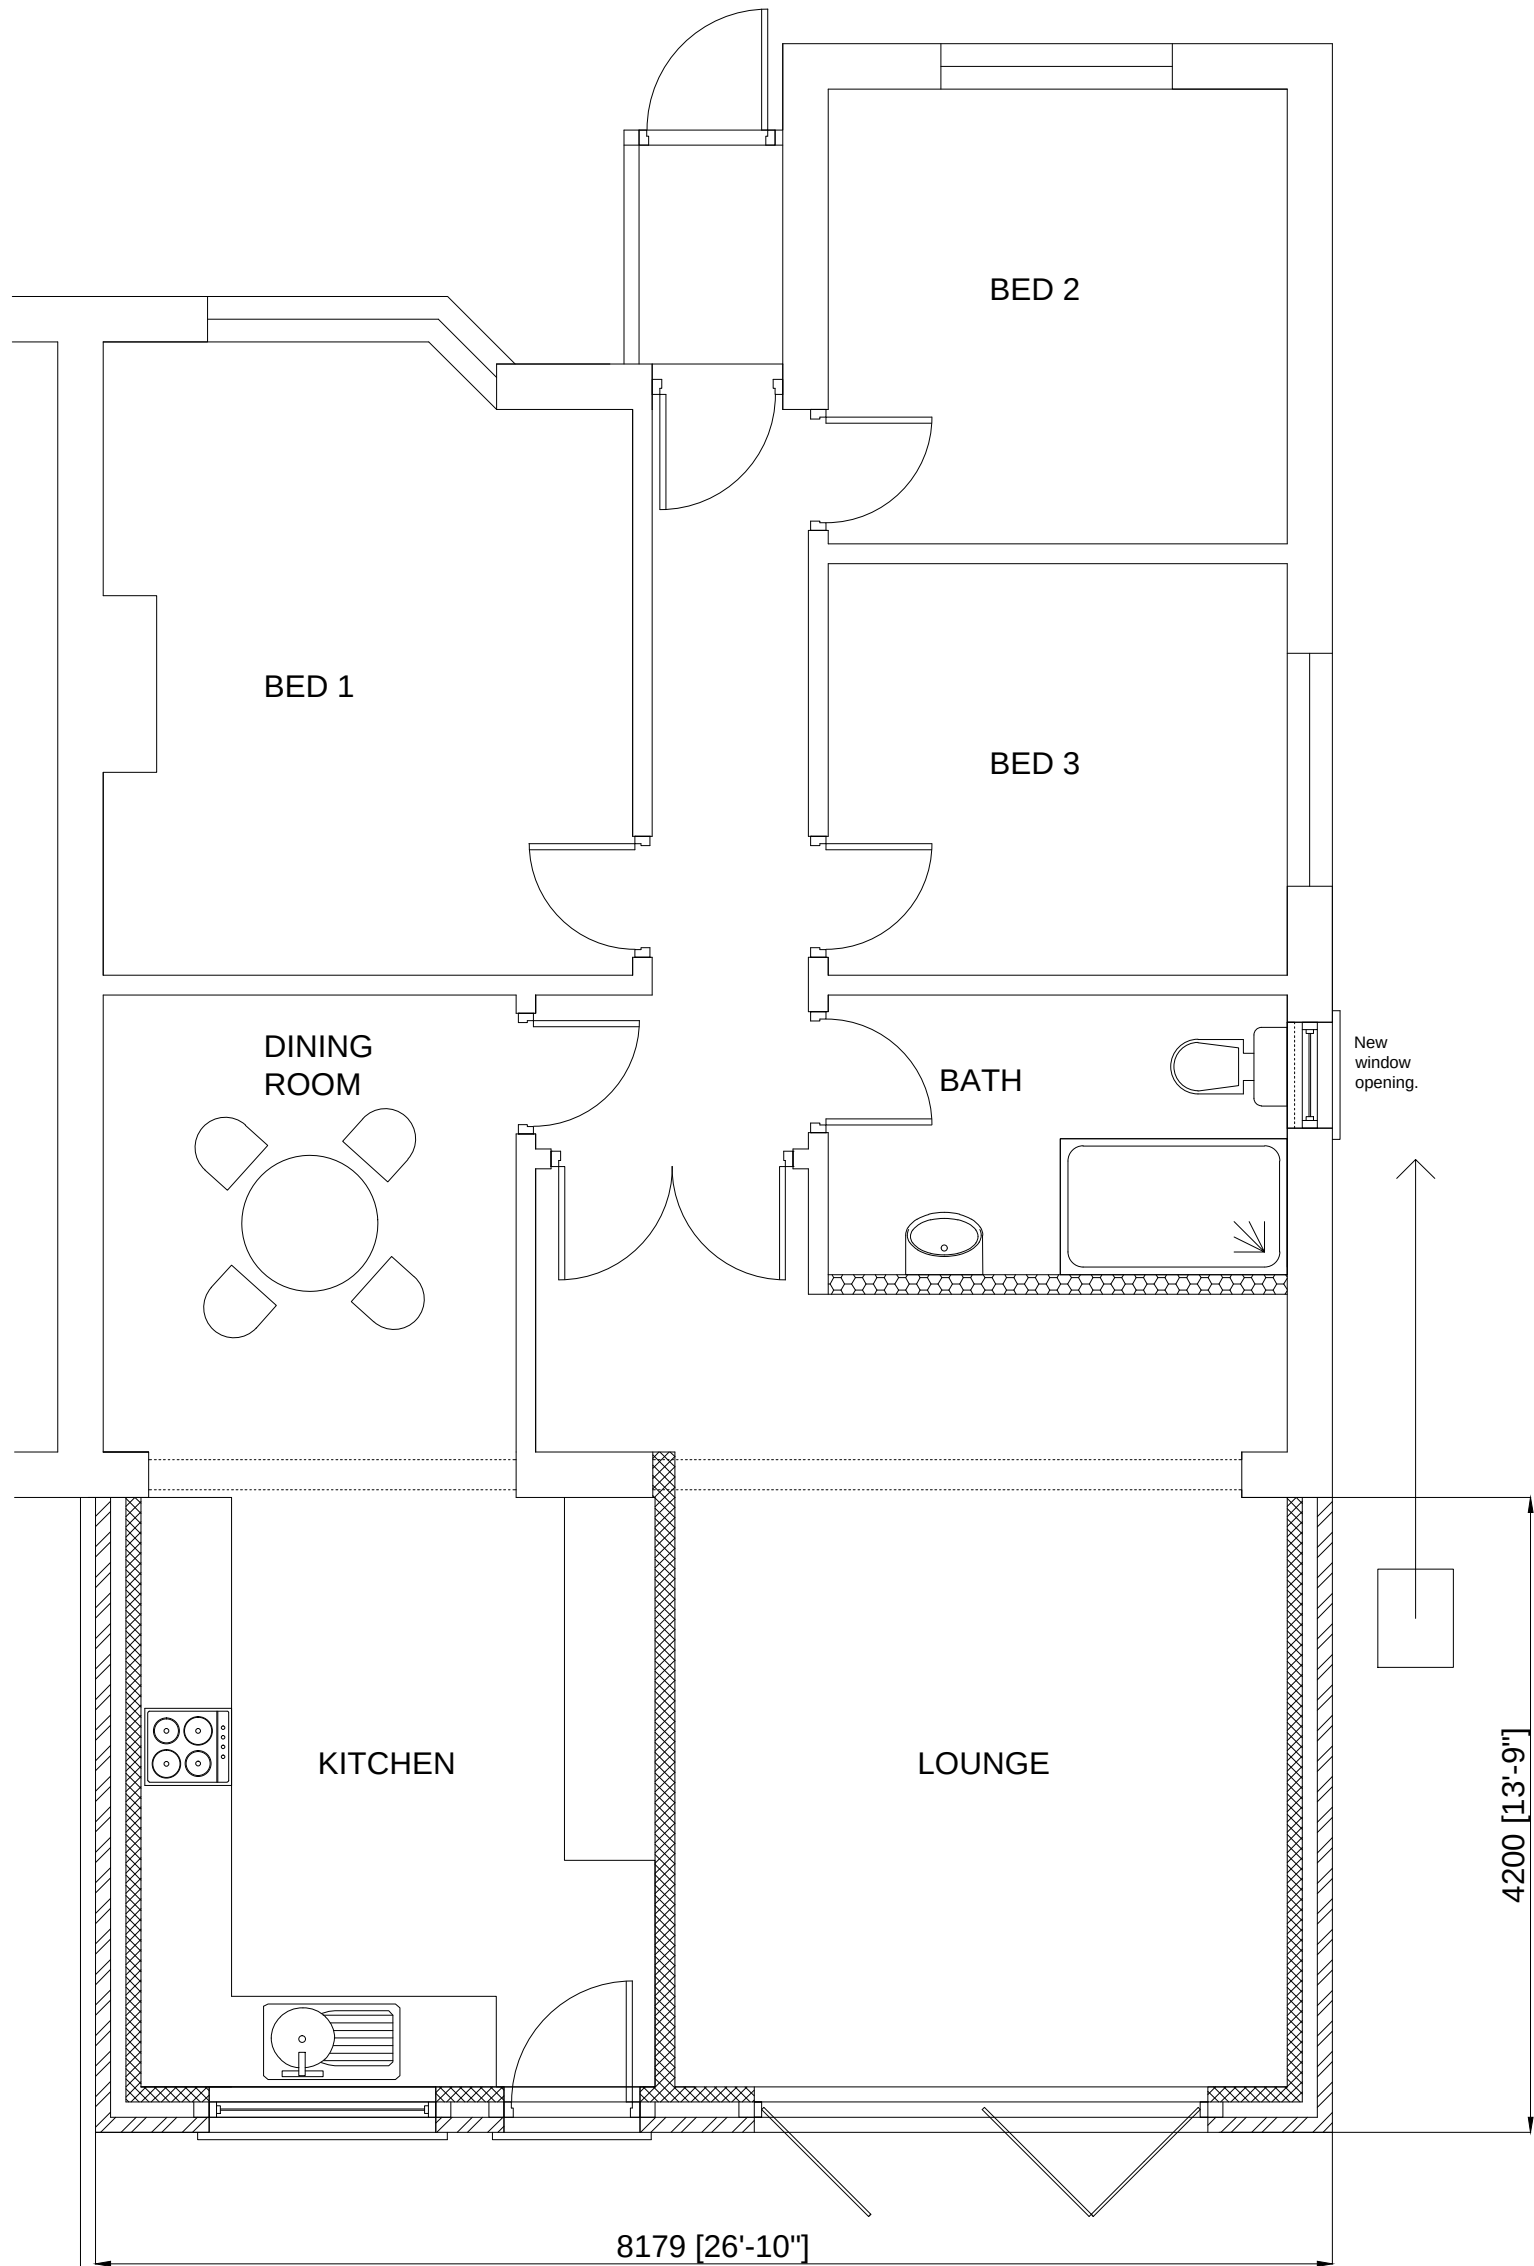

Scale
0

5m

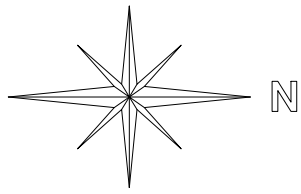

Michael Pearce & Associates Ltd
Chartered Surveyors - Architectural Consultants
Tel 01903 786839 Mob 07812 195560

REAR EXTENSION & ALTERATIONS
6 WAVERLEY ROAD, RUSTINGTON.
WEST SUSSEX. BN16 2DX.

DRW NO 2a SCALE 1/50
PROPOSED GROUND FLOOR PLAN