


Scale

0

5m

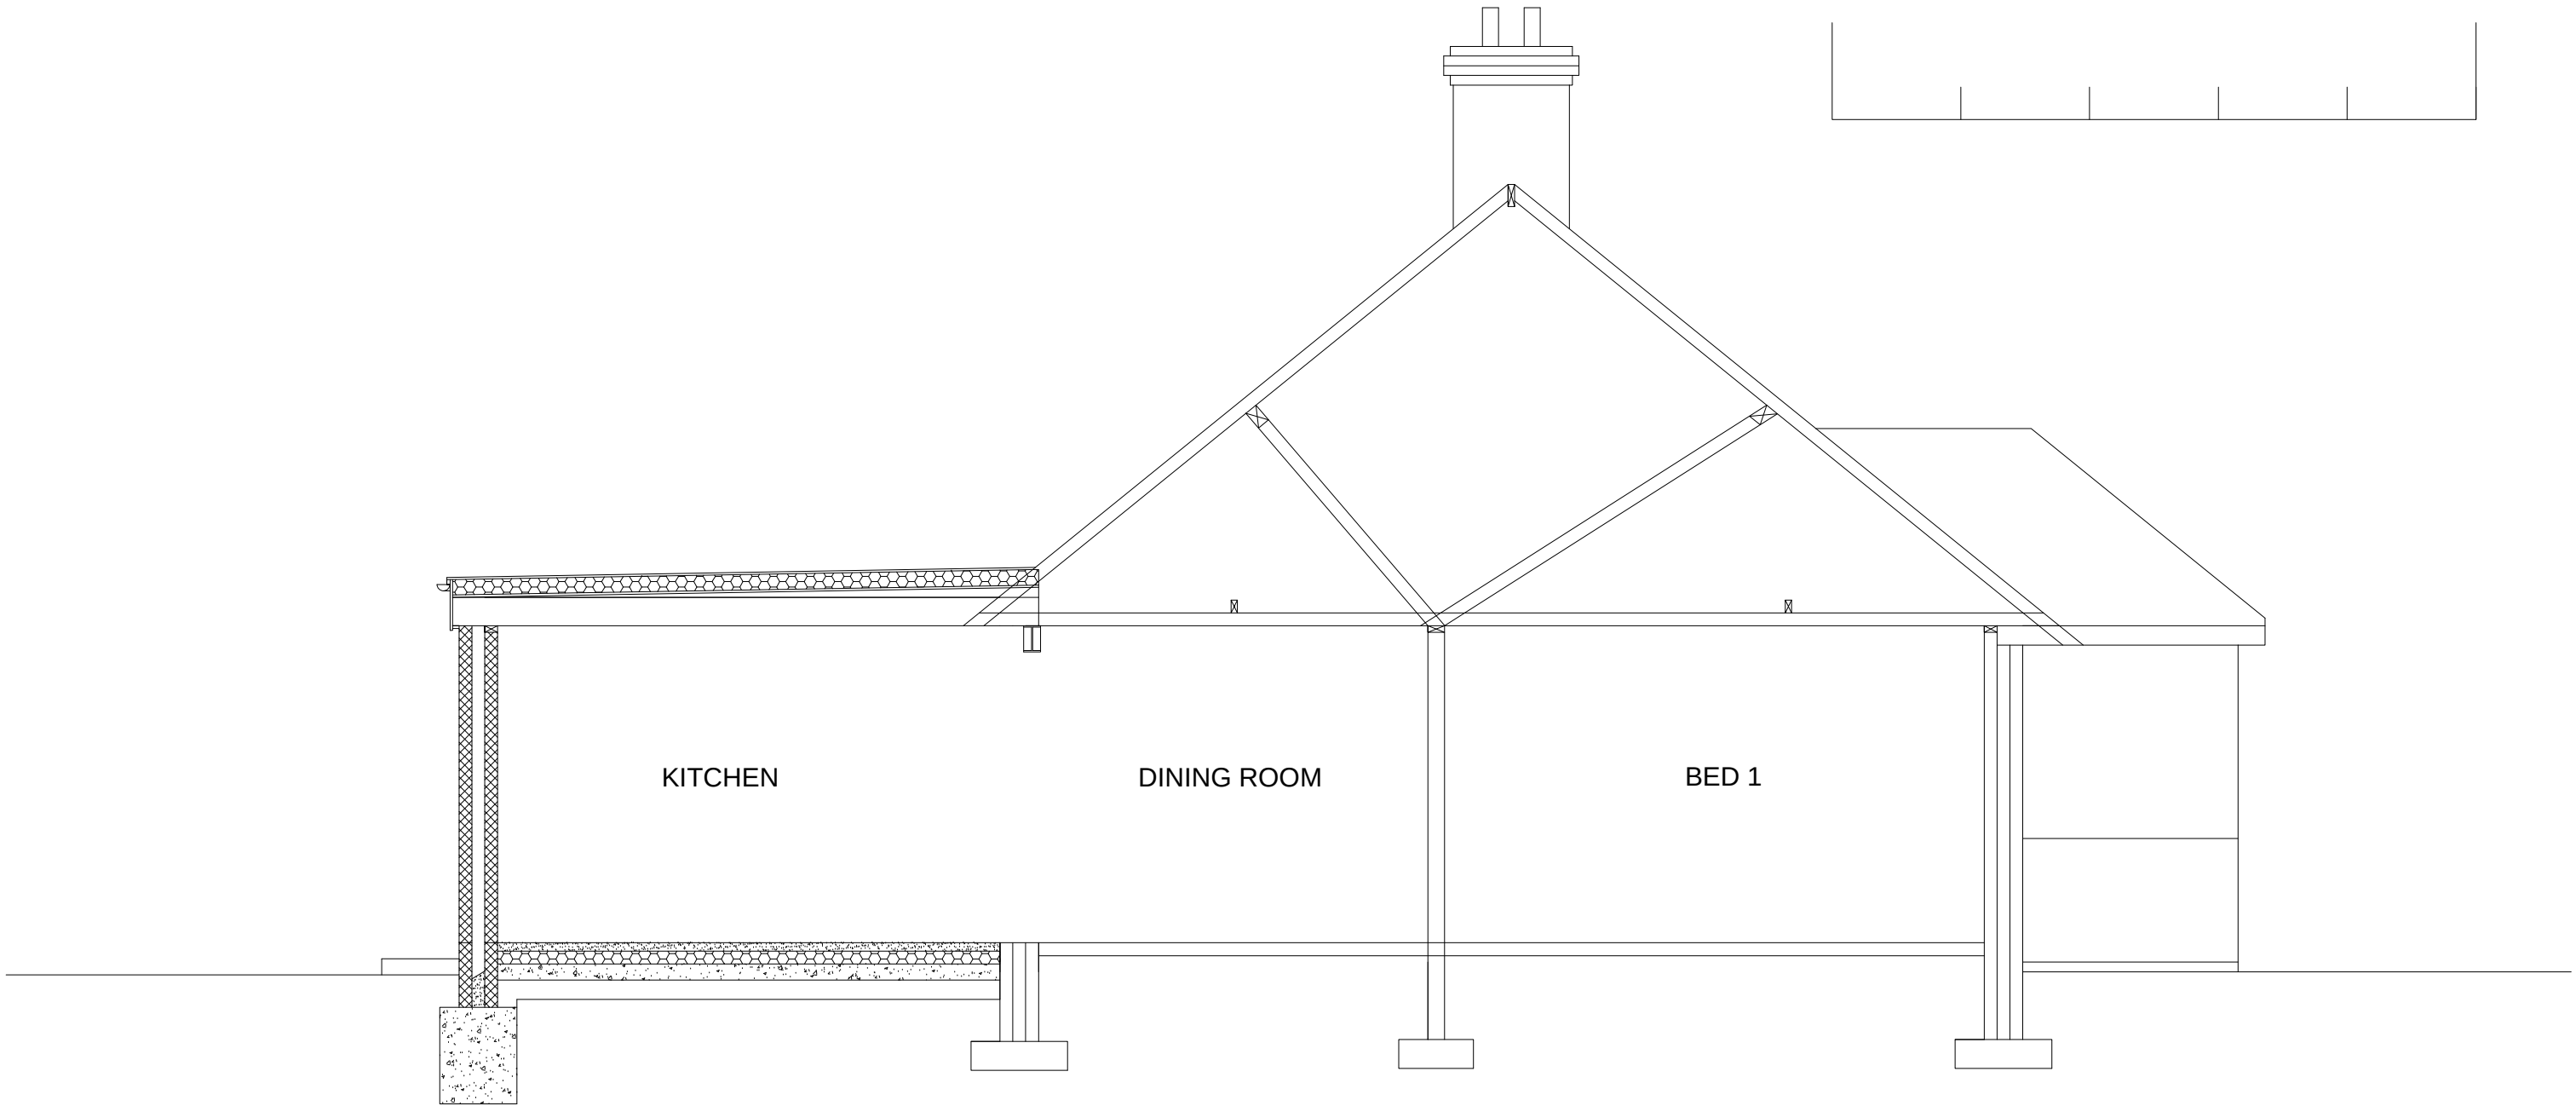

Michael Pearce & Associates Ltd
Chartered Surveyors - Architectural Consultants
47 Sea Lane Gardens, Ferring. West Sussex. BN12 5EQ.

Tel 01903 786839
Mob 07812 195560
e-mail:michael@mpa-surveyors.co.uk

REAR EXTENSION & ALTERATIONS
6 WAVERLEY ROAD, RUSTINGTON.
WEST SUSSEX. BN16 2DX.

DRW NO 6 SCALE 1/50 (A3)
SECTION