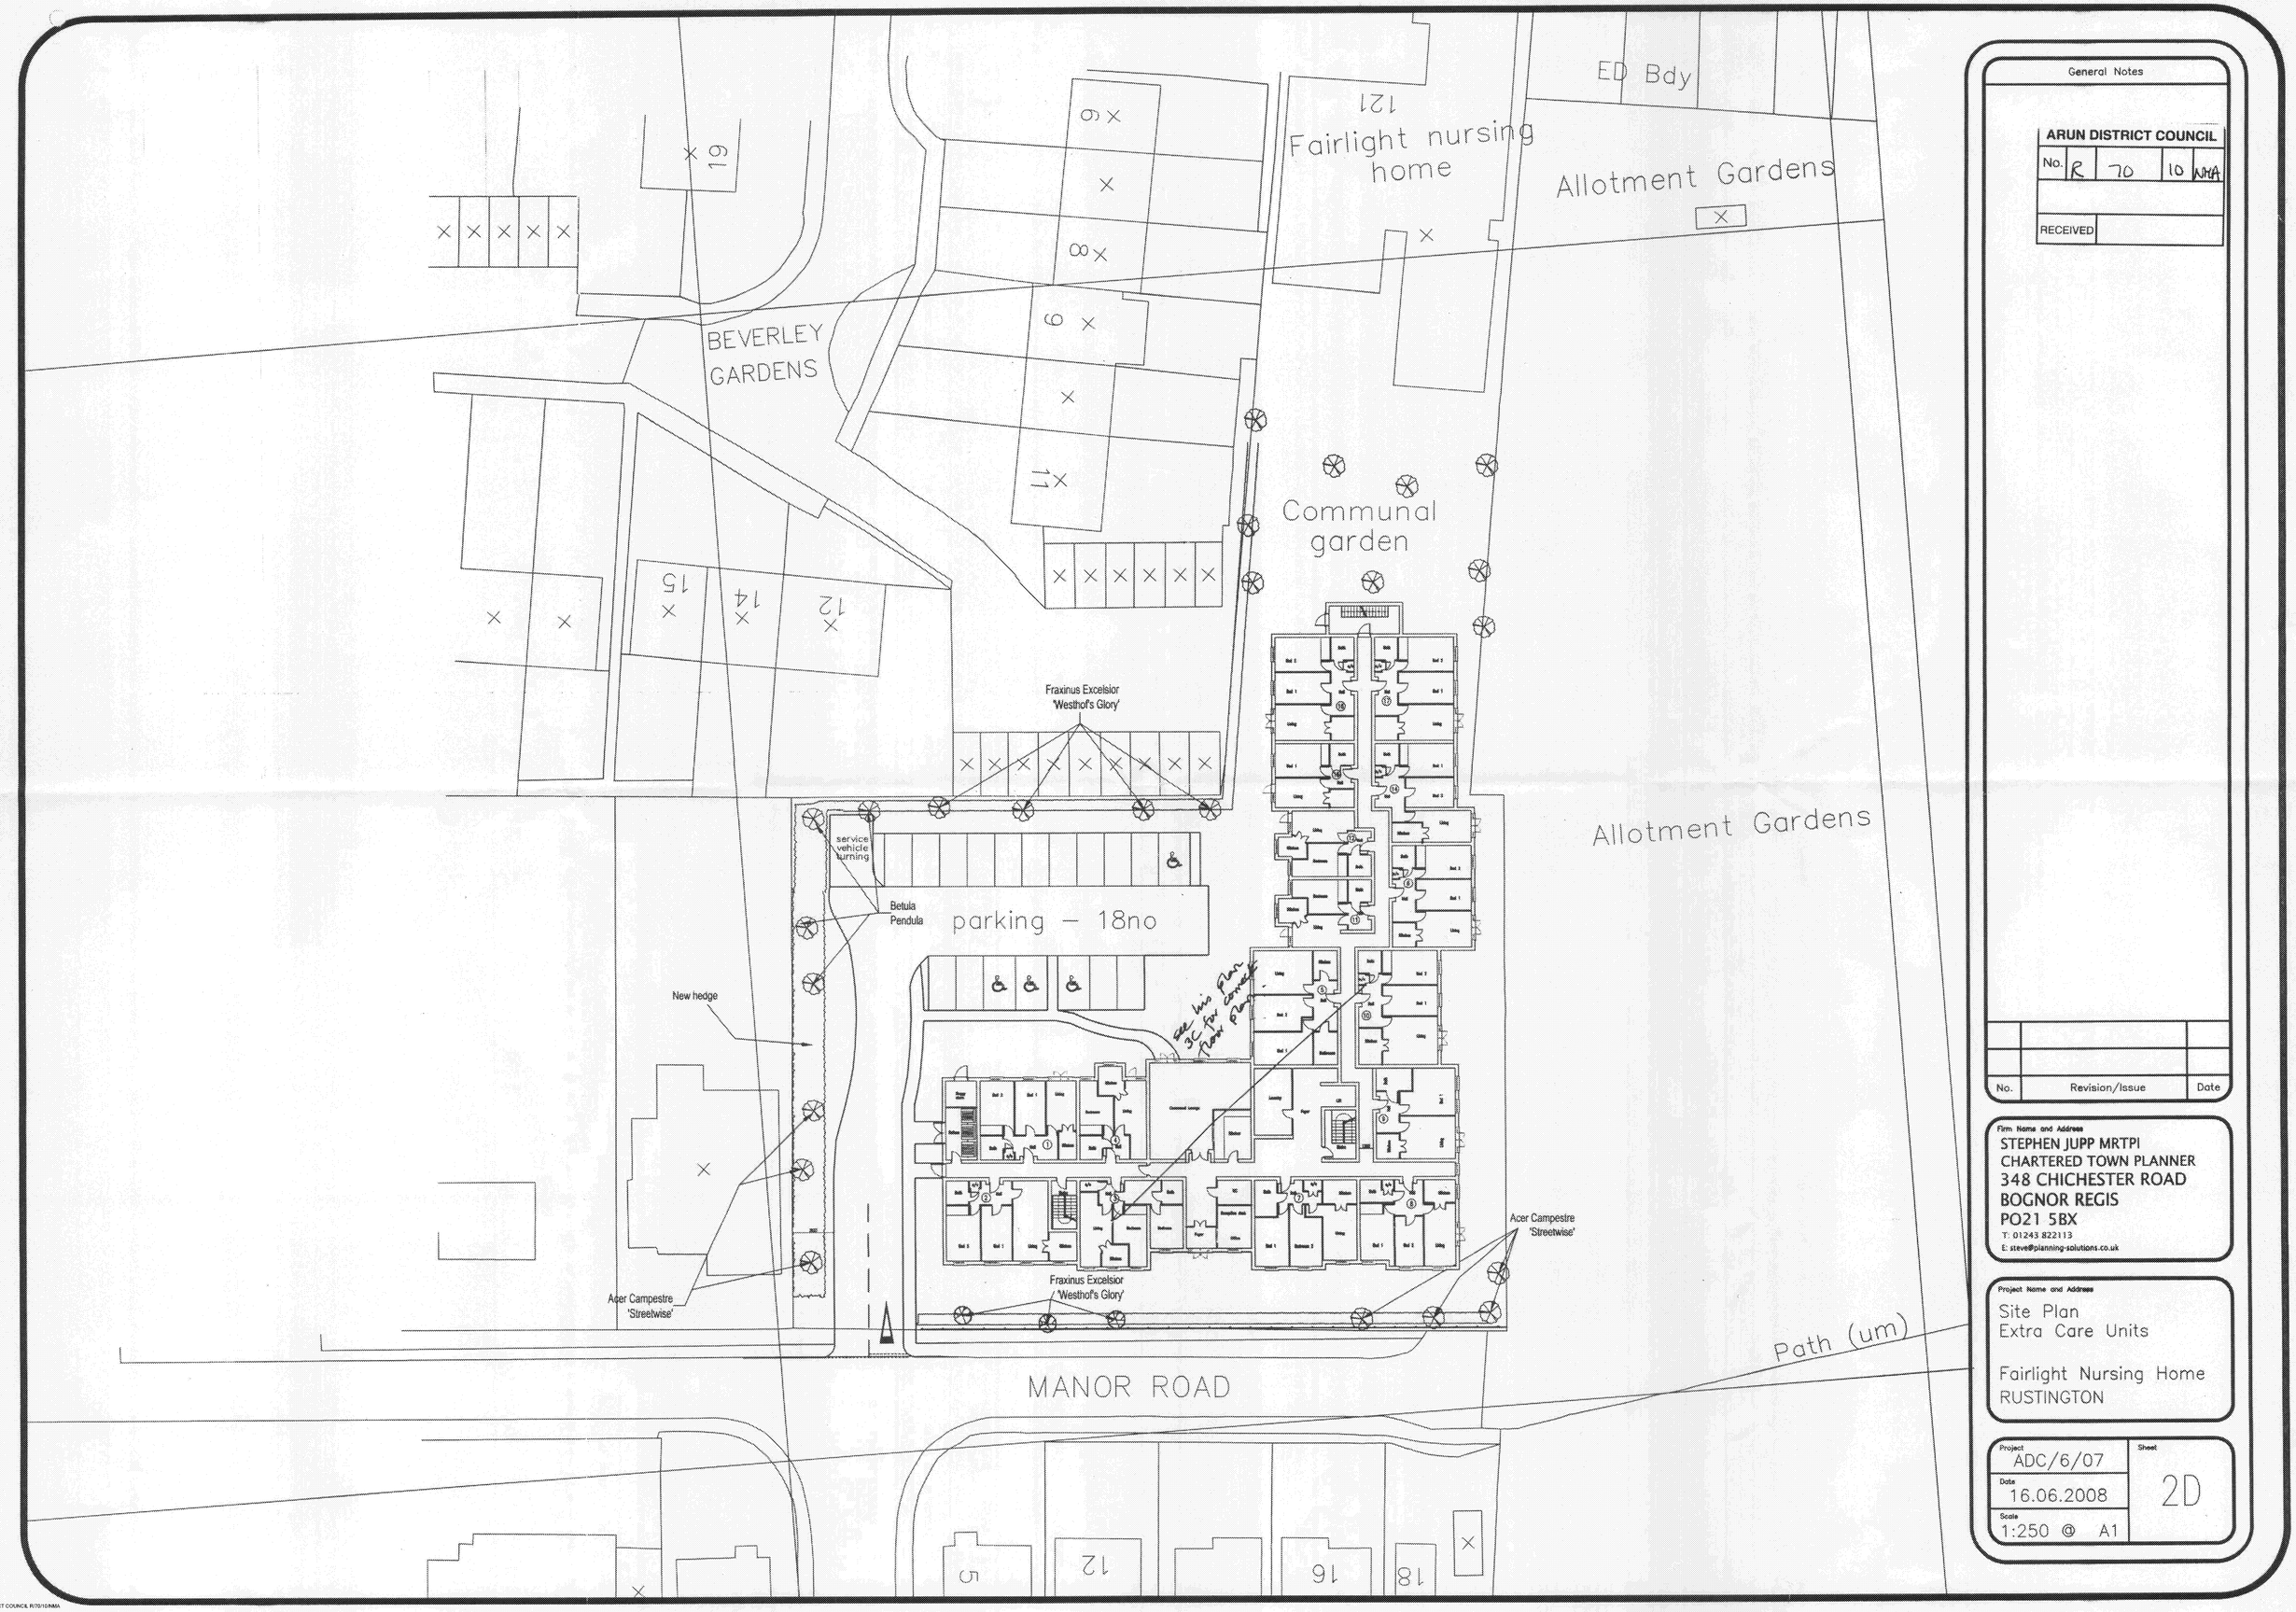


General Notes

ARUN DISTRICT COUNCIL

No. R 70 10 NHA

RECEIVED

No.	Revision/Issue	Date

Firm Name and Address

STEPHEN JUPP MRTPI
CHARTERED TOWN PLANNER
348 CHICHESTER ROAD
BOGNOR REGIS
PO21 5BX
T: 01243 822113
E: steve@planning-solutions.co.uk

Project Name and Address

Site Plan
Extra Care Units

Fairlight Nursing Home
RUSTINGTON

Project	ADC/6/07
Date	16.06.2008
Scale	1:250 @ A1
Sheet	2D

ARUN DISTRICT COUNCIL R/70/10/NHA