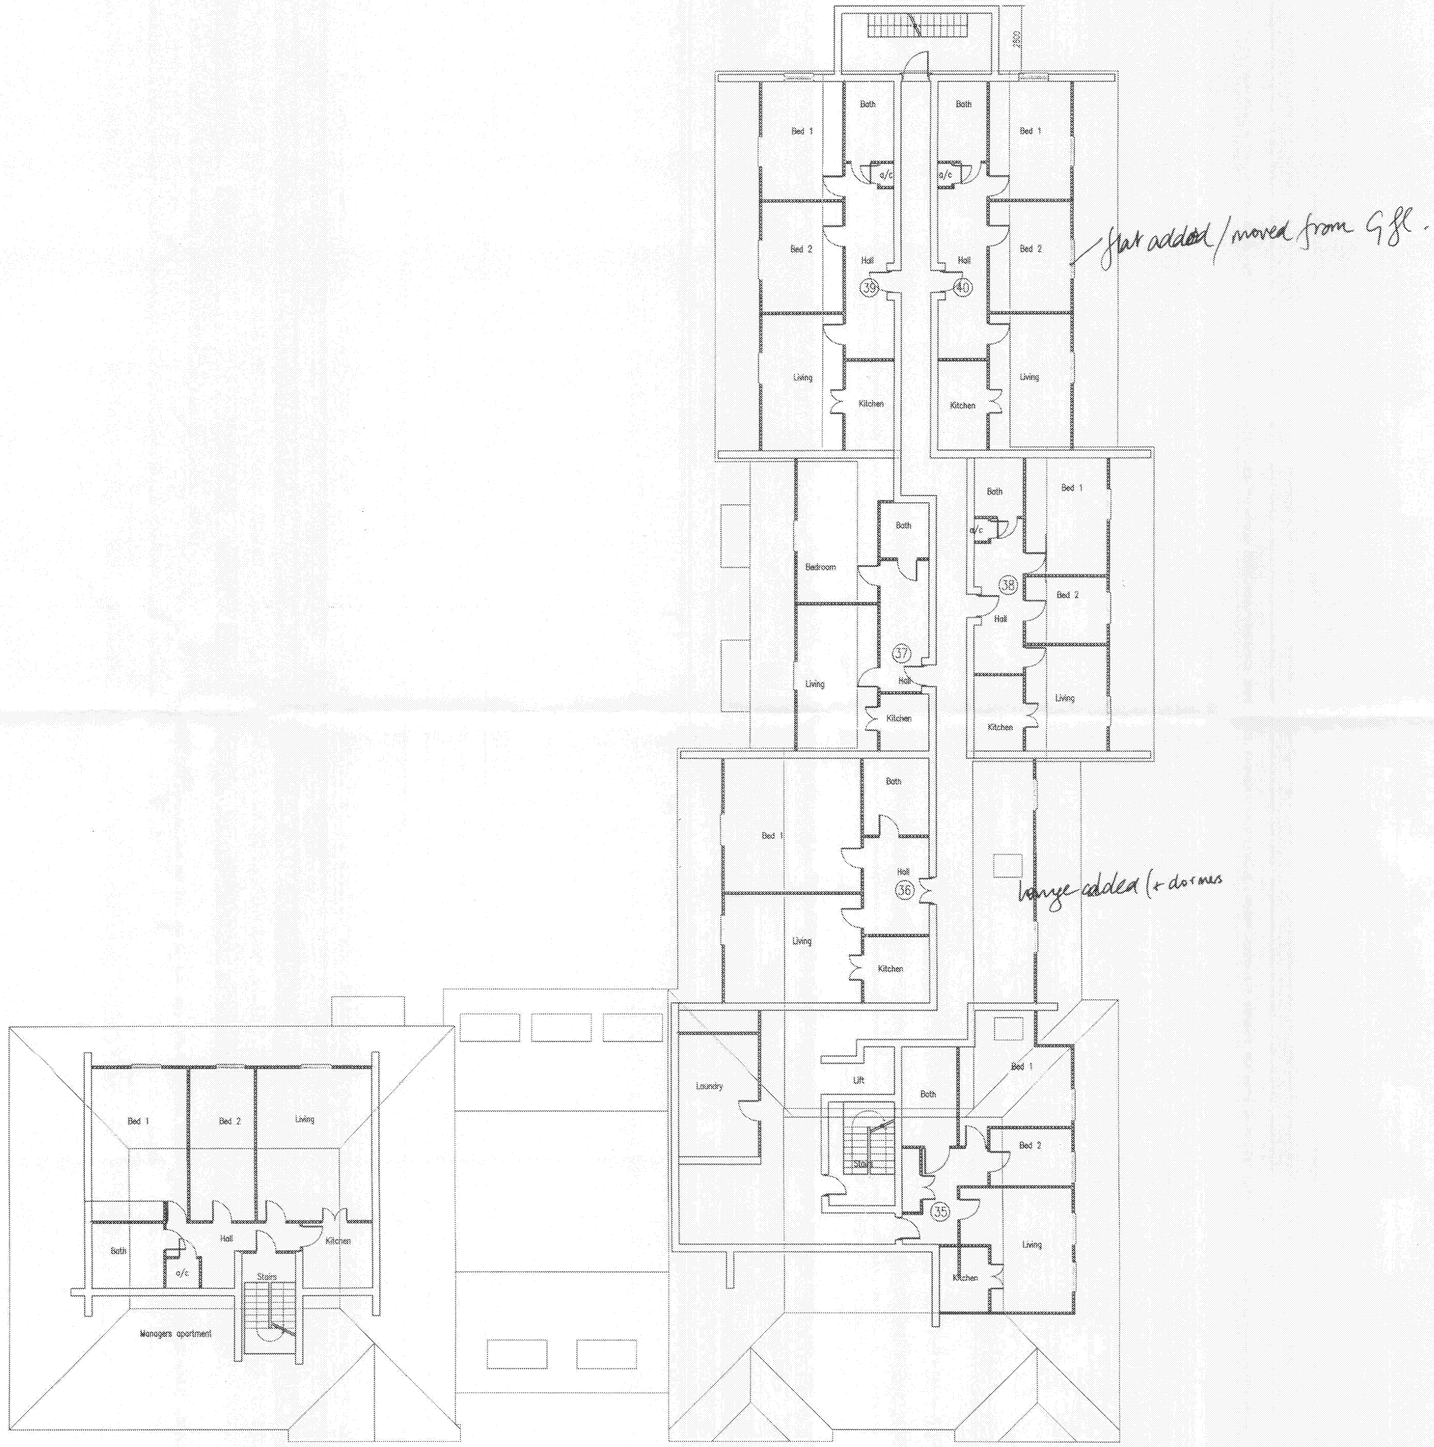


General Notes

ARUN DISTRICT COUNCIL

No.	R	70	10	NHA
RECEIVED				

No.	Revision/Issue	Date

Firm Name and Address
STEPHEN JUPP MRTPI
CHARTERED TOWN PLANNER
348 CHICHESTER ROAD
BOGNOR REGIS
PO21 5BX
T: 01243 822113
E: steve@planning-solutions.co.uk

Project Name and Address

Second Floor Plan
Extra Care Units

Fairlight Nursing Home
RUSTINGTON

Project	Sheet
ADC/6/07	5B
Date: 16.06.2008	
Scale: 1:125 @ A1	

ARUN DISTRICT COUNCIL R/70/10/NHA