


57 North Lane
Rustington
BN16 3PP

Plans as passed
R/217/10
Showing in green
The not yet built
Garden Room

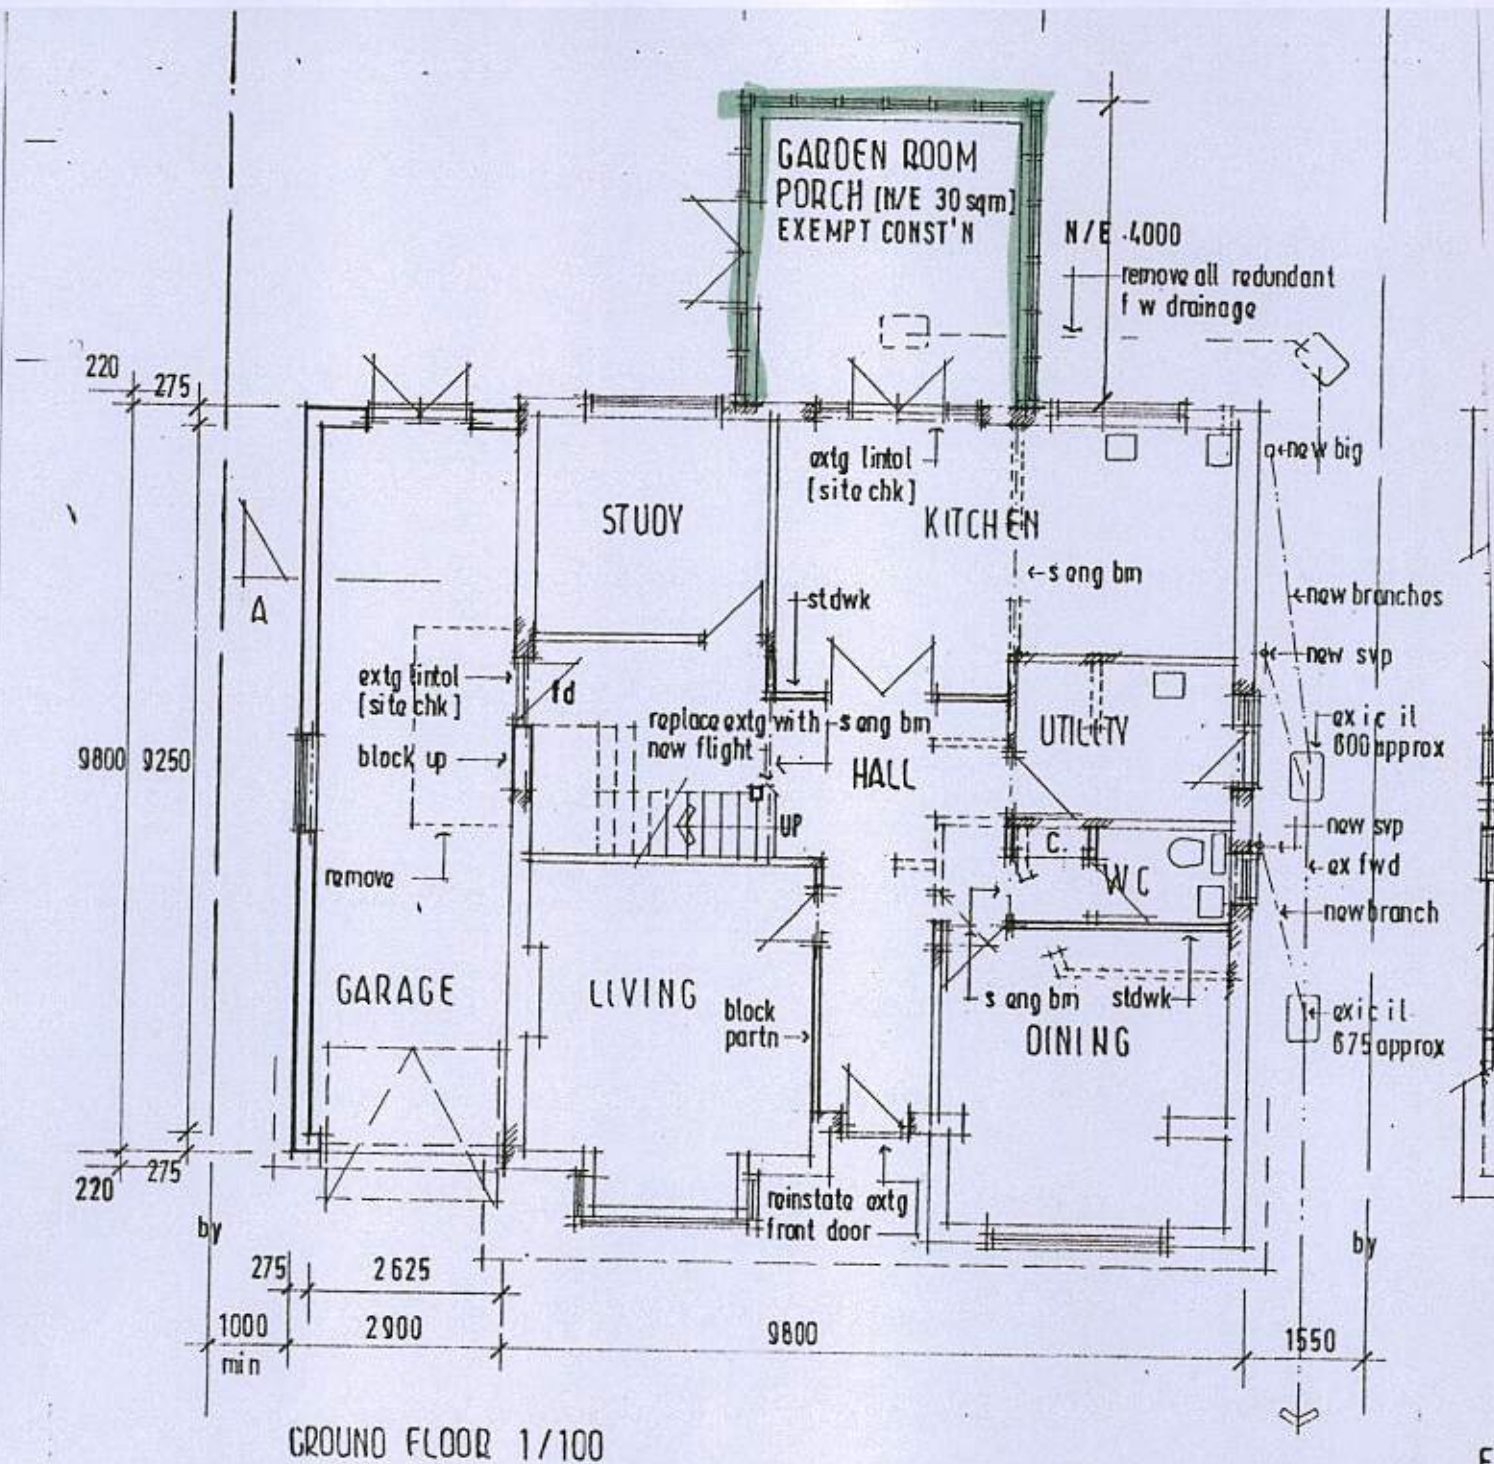

F11