


57 North Lane
Rustington
BN16 3PP

Plans as passed
R/217/10 But
Showing alteration
To Garden Room
Now Kitchen Extension
Marked in Green
And moved 3mtr north
Maintaining 1.55mtr to
Boundary Fence

F11

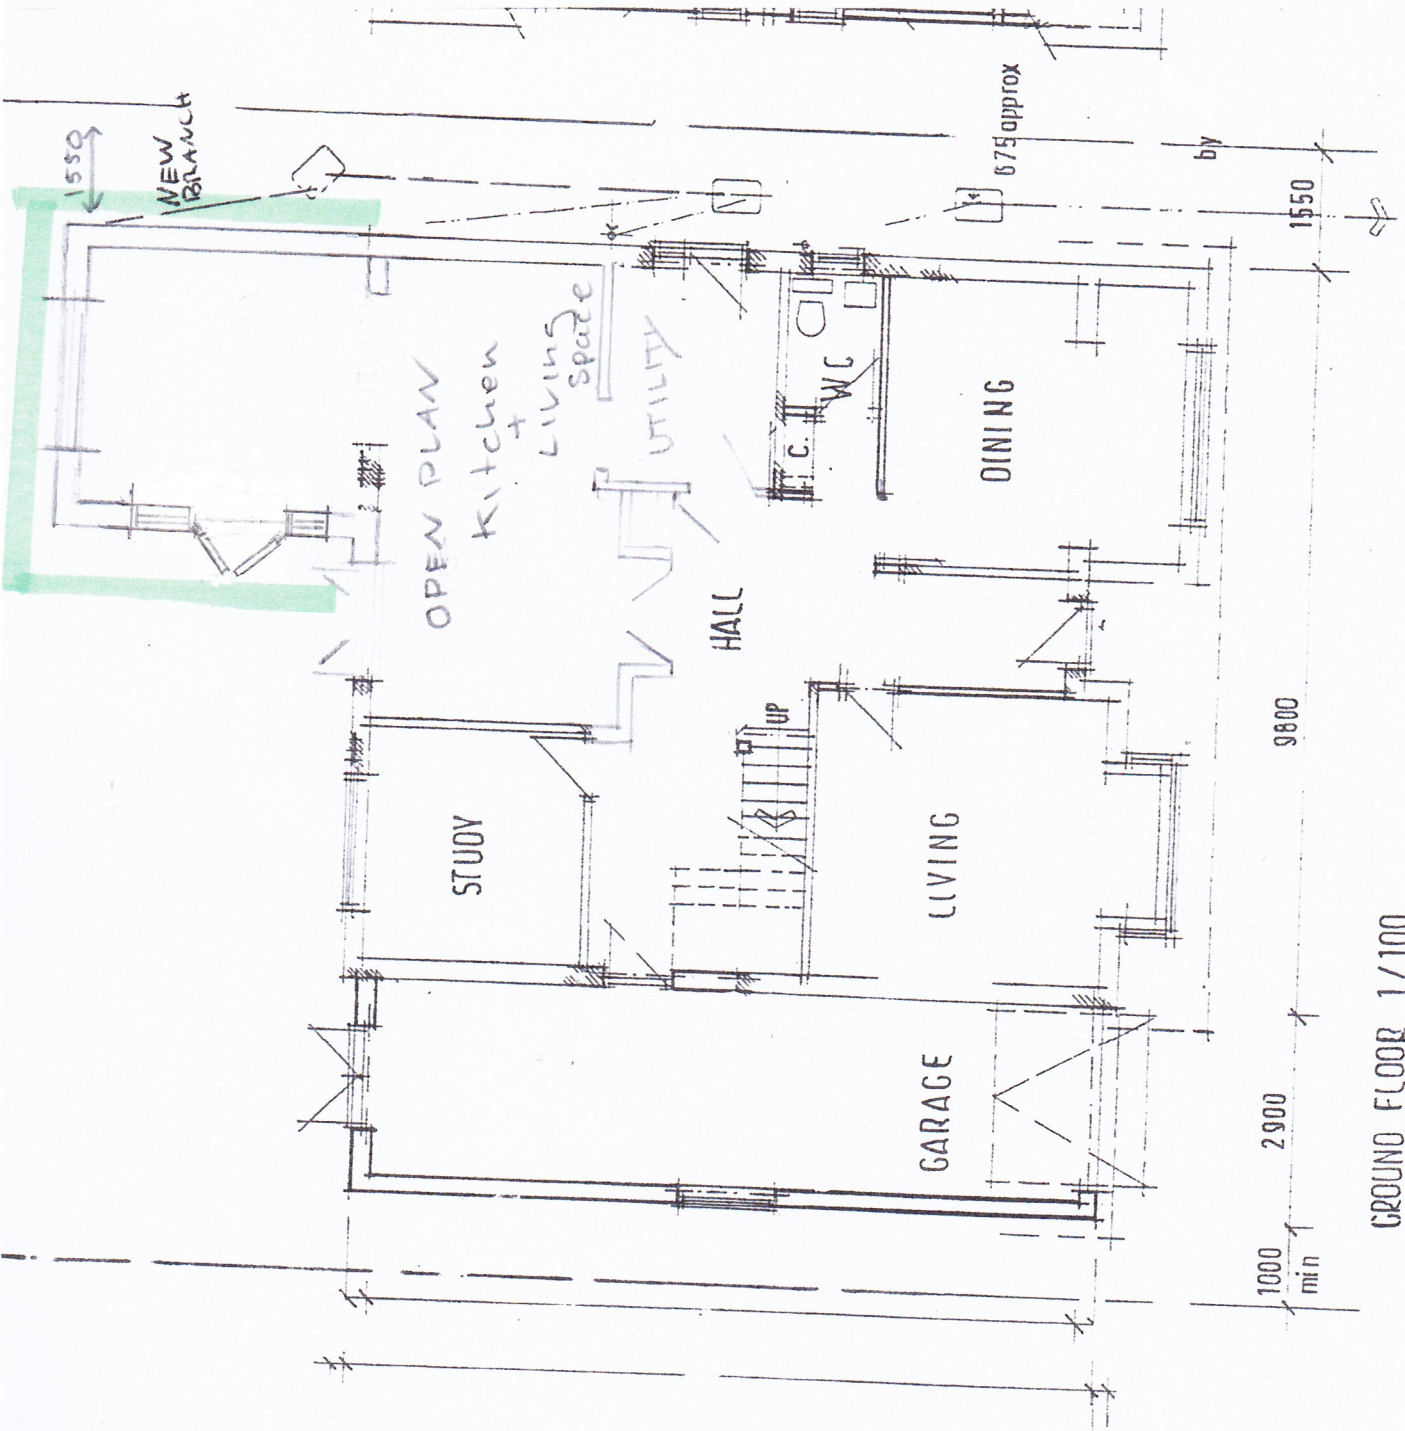

GROUND FLOOR 1/100