
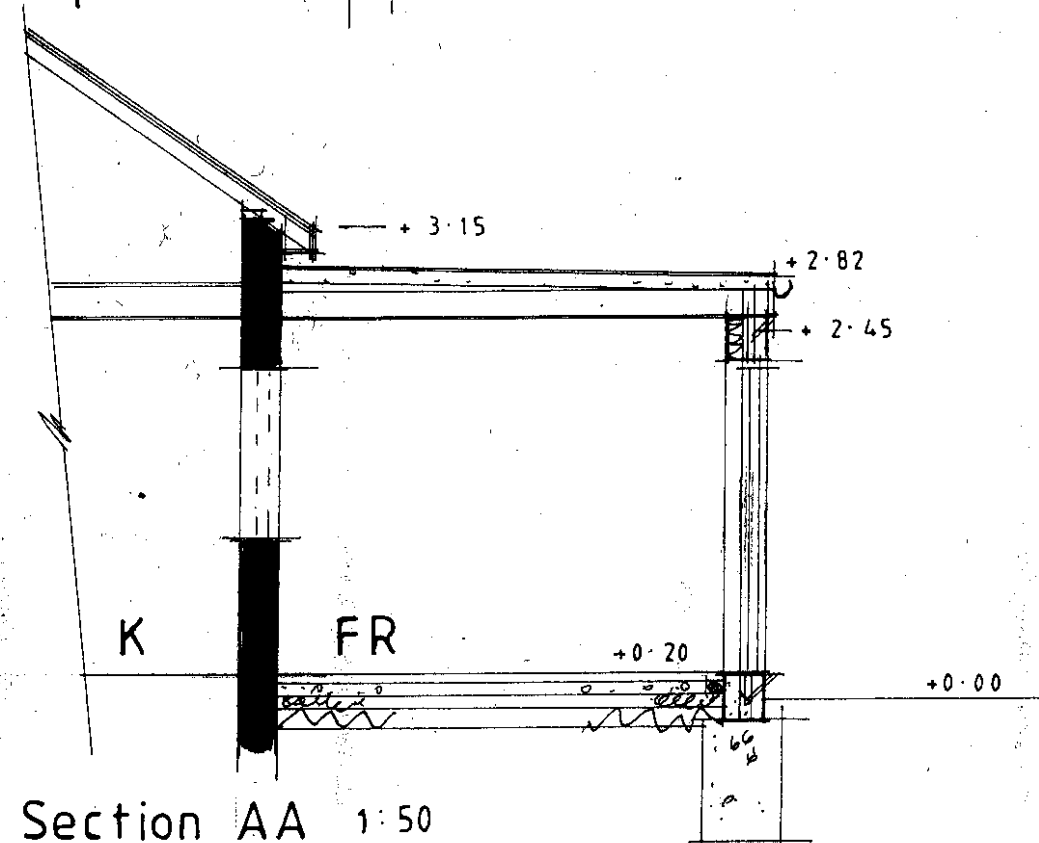


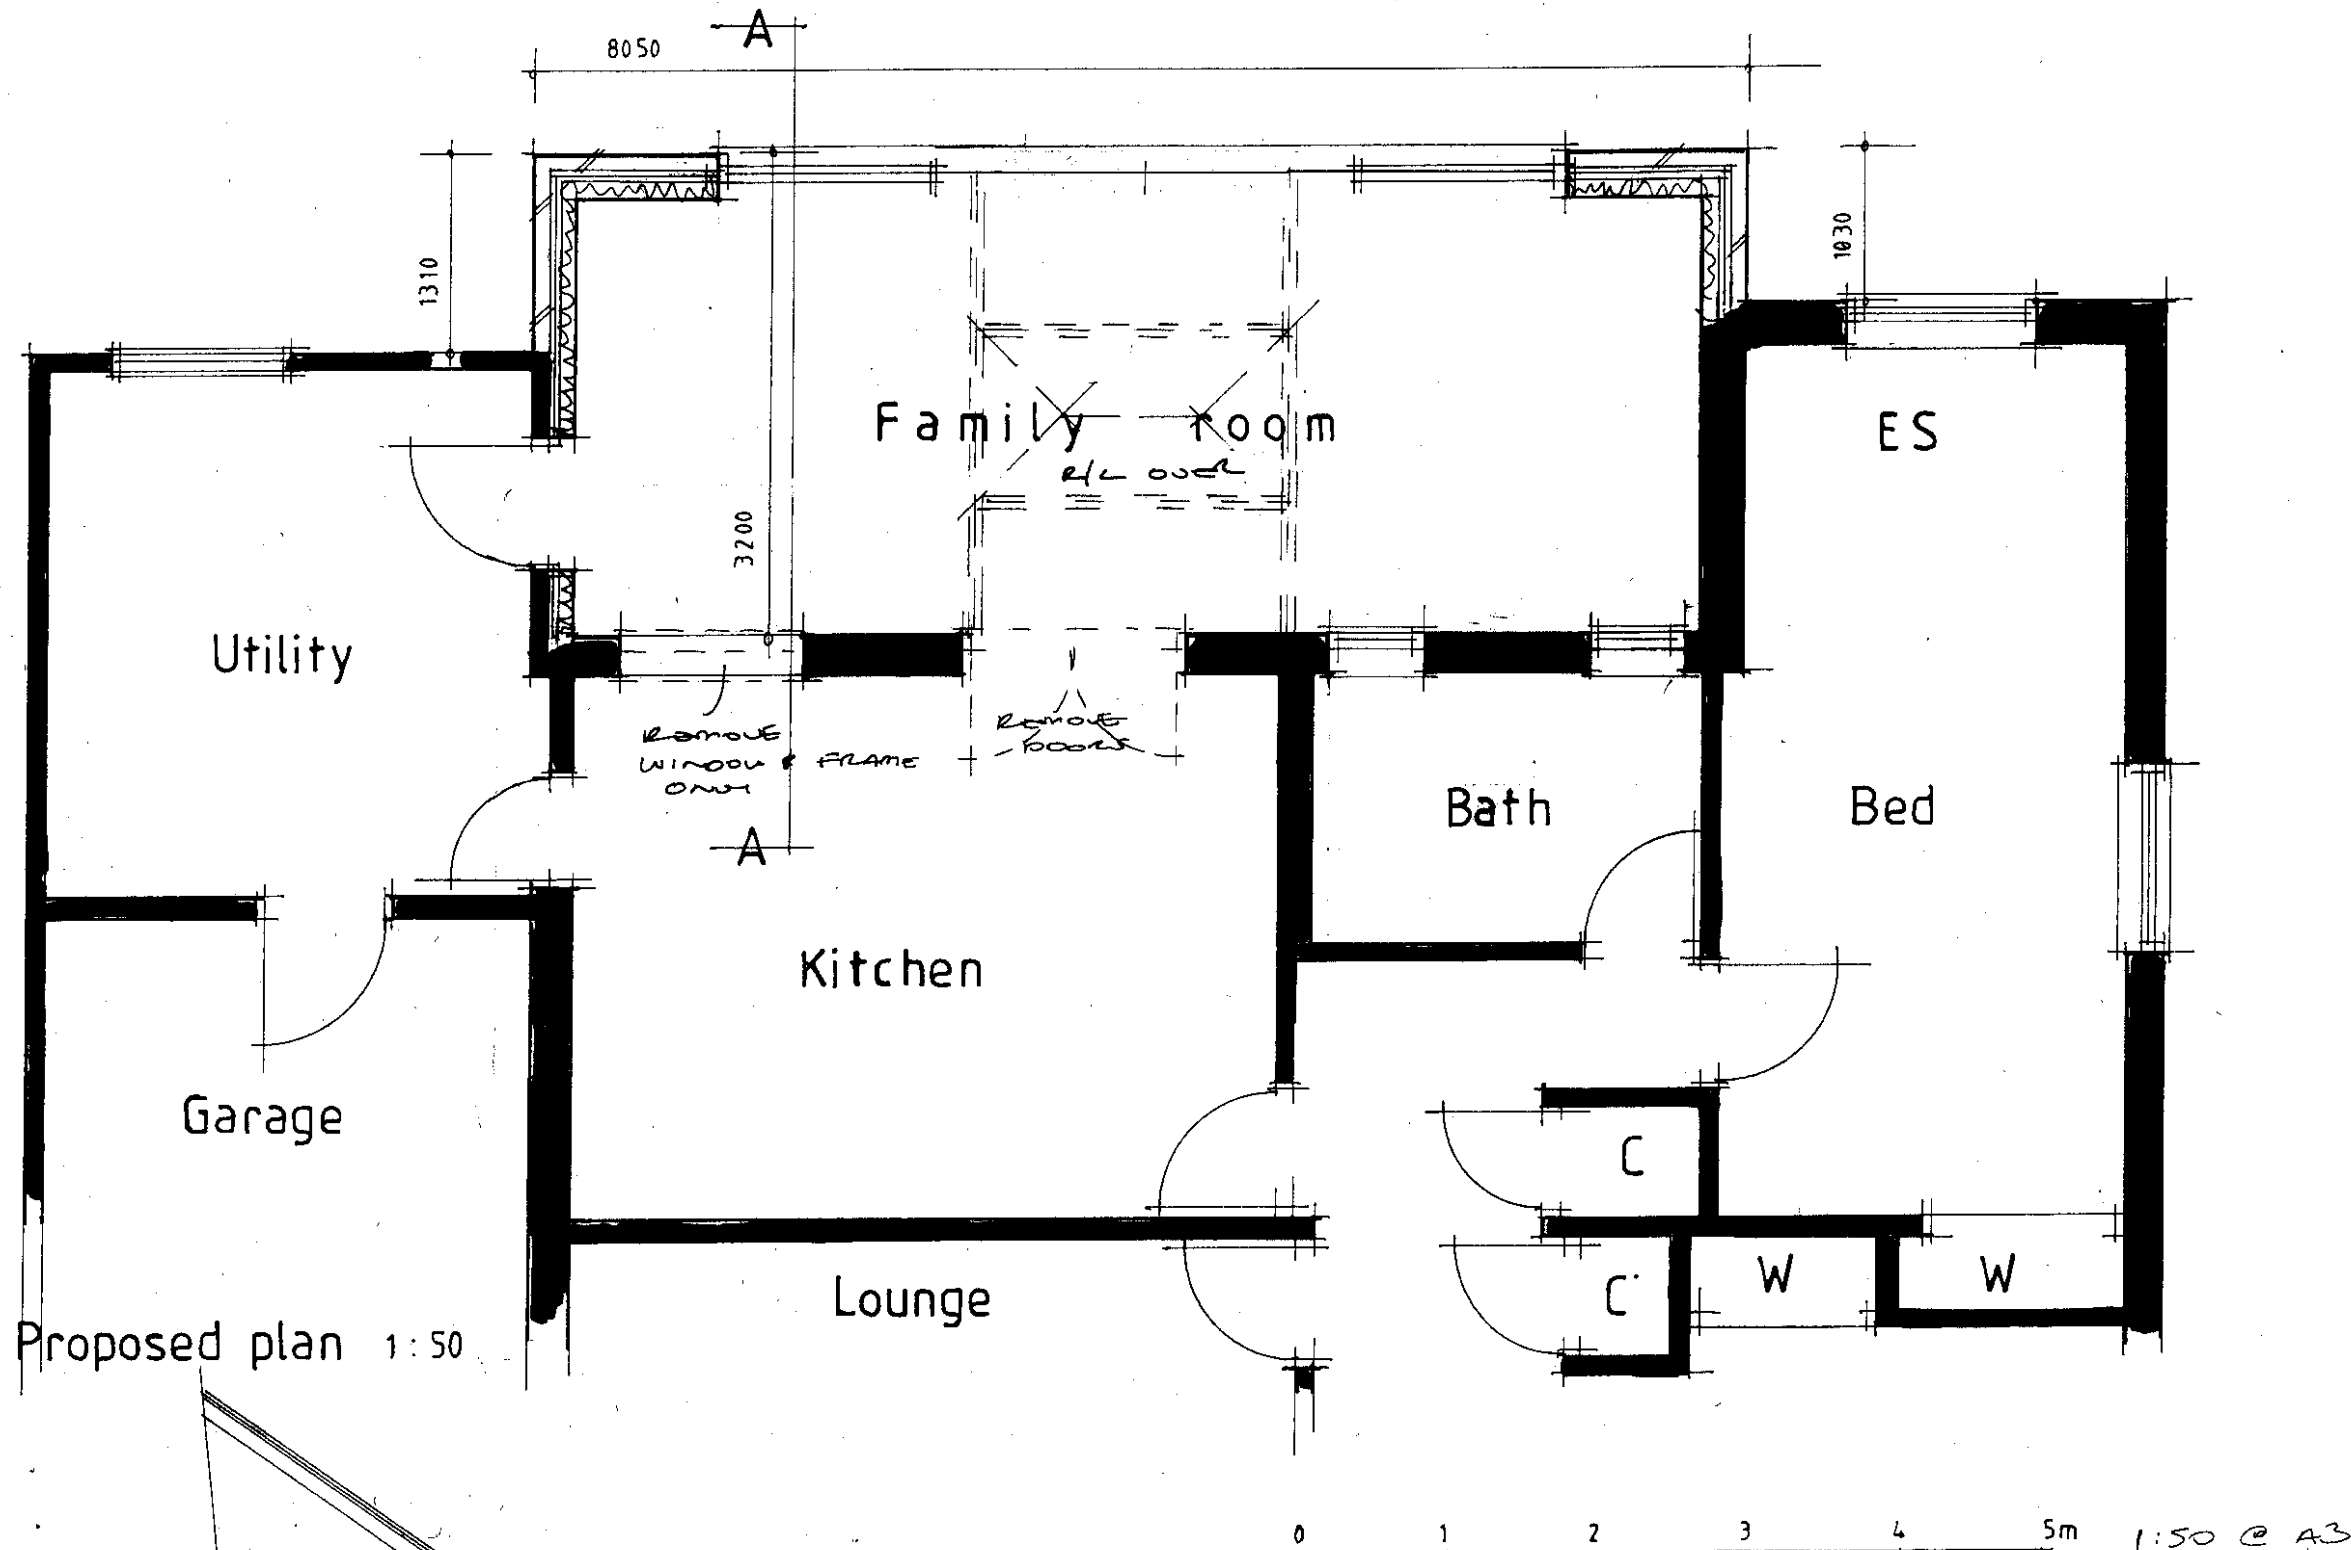

AJ SALTER & SON
 Architectural Technicians
 and Surveyors
 50 WINDSOR ROAD, WORTHING,
 WEST SUSSEX, BN11 2LY
 Tel/Fax: (01903 209496)
 E-mail: ajsalterandson@hotmail.com

C			
B			
A			
Client	P. Komodromou Esq.		
Address	4 Broadmark Avenue : Rustington		
Drawing	Proposed extension	No.	1121:1
Scale	1:50	Drawn	B
		Date	MAL 21