




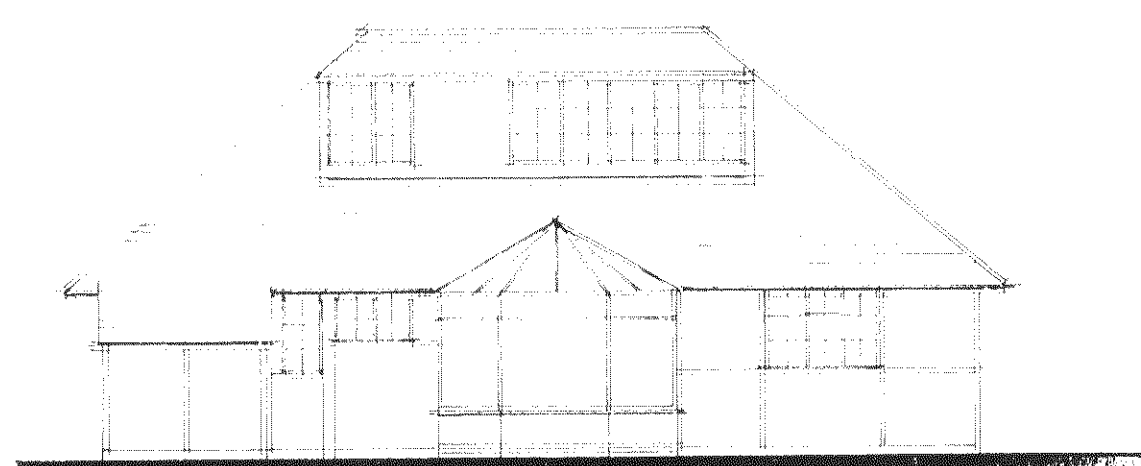

EXISTING REAR ELEV.

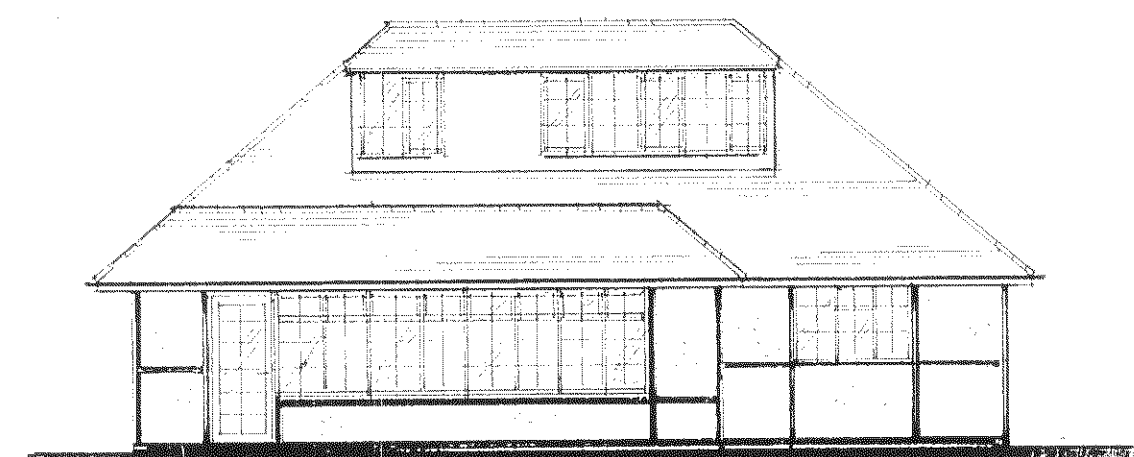


PROPOSED REAR ELEV.

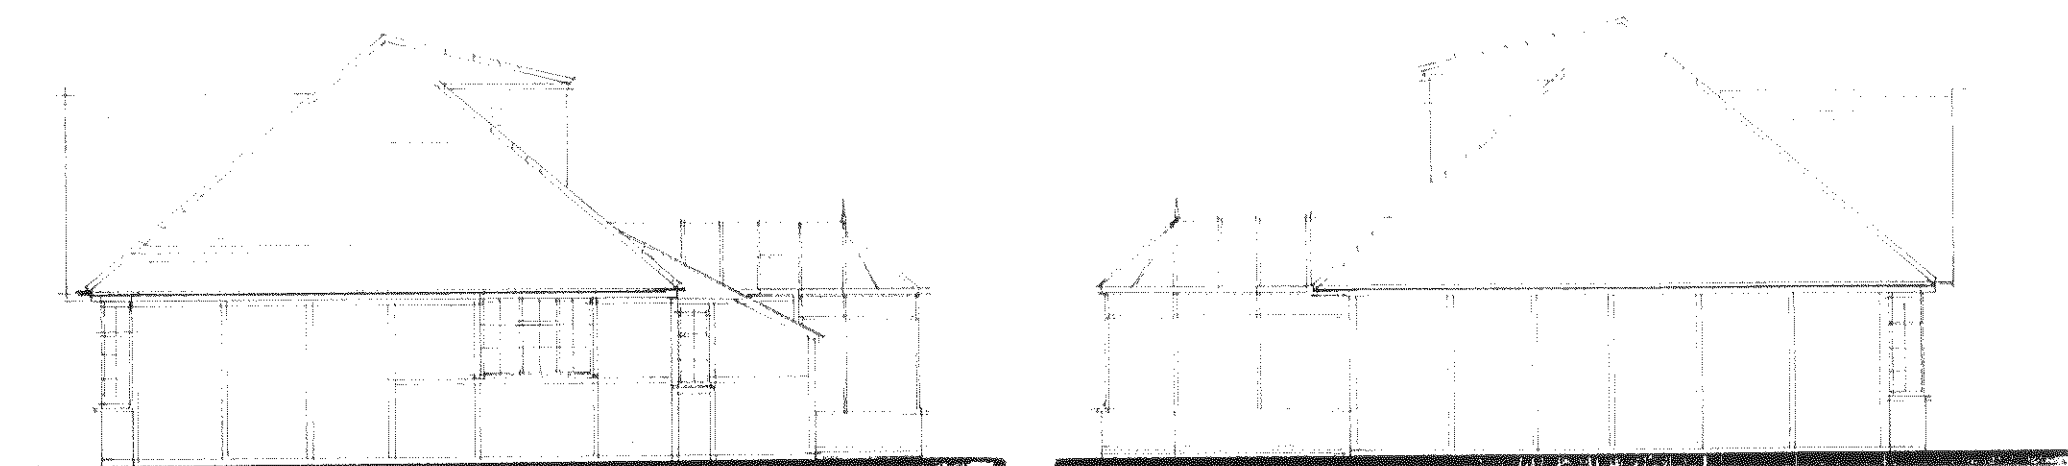


EXISTING SIDE ELEV.

EXISTING SIDE ELEV.

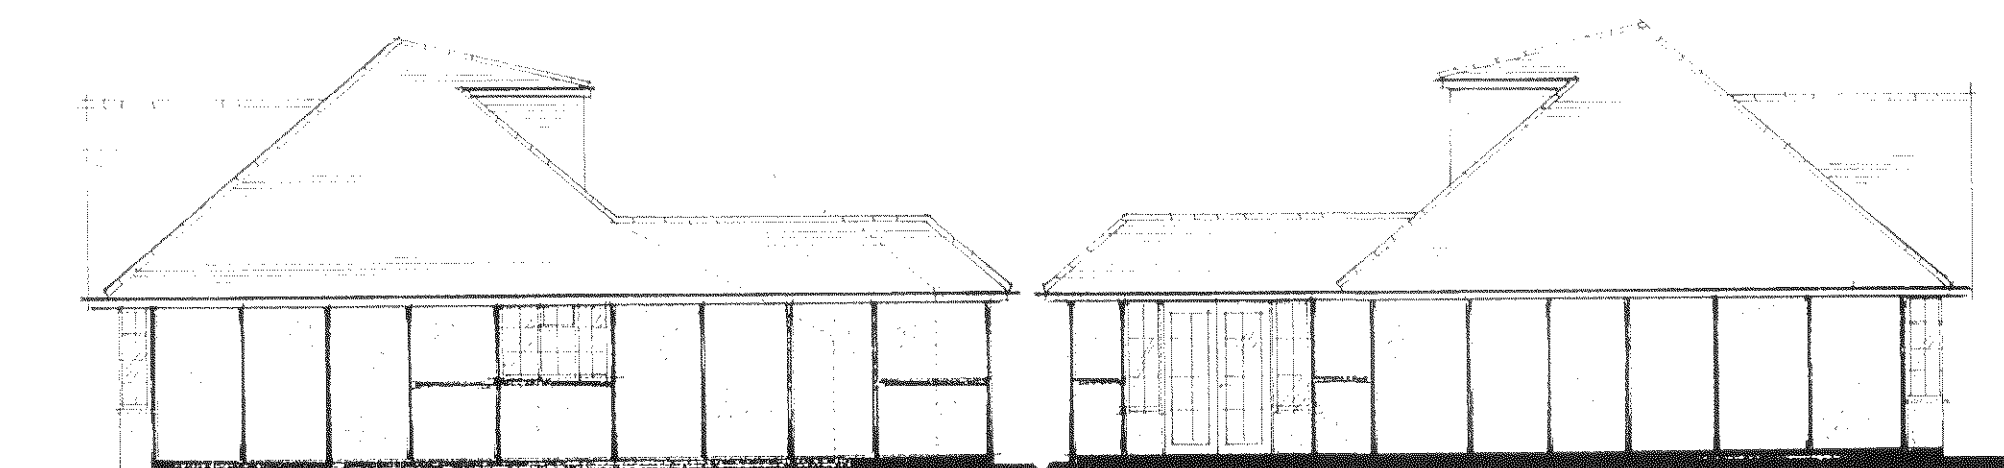


PROPOSED SIDE ELEV.

PROPOSED SIDE ELEV.

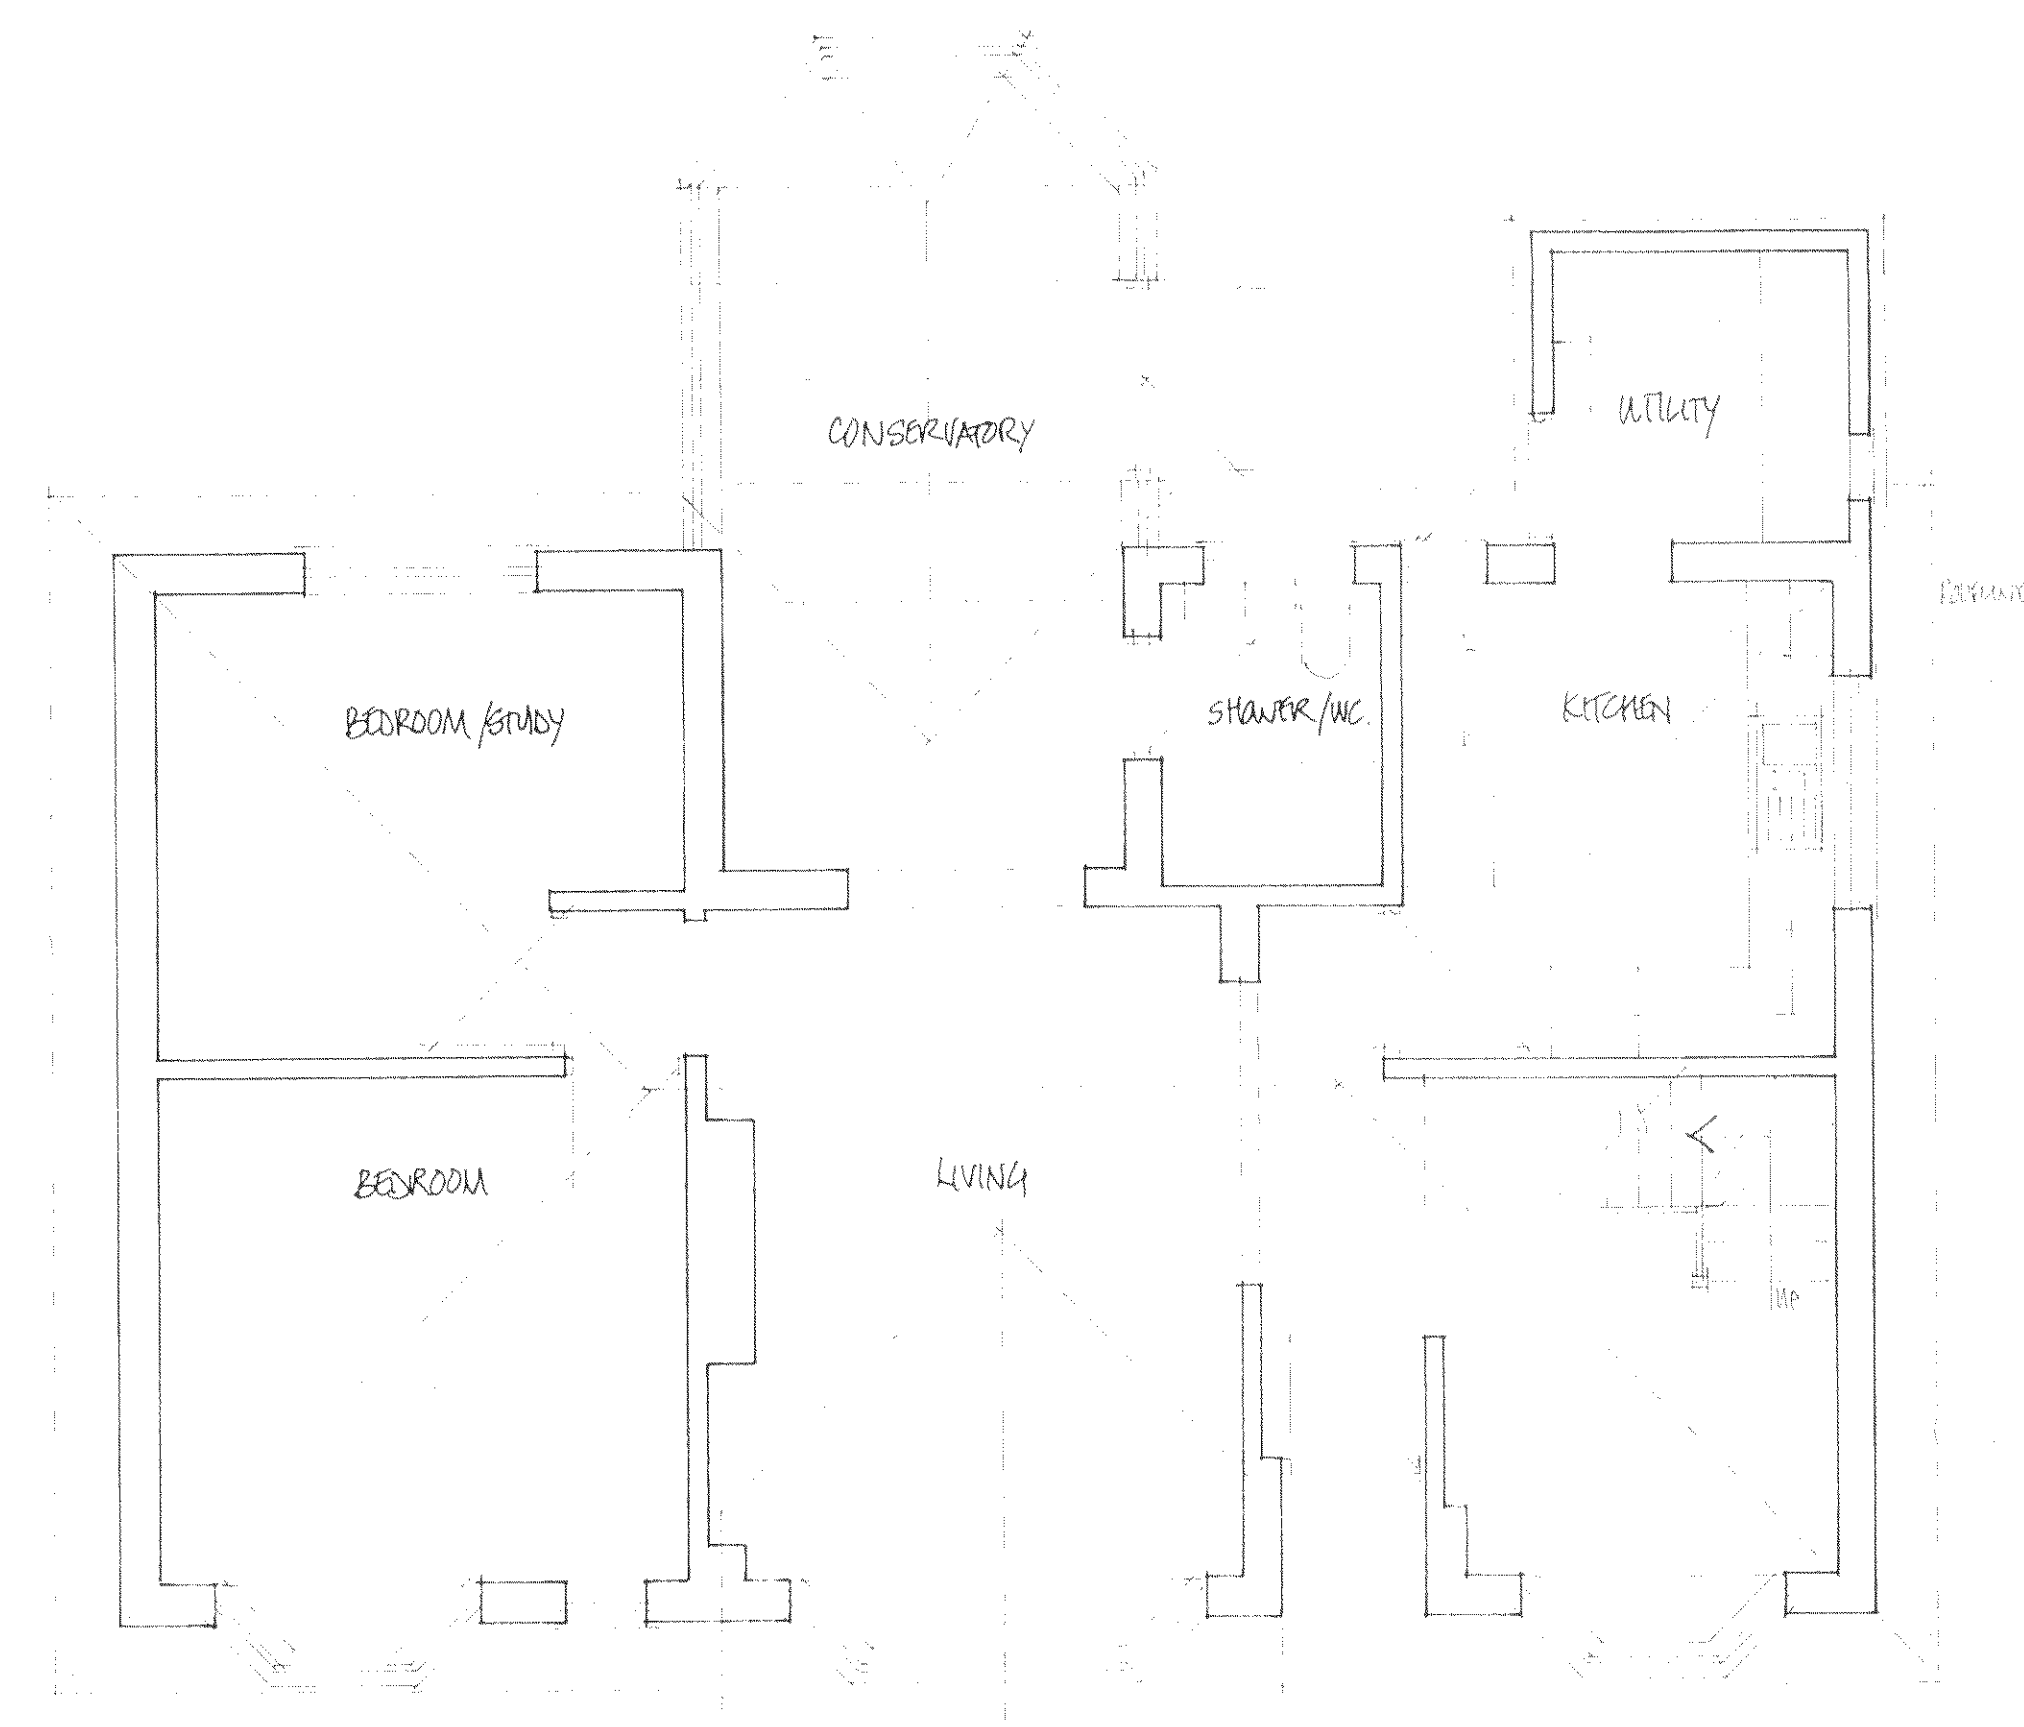

EXISTING PLAN 1:50

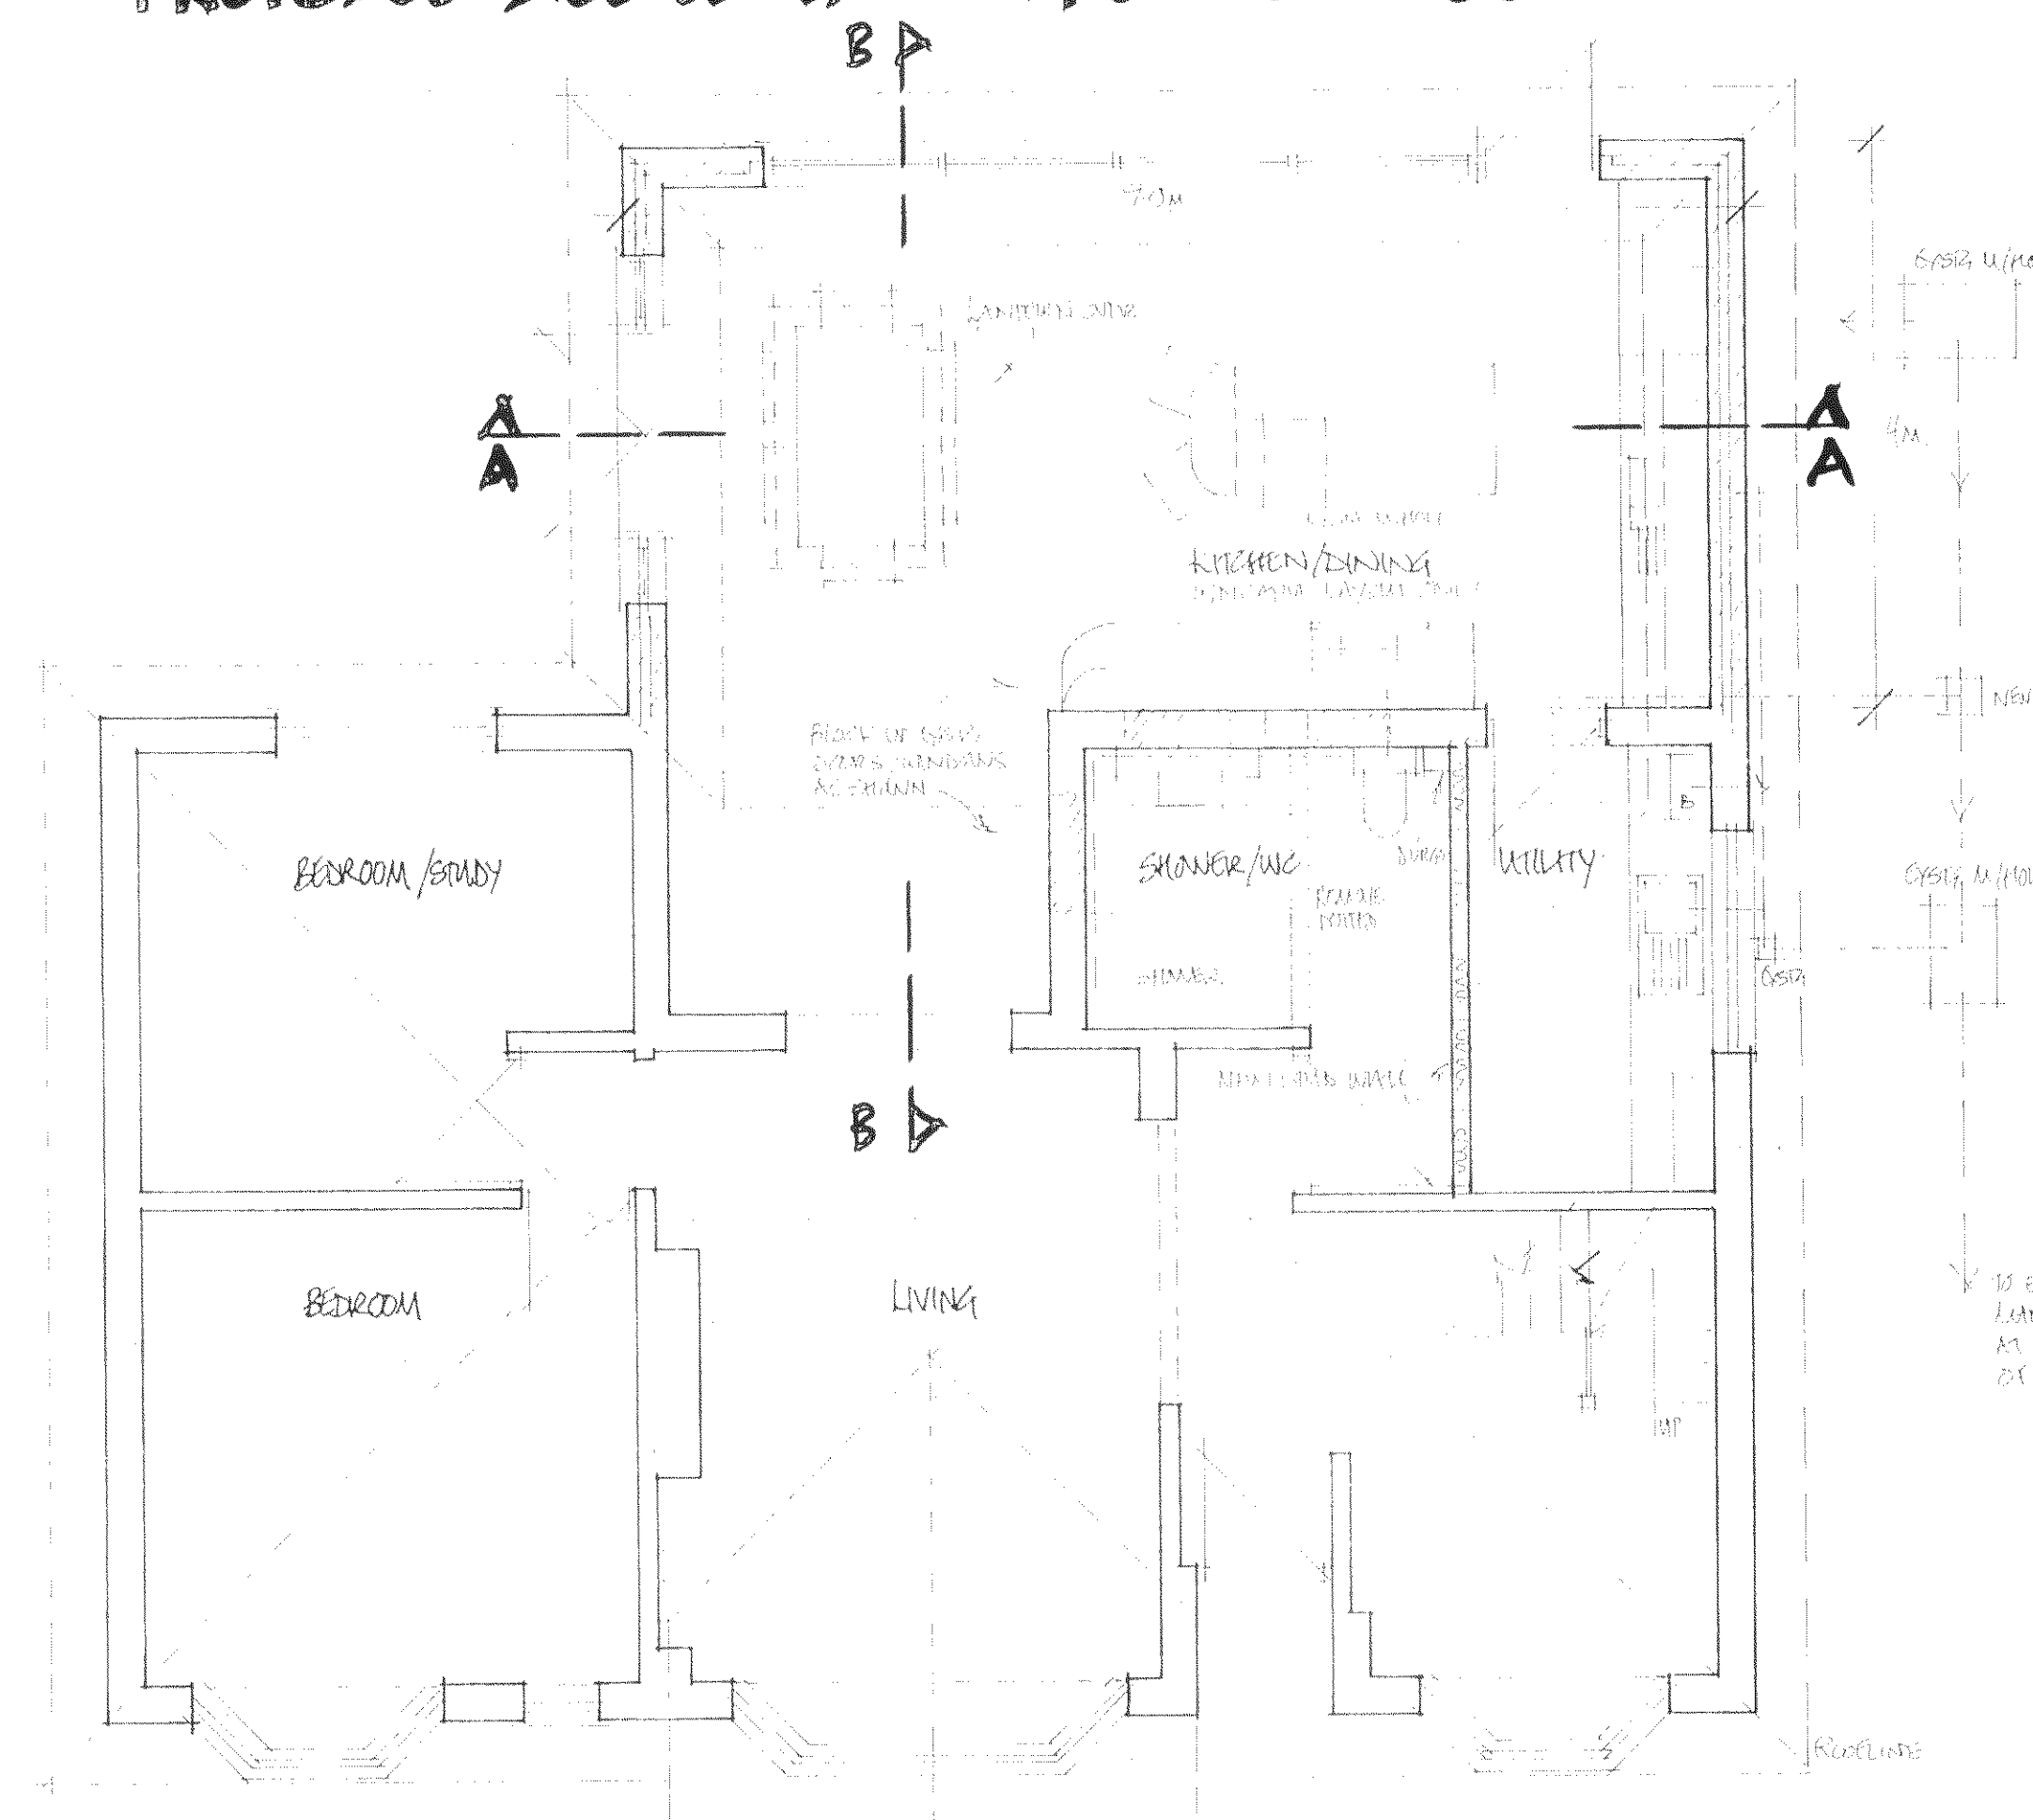

PROPOSED PLAN 1:50.

PROPOSED EXTENSION

3 KNIGHTSCROFT AVE
RUSTINGTON
W.SUSSEX.

MR AND MRS APLIN

PLANS 1:50
ELEVATIONS 1:100

DRAWN BY:
M.A.NAISH
DEADSPACE DESIGNS
18/03/2014

NOTES:

APLIN/DS/02