


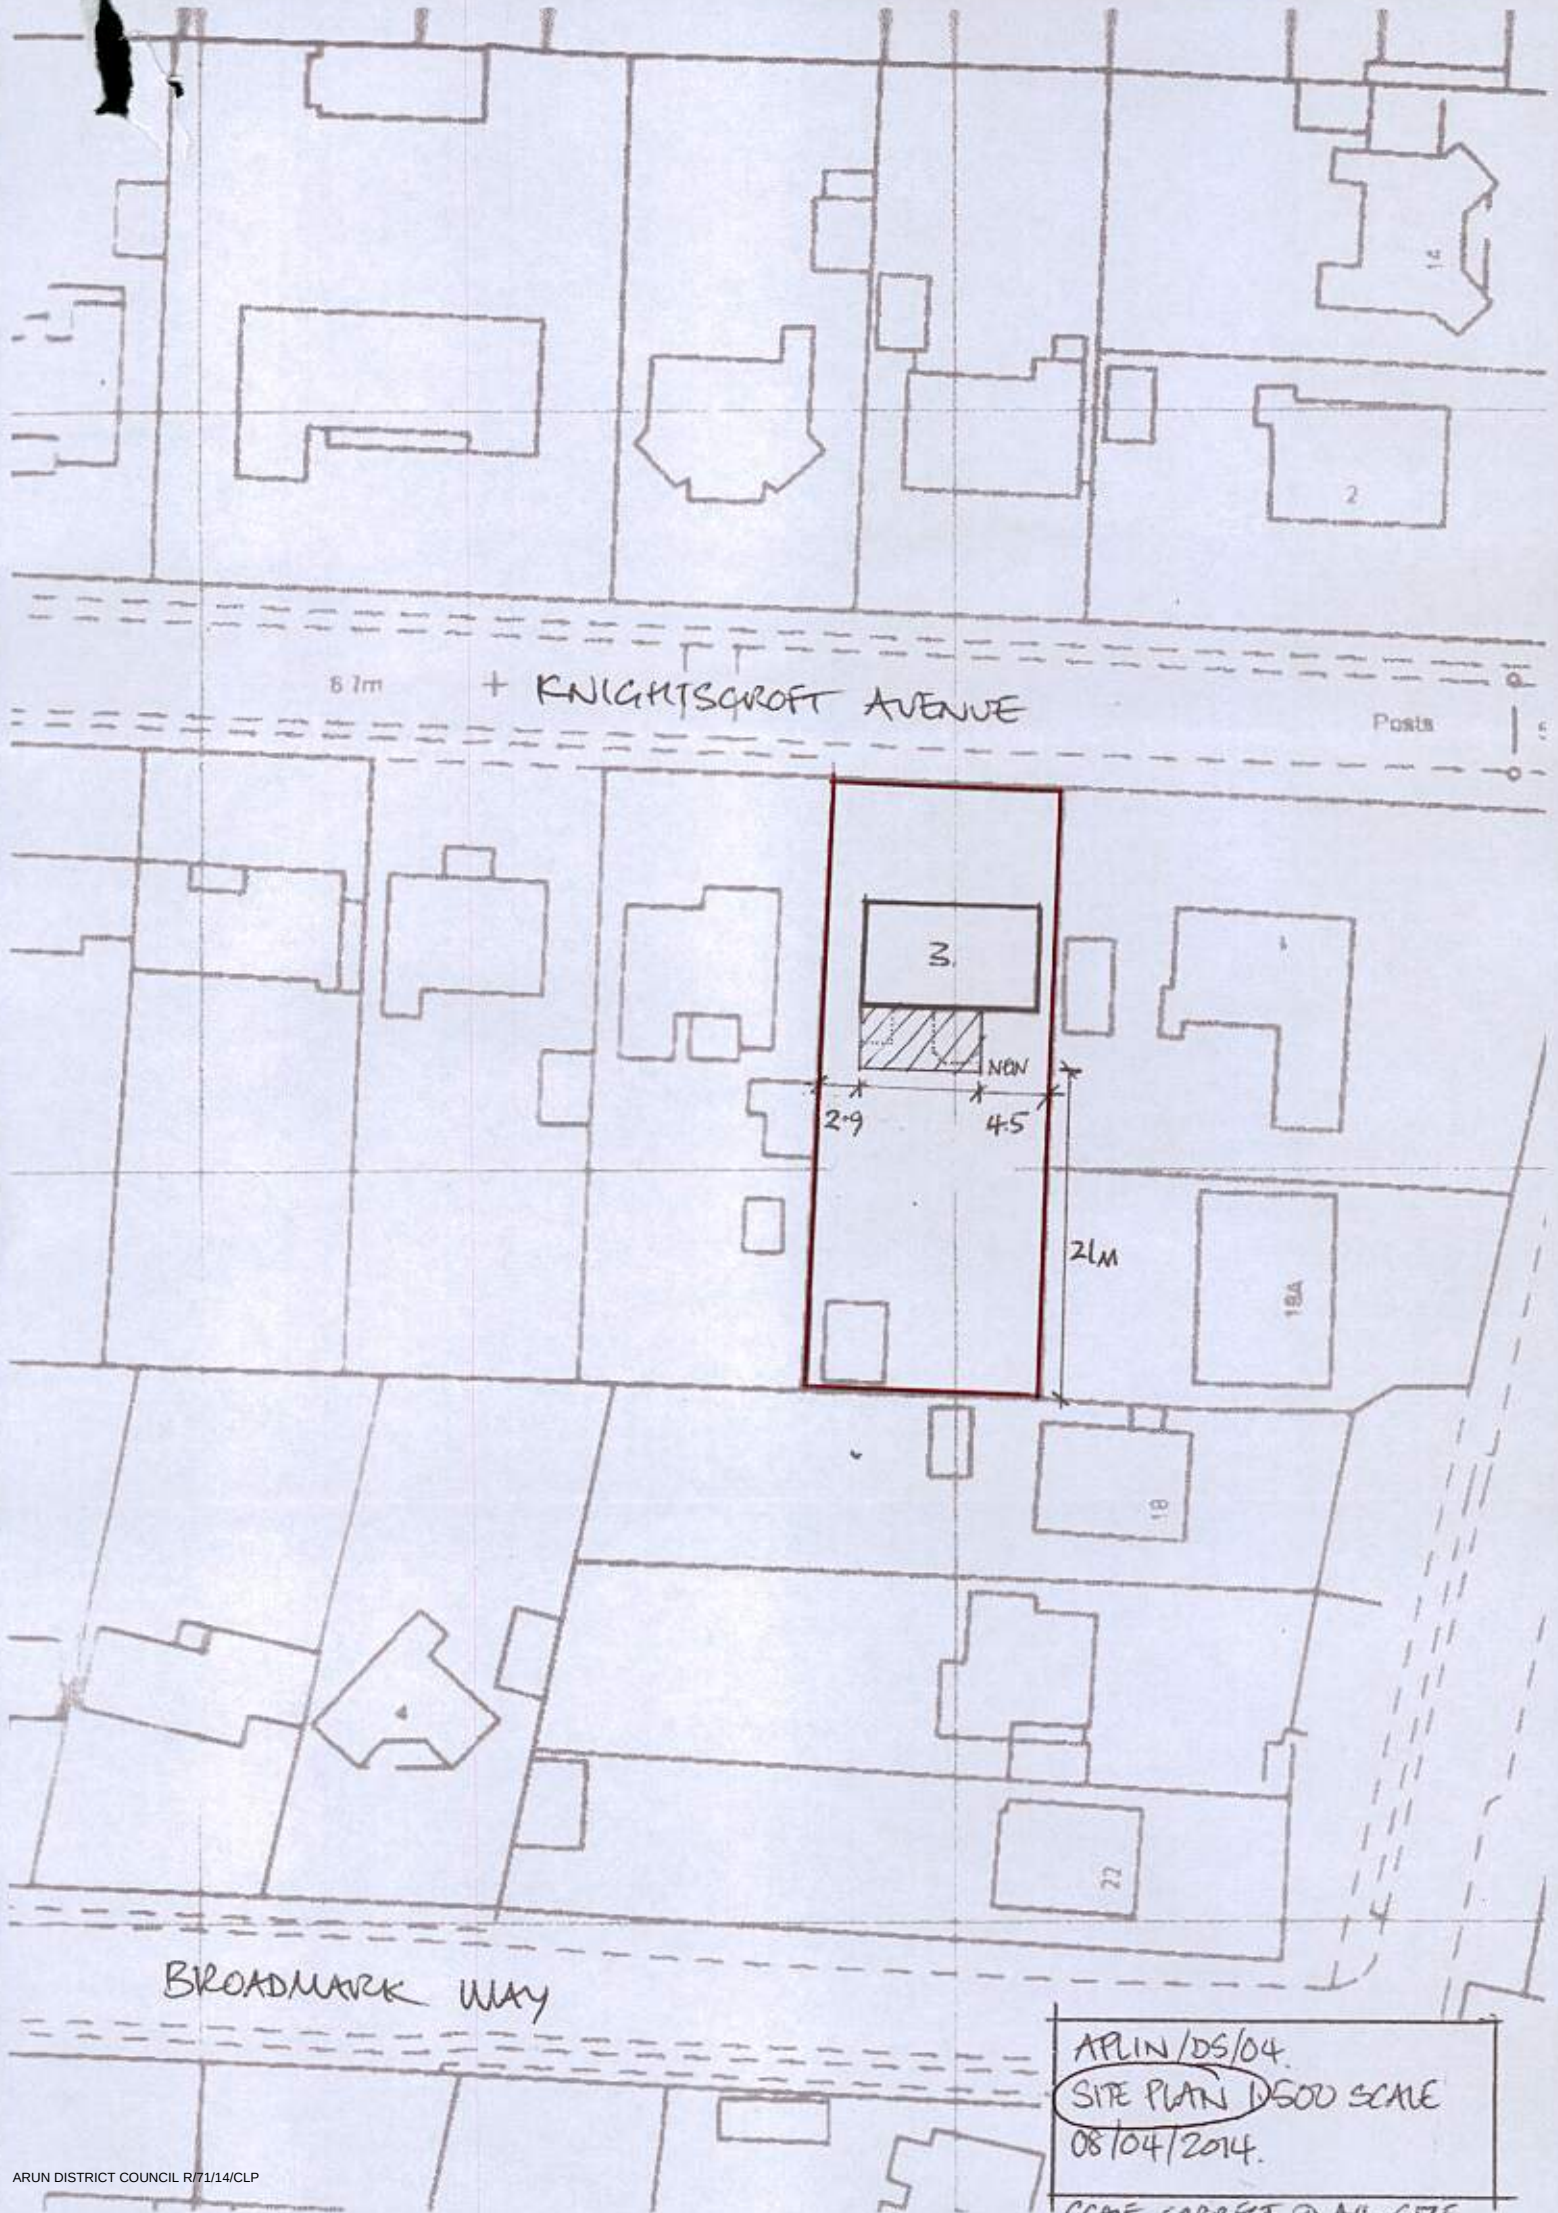

6.7m

+ KNIGHTSCROFT AVENUE

Posts

3

NON

2.9

4.5

21m

18A

18

22

BROADMARK WAY

APLIN/DS/04.
SITE PLAN 1:500 SCALE
08/04/2014.

CONE CARPETS @ ALL CORNERS