


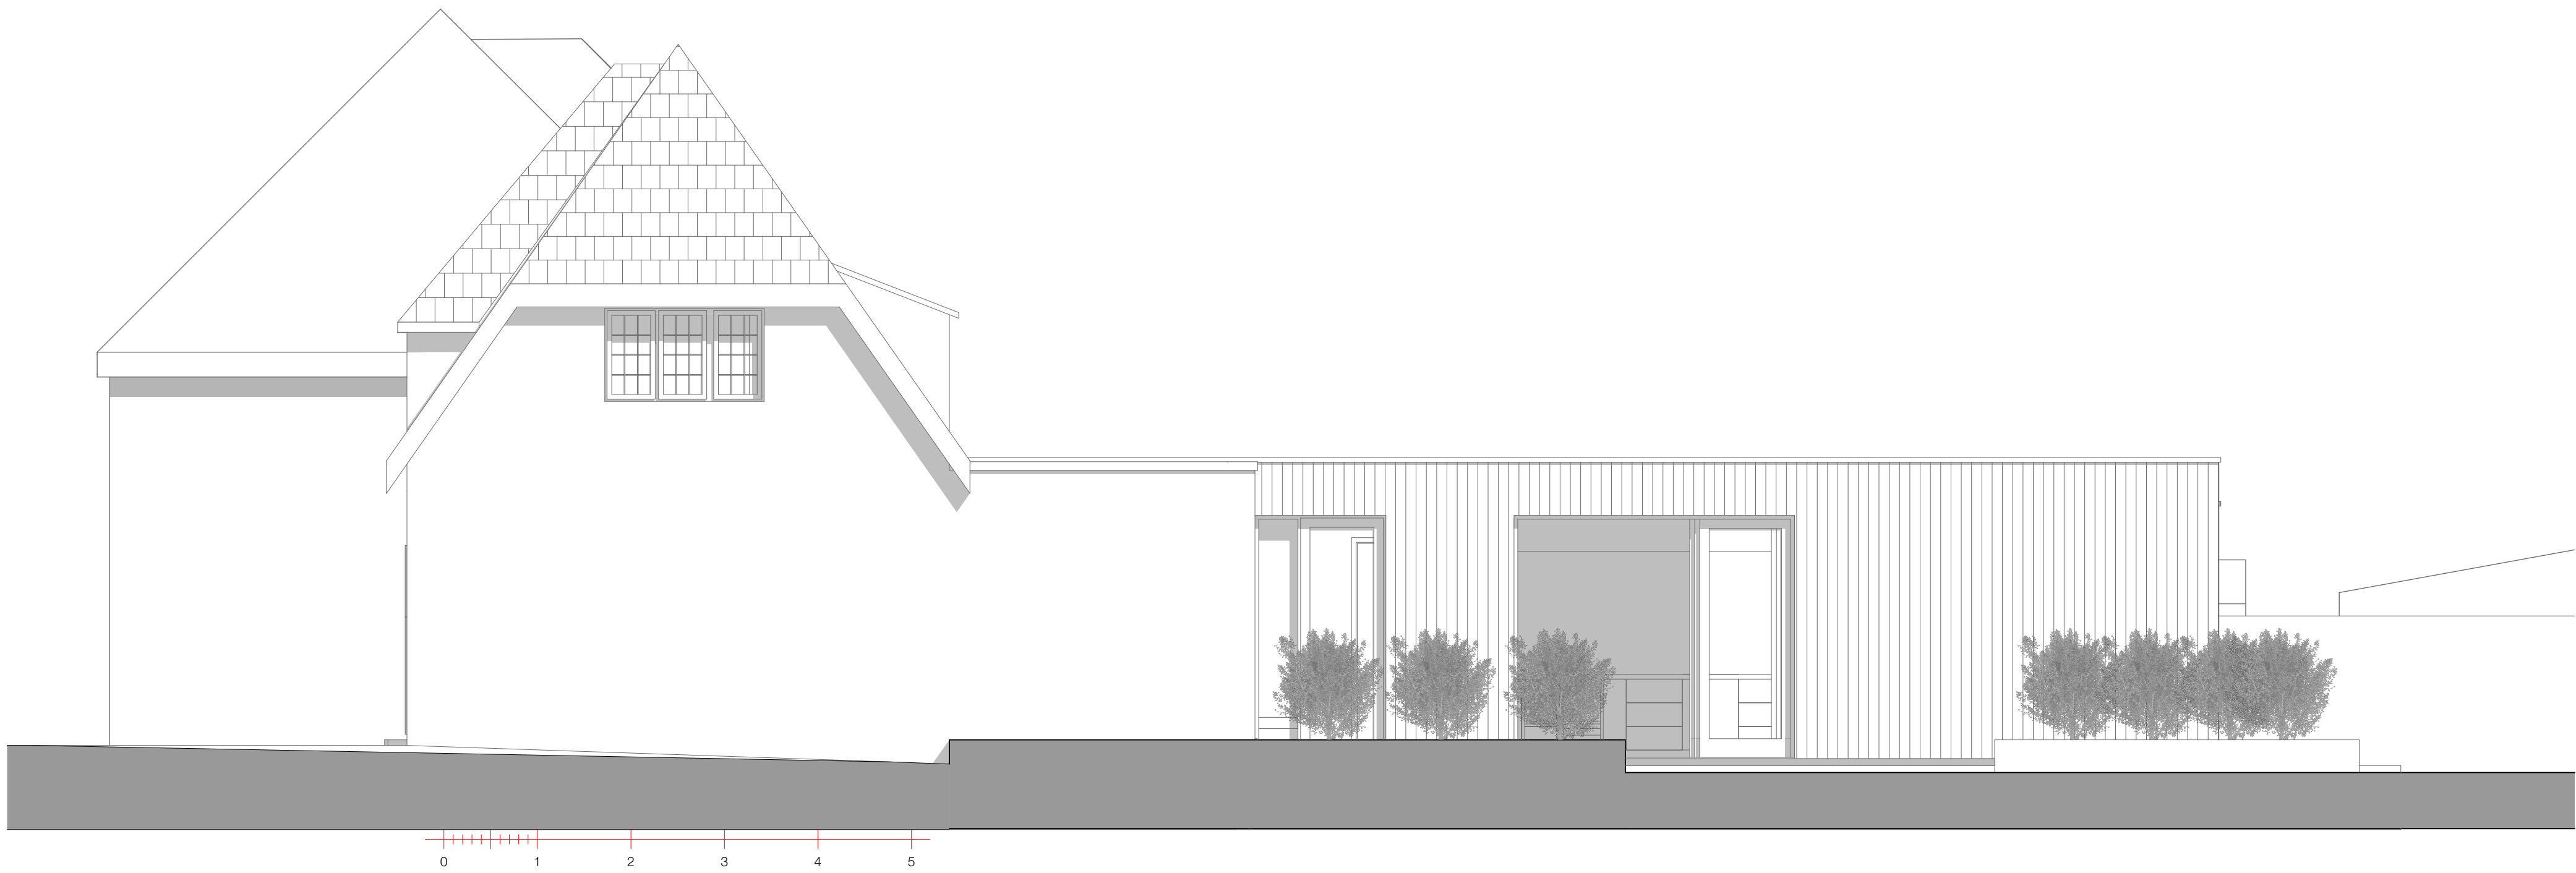

3 | East Elevation
1:50



2 | West Elevation
1:50



1 | South Elevation
1:50