
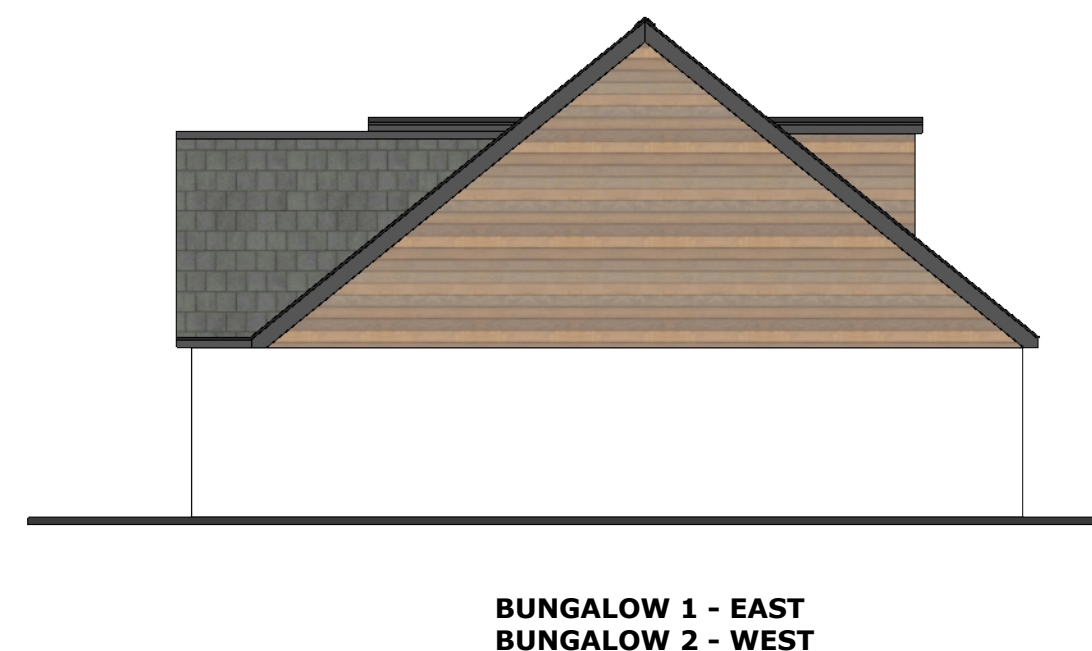
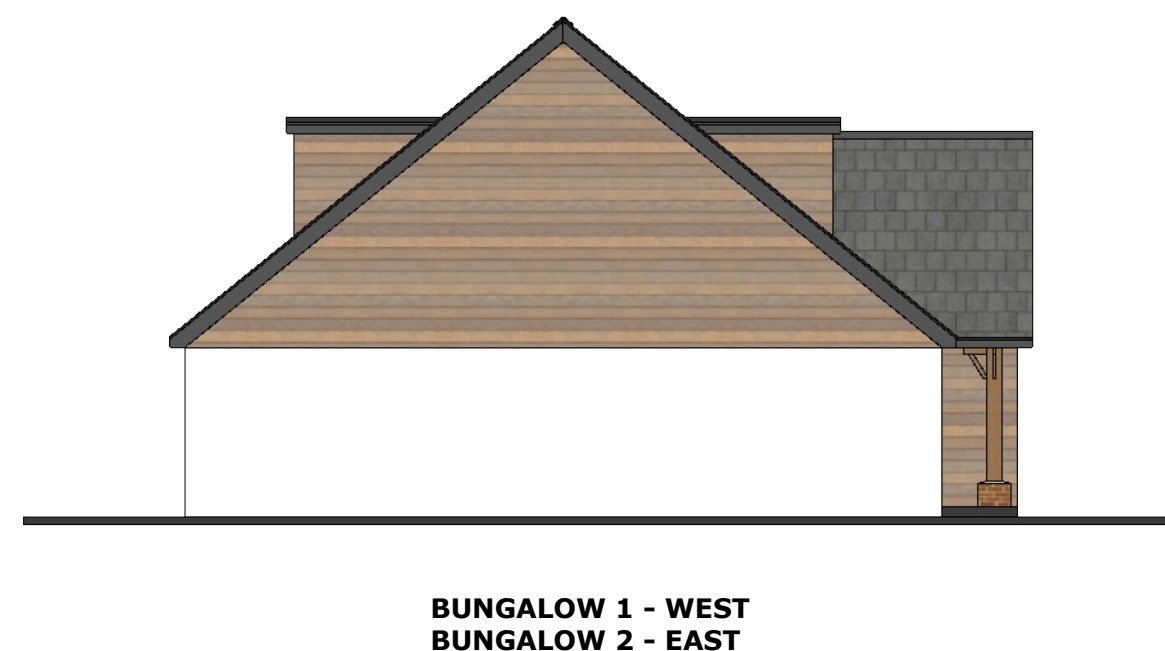


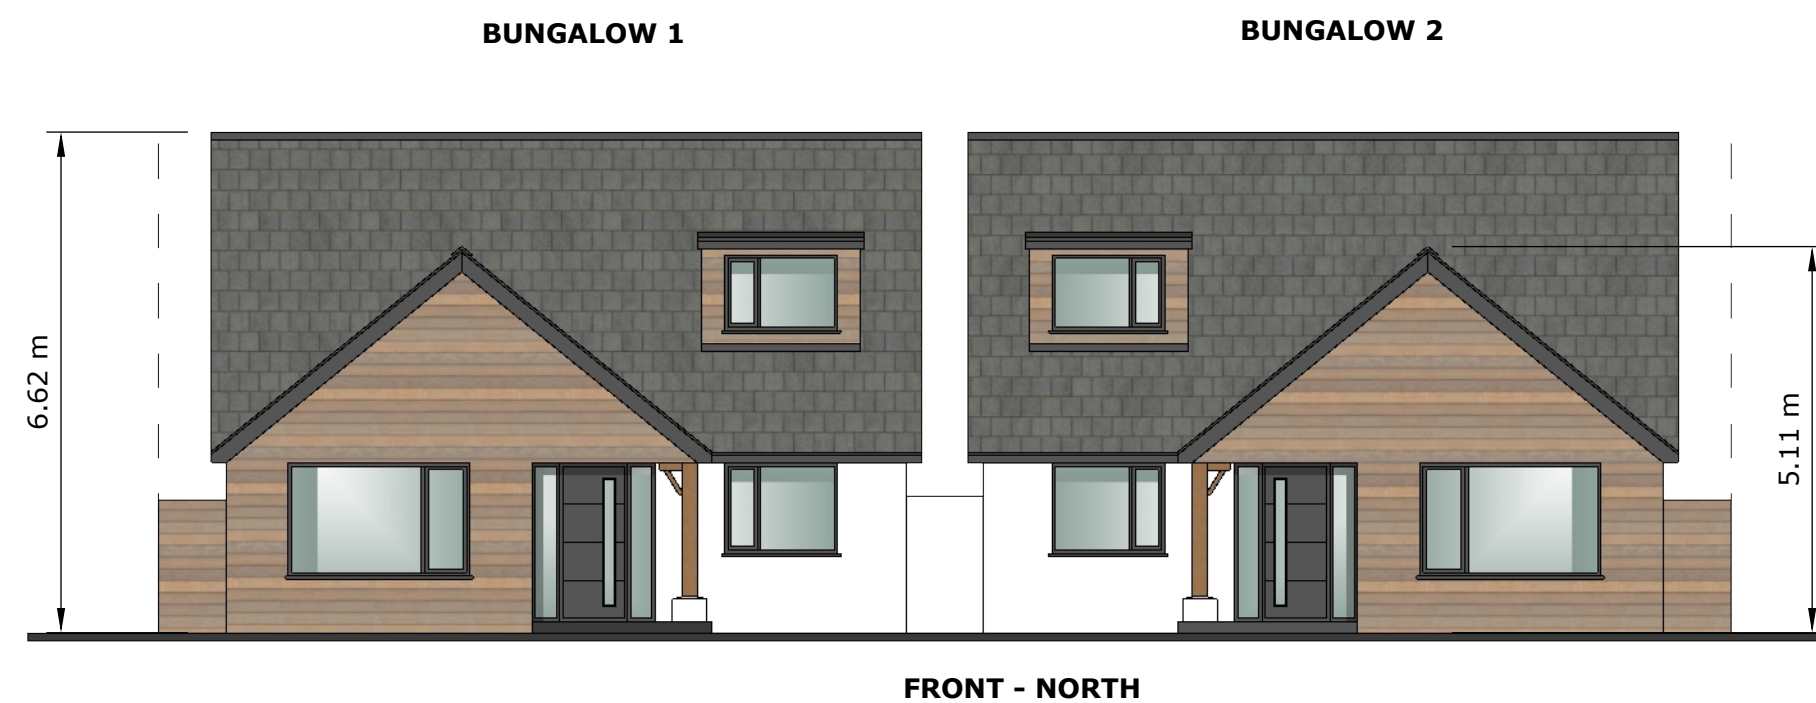

PROPOSED MATERIALS:
 TIMBER EFFECT CLADDING
 RENDER - WHITE PAINTED
 ANTHRACITE GREY FASCIAS/SOFFITS/GUTTERING
 OAK TIMBER POST
 ANTHRACITE GREY WINDOWS AND DOORS