


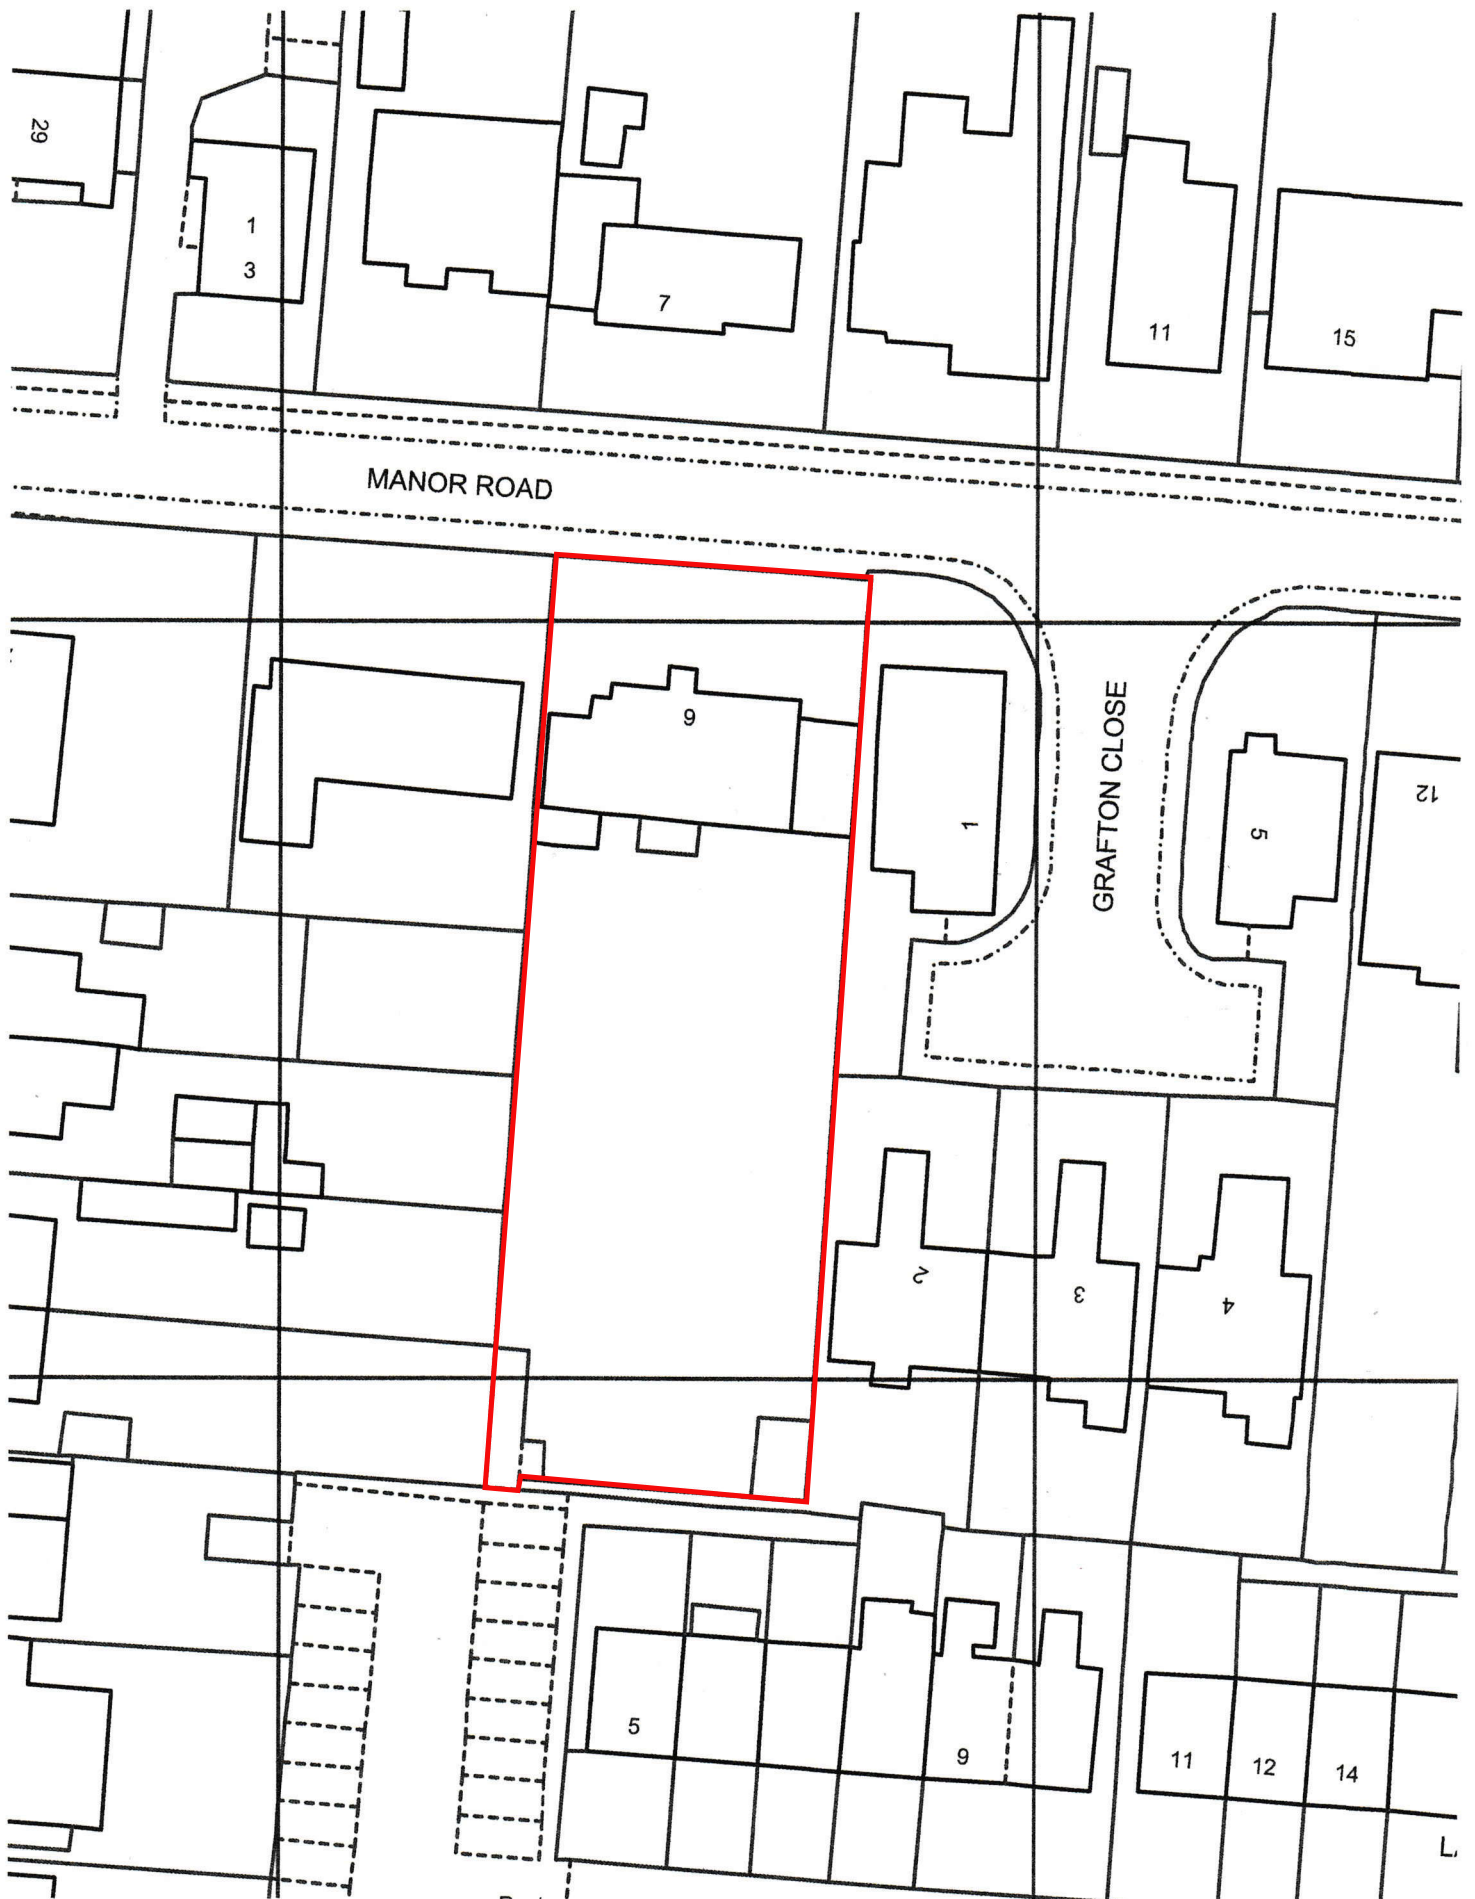

BLOCK PLAN: 6 MANOR ROAD, RUSTINGTON.



0 10 20 30m

SCALE 1:500 @ a4