


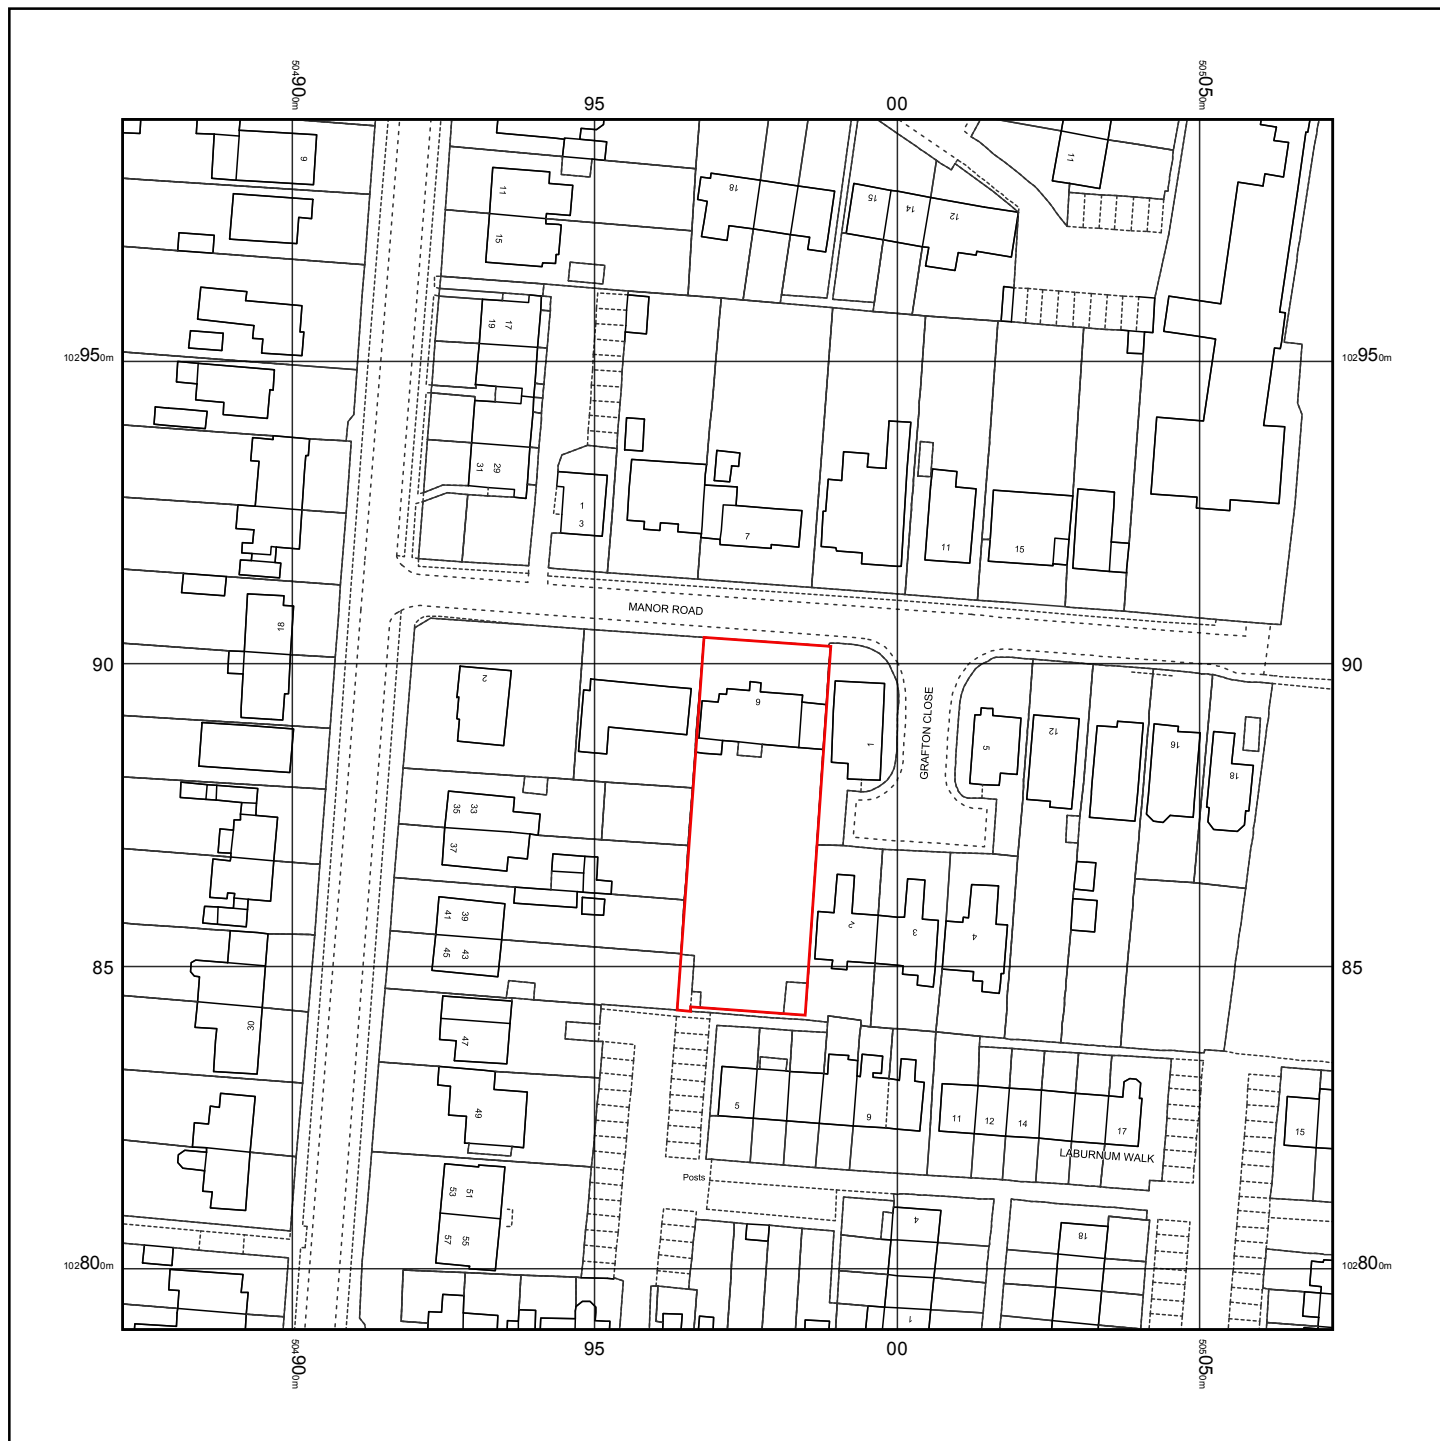

North
25m

Scale 1:1250



© Crown copyright and database rights 2018 Ordnance Survey 100048957. The representation of road, track or path is no evidence of a boundary or right of way. The representation of features as lines is no evidence of a property boundary.

Location Plan
1:1250 @ A4

6 Manor Road
Rustington

30/03/2019

Supplied by: www.ukmapcentre.com
Serial No: 148574
Centre Coordinates: 504972, 102890
Production Date: 10/10/2018 11:07:19

Drwg No: DS/6MANOR/O6