



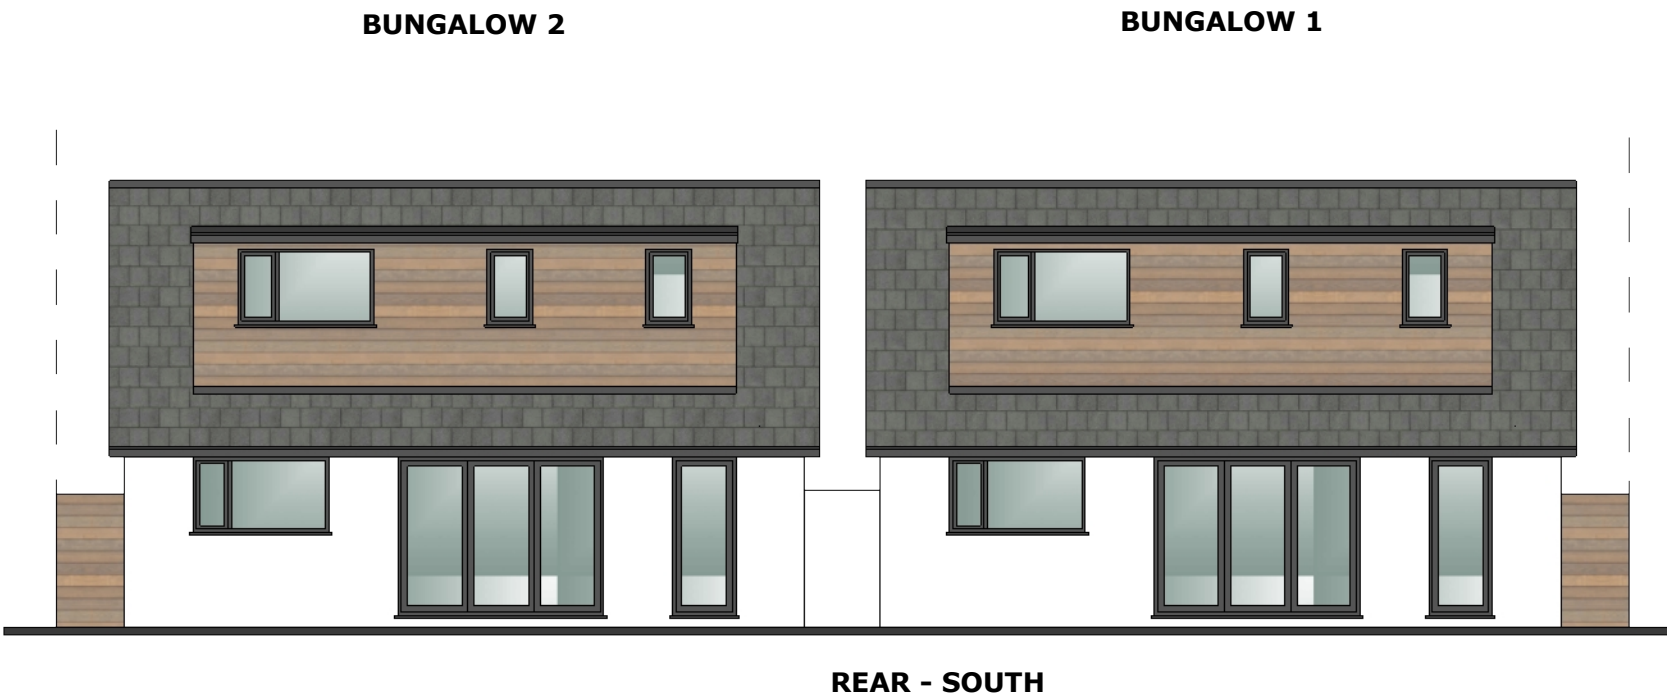

PROPOSED MATERIALS:
TIMBER EFFECT CLADDING
RENDER - WHITE PAINTED
ANTHRACITE GREY FASCIAS/SOFFITS/GUTTERING
OAK TIMBER POST
ANTHRACITE GREY WINDOWS AND DOORS

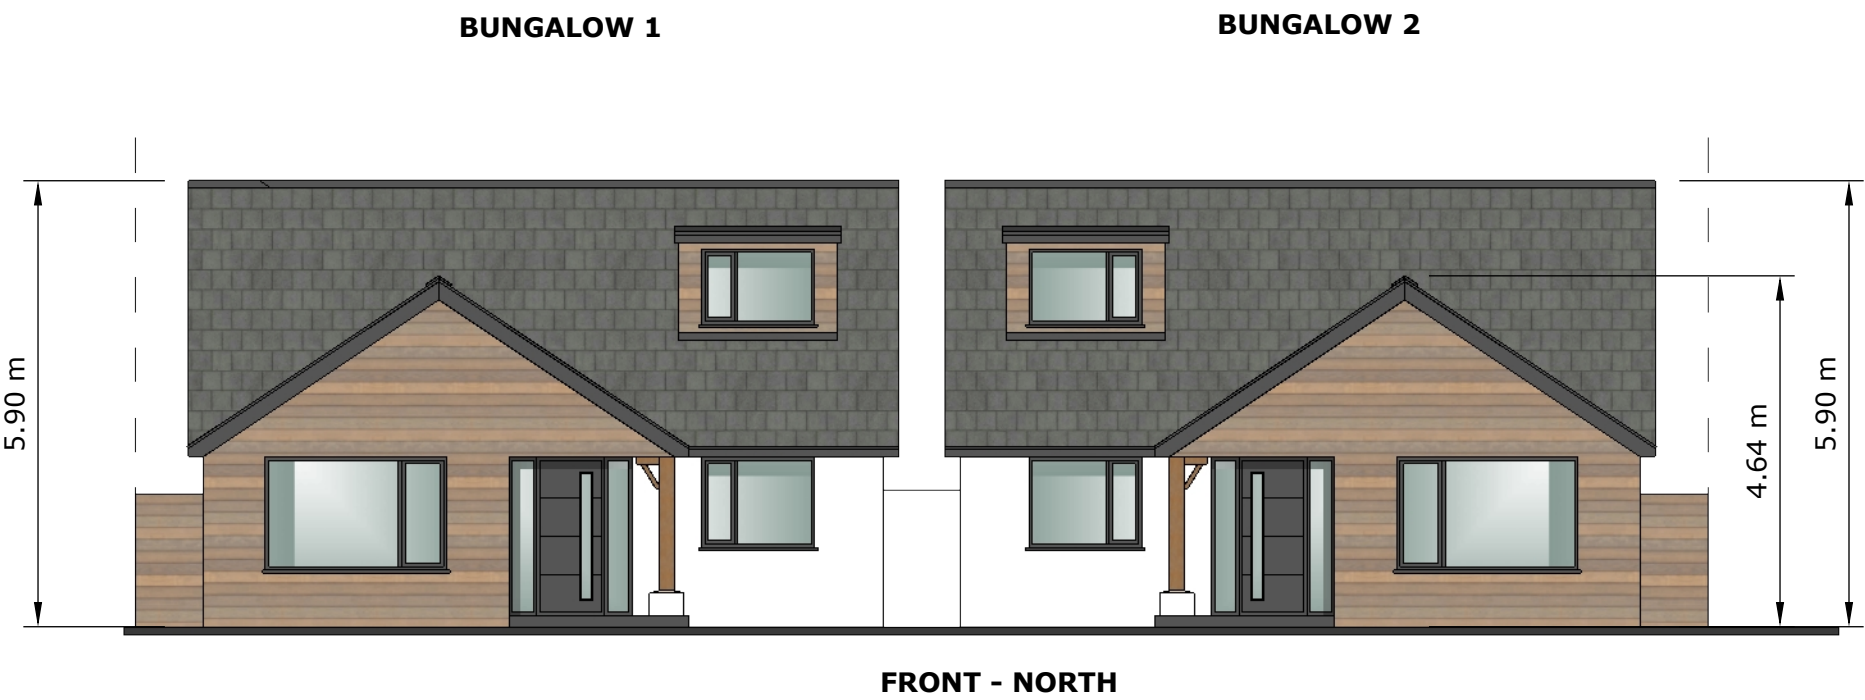

PROPOSED NEW DWELLINGS: 6 MANOR ROAD, RUSTINGTON, LITTLEHAMPTON, WEST SUSSEX

DRAWING: PROPOSED NEW DWELLINGS - ELEVATIONS

SCALE: 1:100 @ A2

DATE: 24/04/2019

DRAWING No: DS/6MANOR/03 rev 1

